


Copyright of this drawing is the property of SK-Architecture Ltd. It must not be reproduced or amended nor used in the execution of any works whether in conjunction with the proposed works for which it is prepared or otherwise without the express consent in writing of SK-Architecture Ltd.

For information only DO NOT SCALE

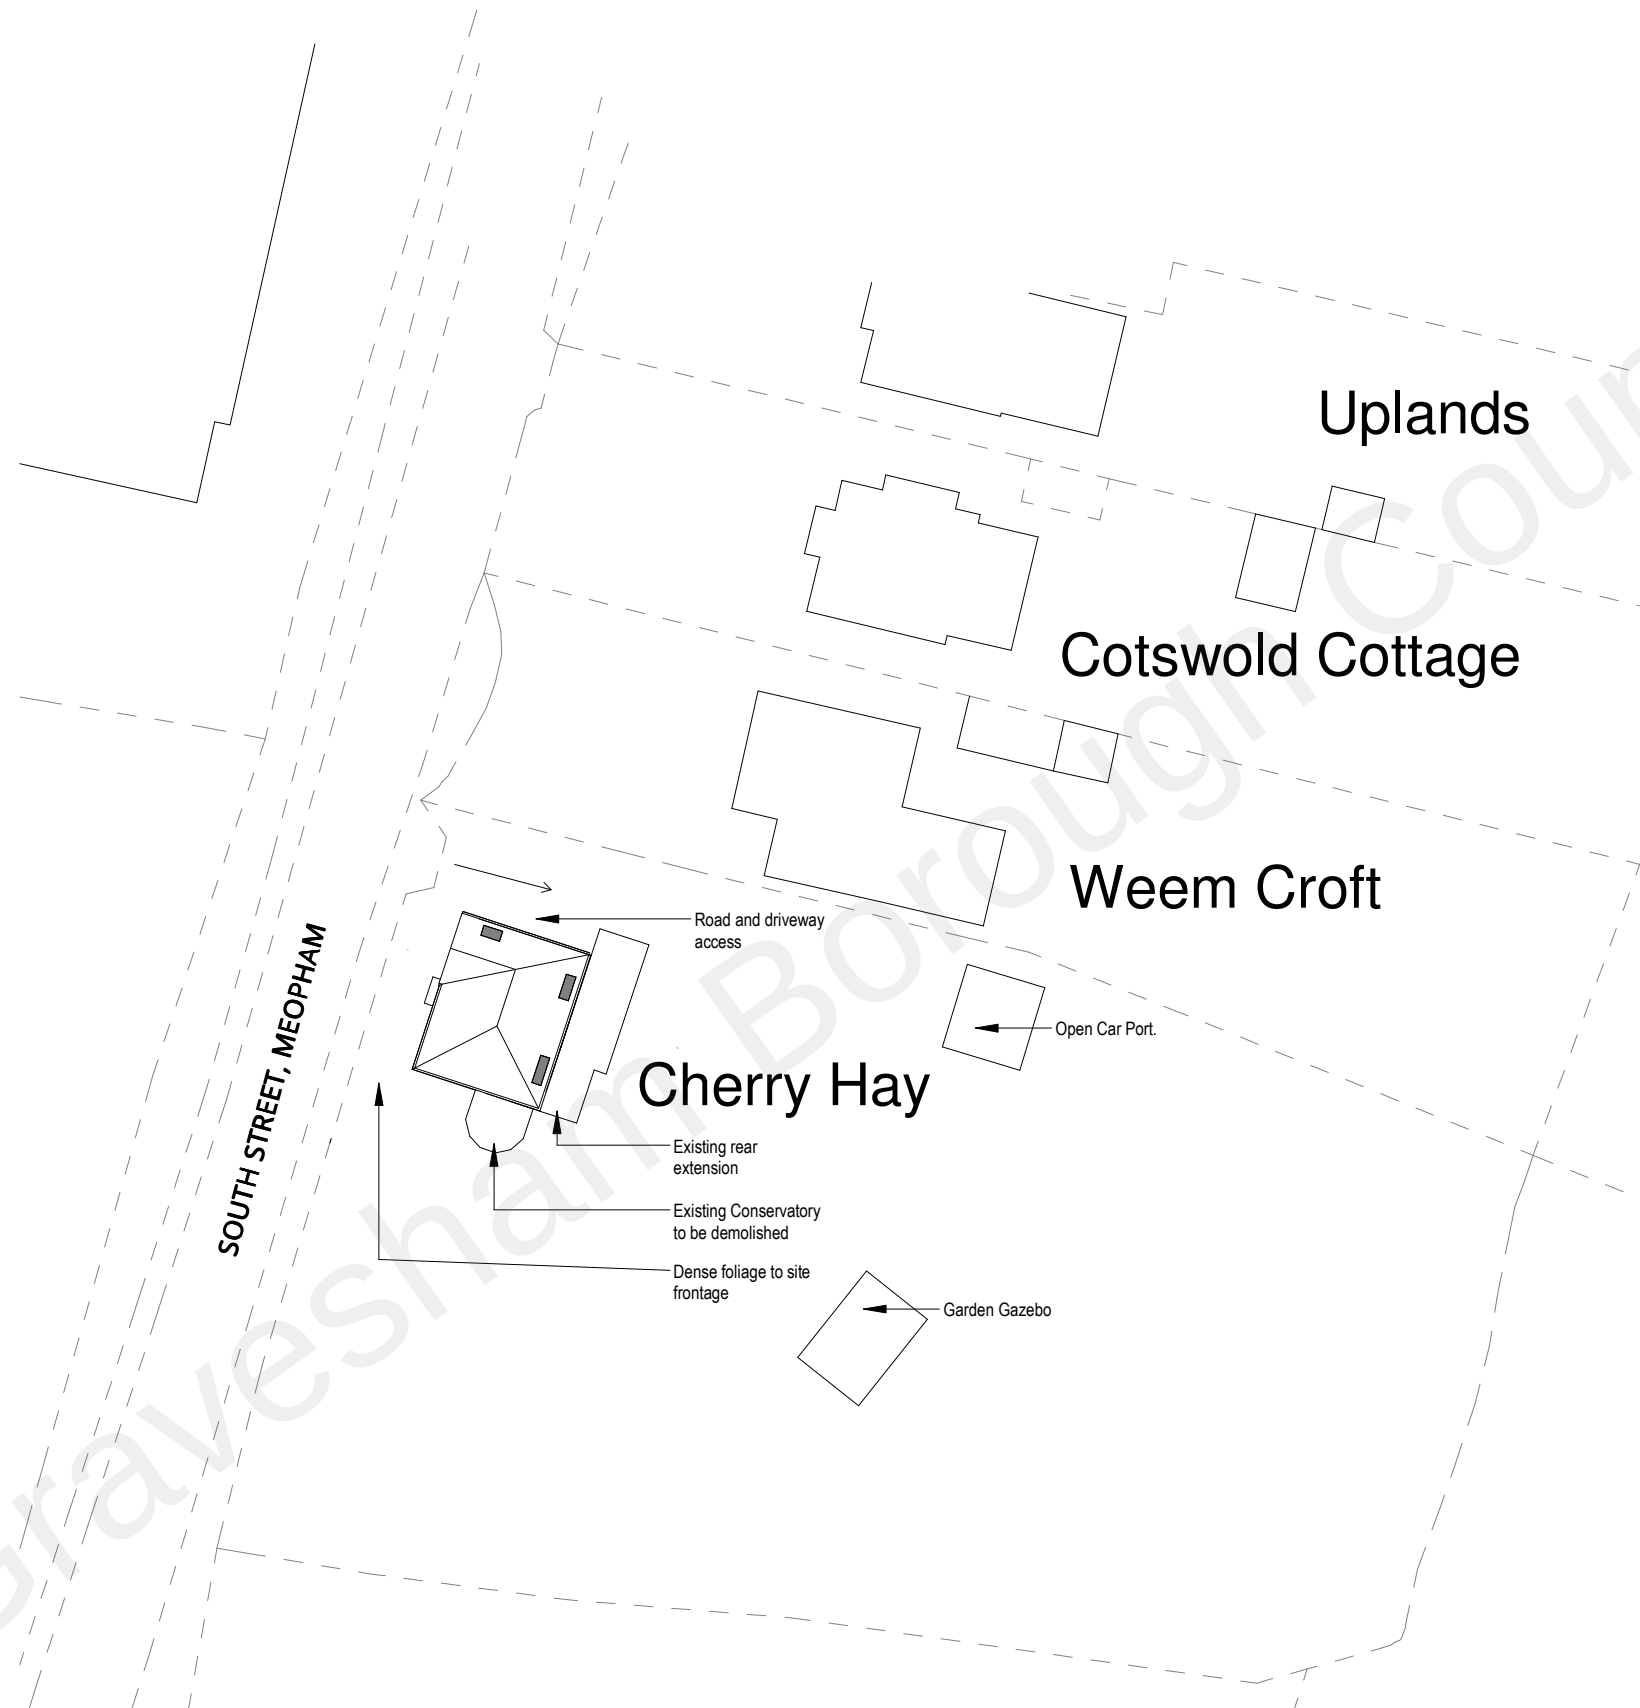

D00	Issued for Planning	16/08/2022
Revision	Description	Date

SK ARCHITECTURE

Client **Mr and Mrs West**

Project **Cherry Hay, Meopham**

Drawing **Site Block Plan as Existing**

Scale	1 : 500 @ A3	Dat	16/08/2022
-------	--------------	-----	------------

Project	Drawing	Revision
126	SKA CH 08 00 02a	1

SCALE 1 : 500
SCALE 1 : 1

0m 5m 10m 20m 30m 40m 50m
0m 10mm 20mm 40mm 60mm 80mm 100mm

PLANNING