


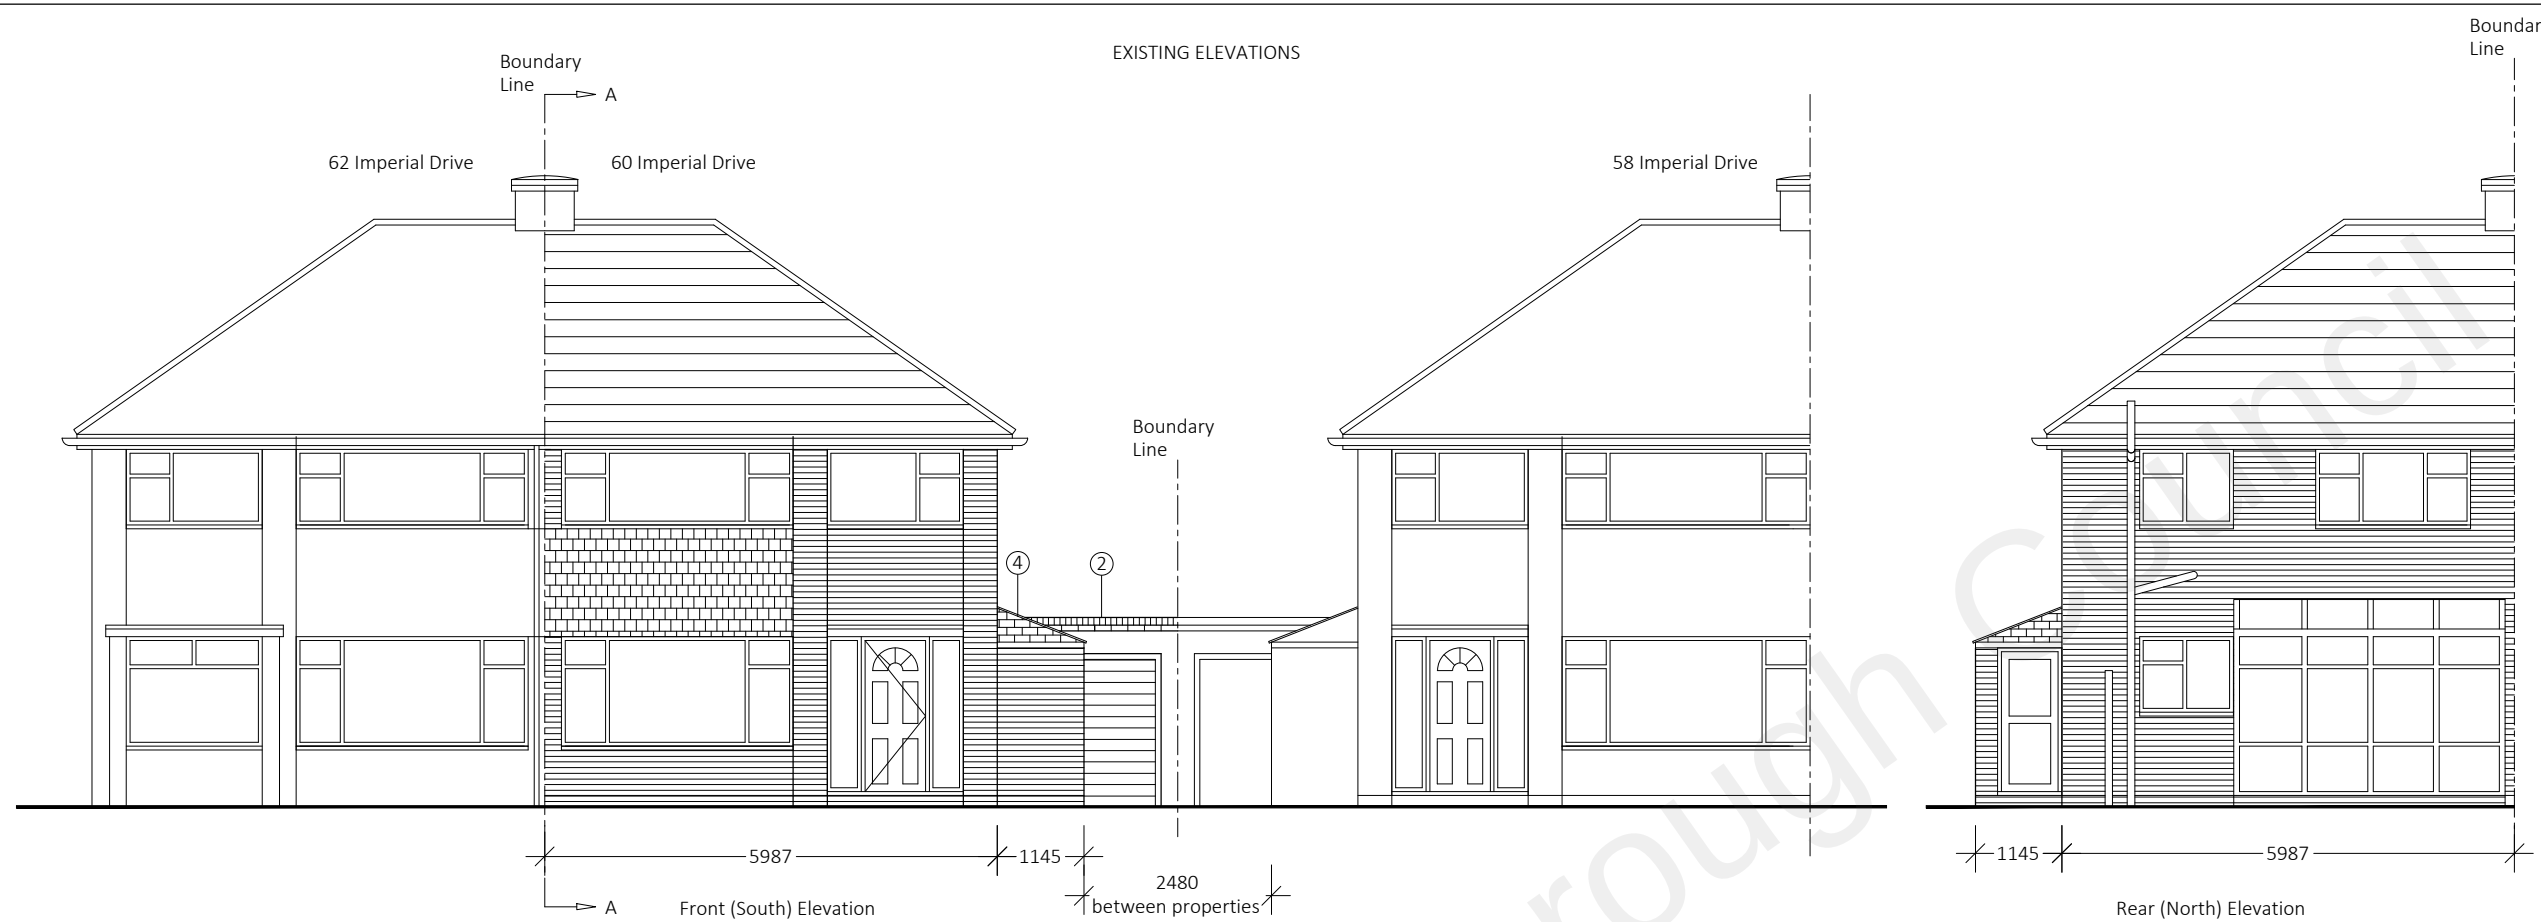


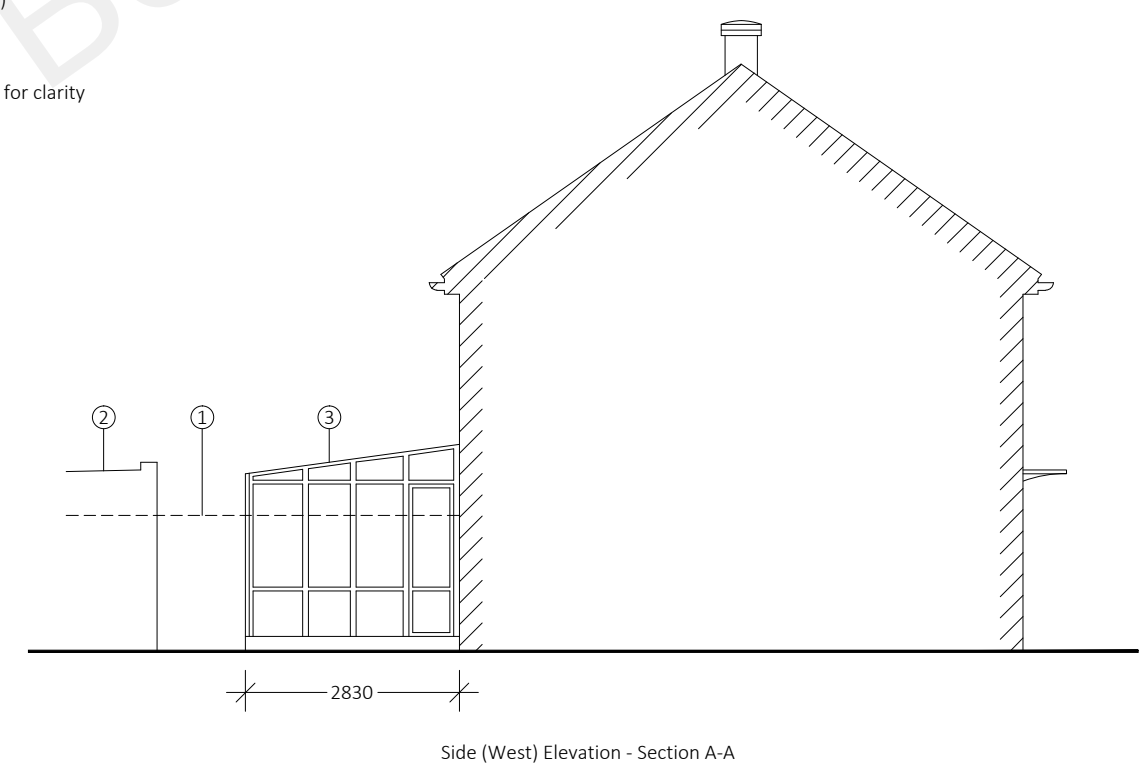

- LEDGER
- 1 Boundary fence(Removed for clarity)
 - 2 Garage
 - 3 Conservatory
 - 4 Existing side addition
 - 5 Existing fence & gate line - removed for clarity

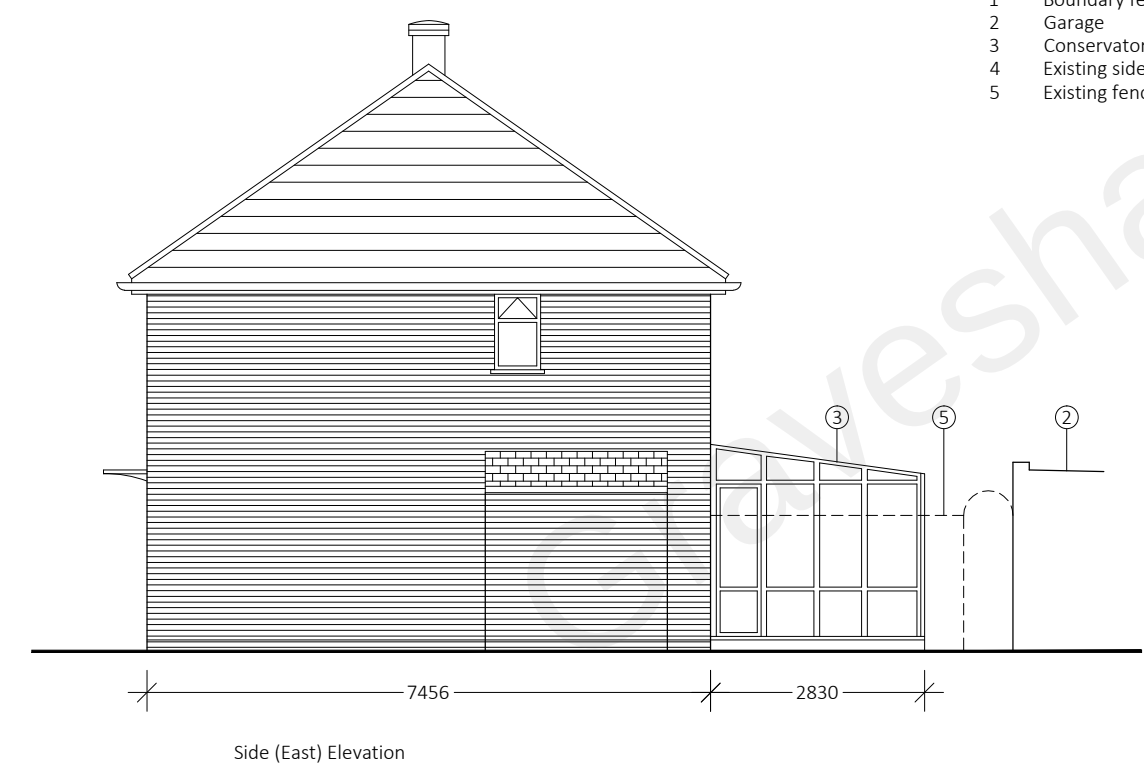

Do not scale this drawing
All dimension must be checked on site before fabrication / construction
Material & workmanship to be to the best of their respective kind and in accordance with current British and European Standards & Codes of Practice, Statutory Authority & Manufacturers recommendations / specification

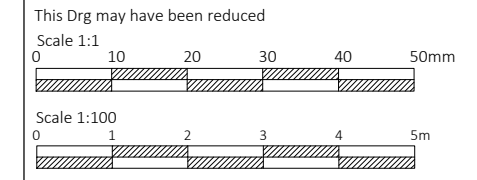

Notes / Ledger

J M D
Property Services

28 Sirdar Strand
Riverview Park
Gravesend
Kent.
DA12 4LP
t : 01474 740299
e: info@jmdd.co.uk

Client / Location
Mr & Mrs Taggart
60 Imperial Drive
Gravesend
Kent
DA12 4LN

Job Title
**Single storey extensions
& garage demolition**

Drawing Title
Existing Elevation

Scale
1:100 @ A3

Date
December - 2021

Designed by
MB

Drawn by
MB

Checked by
Client (CL)

Approved by
Client

Drawing No.
JMD-1160-B-100

Revision
P1

Status
Planning Issue

File Ref: **JMD-1160-E-01Drawings-02**