


© Crown copyright 2021 Ordnance Survey 100053143

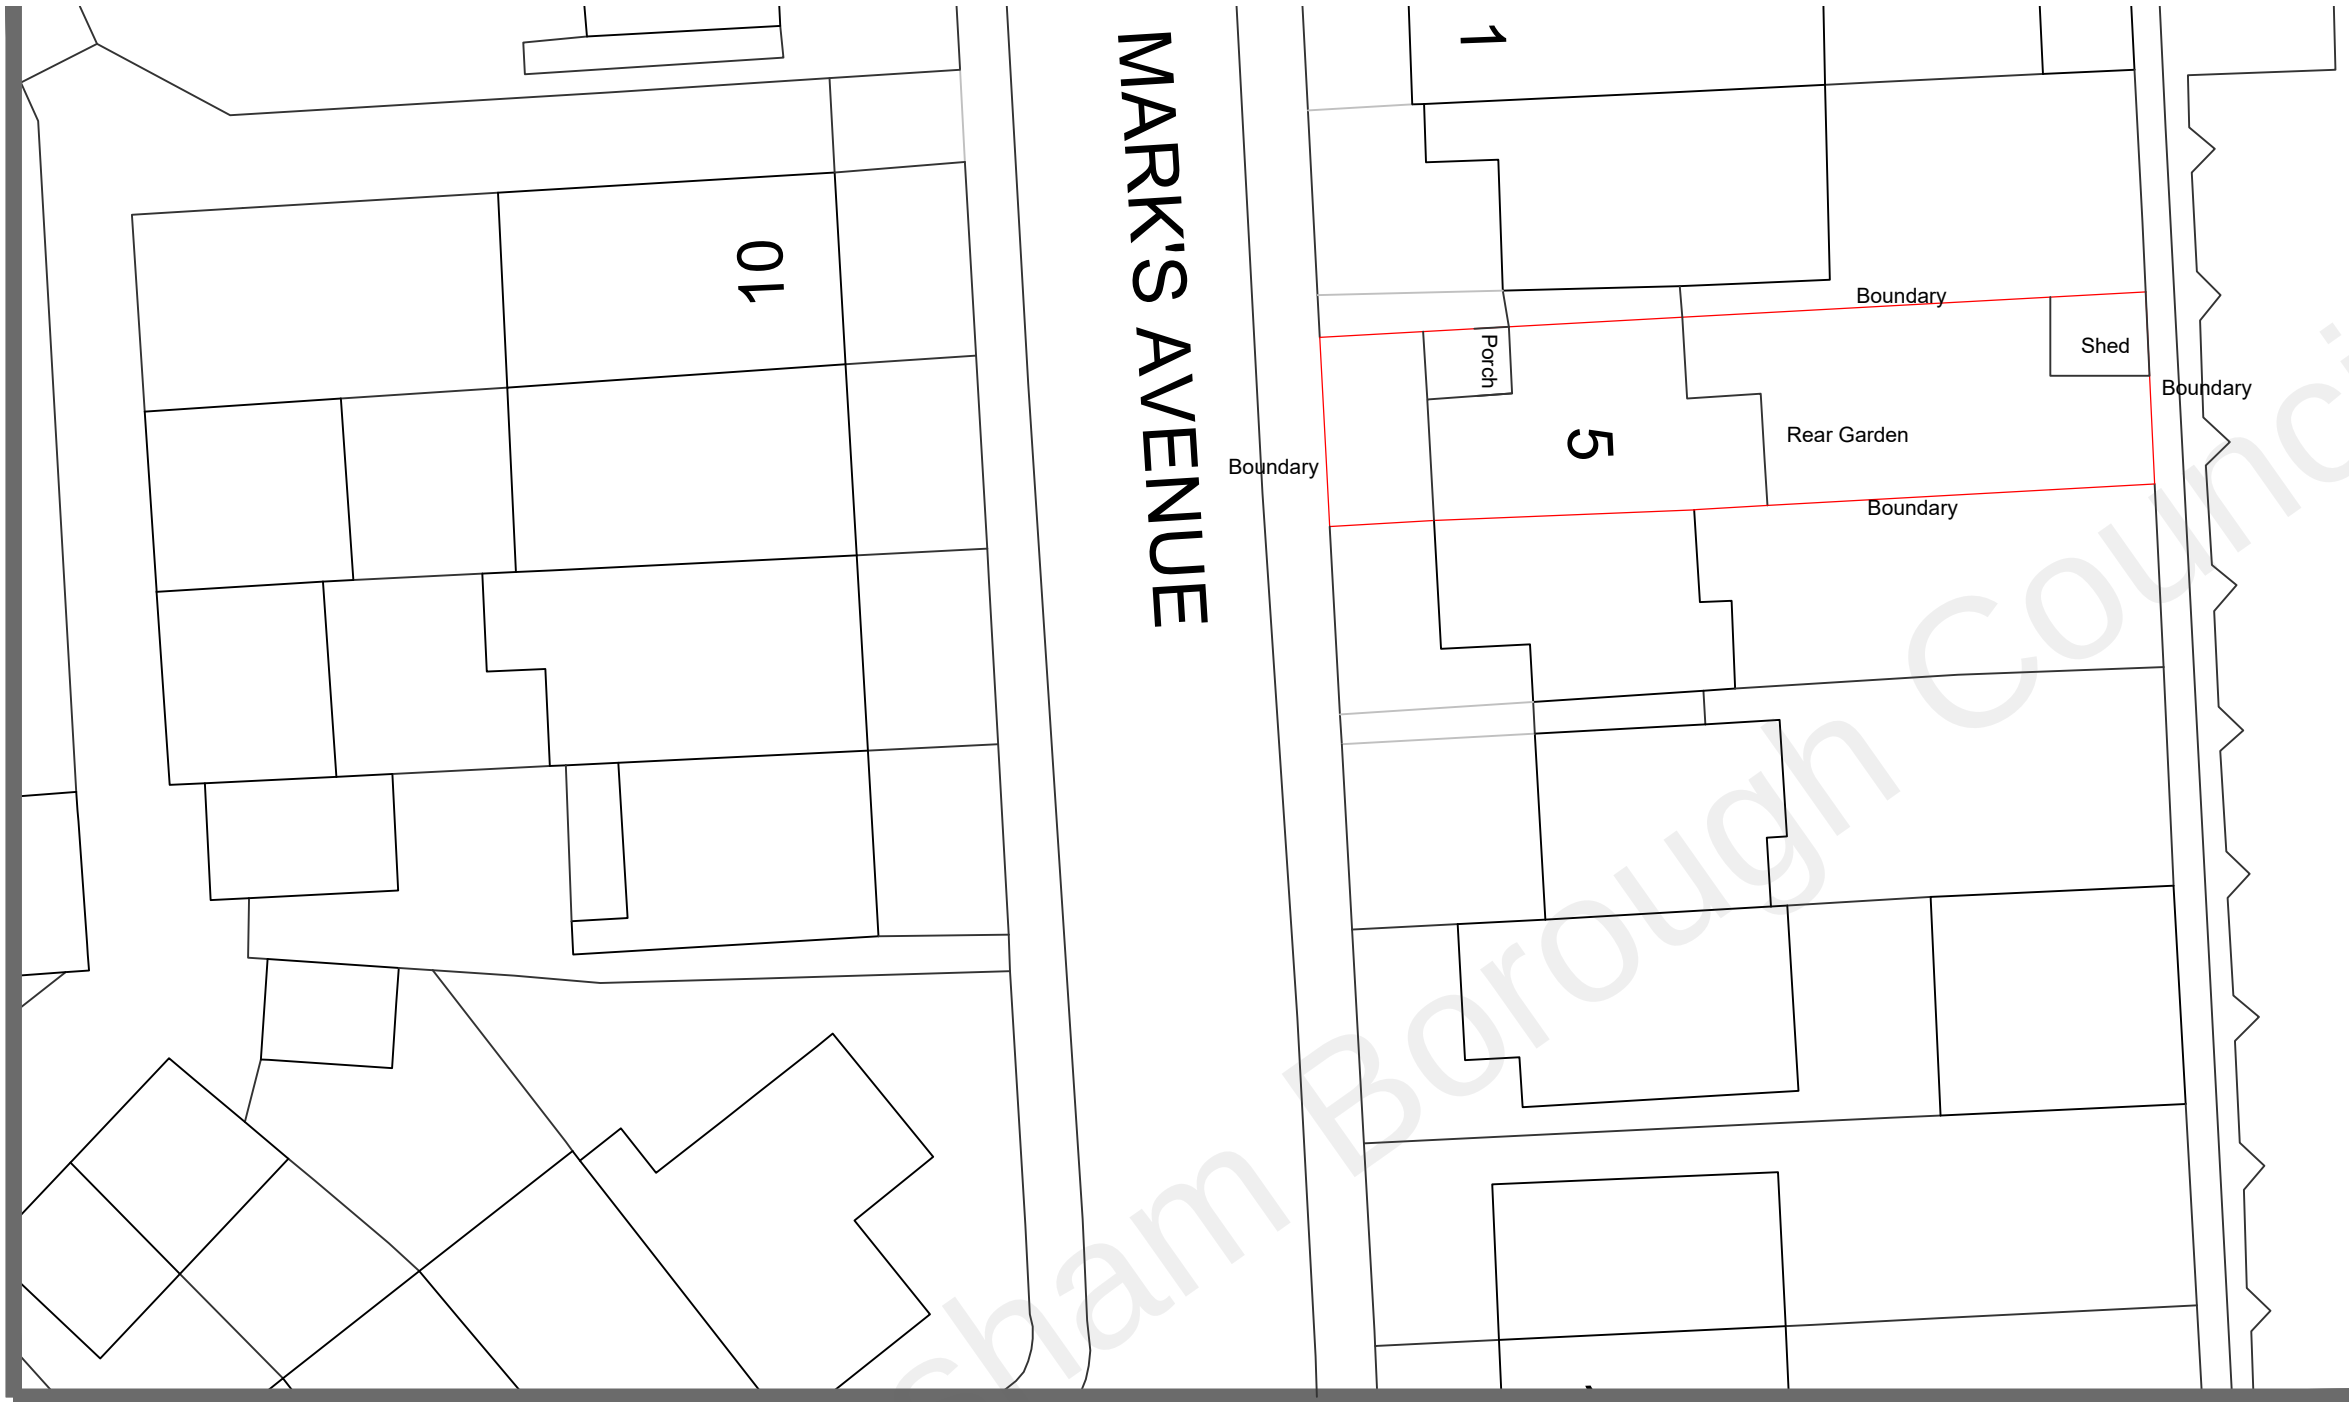

ESSR CONSULTING GROUP LTD

Contact Us on
Office: 01474 325039
Mobile: 07974 144679
Email: essr.consulting@gmail.com
Address: 12 St Marks Avenue, Gravesend, Kent

Project:

**5 Saint Mark's Avenue
Gravesend
DA11 9LN**

Drawing Title:

Existing Block Plan

Drawing No.		101		Rev.	B
Scale @ A3	1:250	Drawn SK	Date	Mar' 2022	
Status	P	Checked	Design		