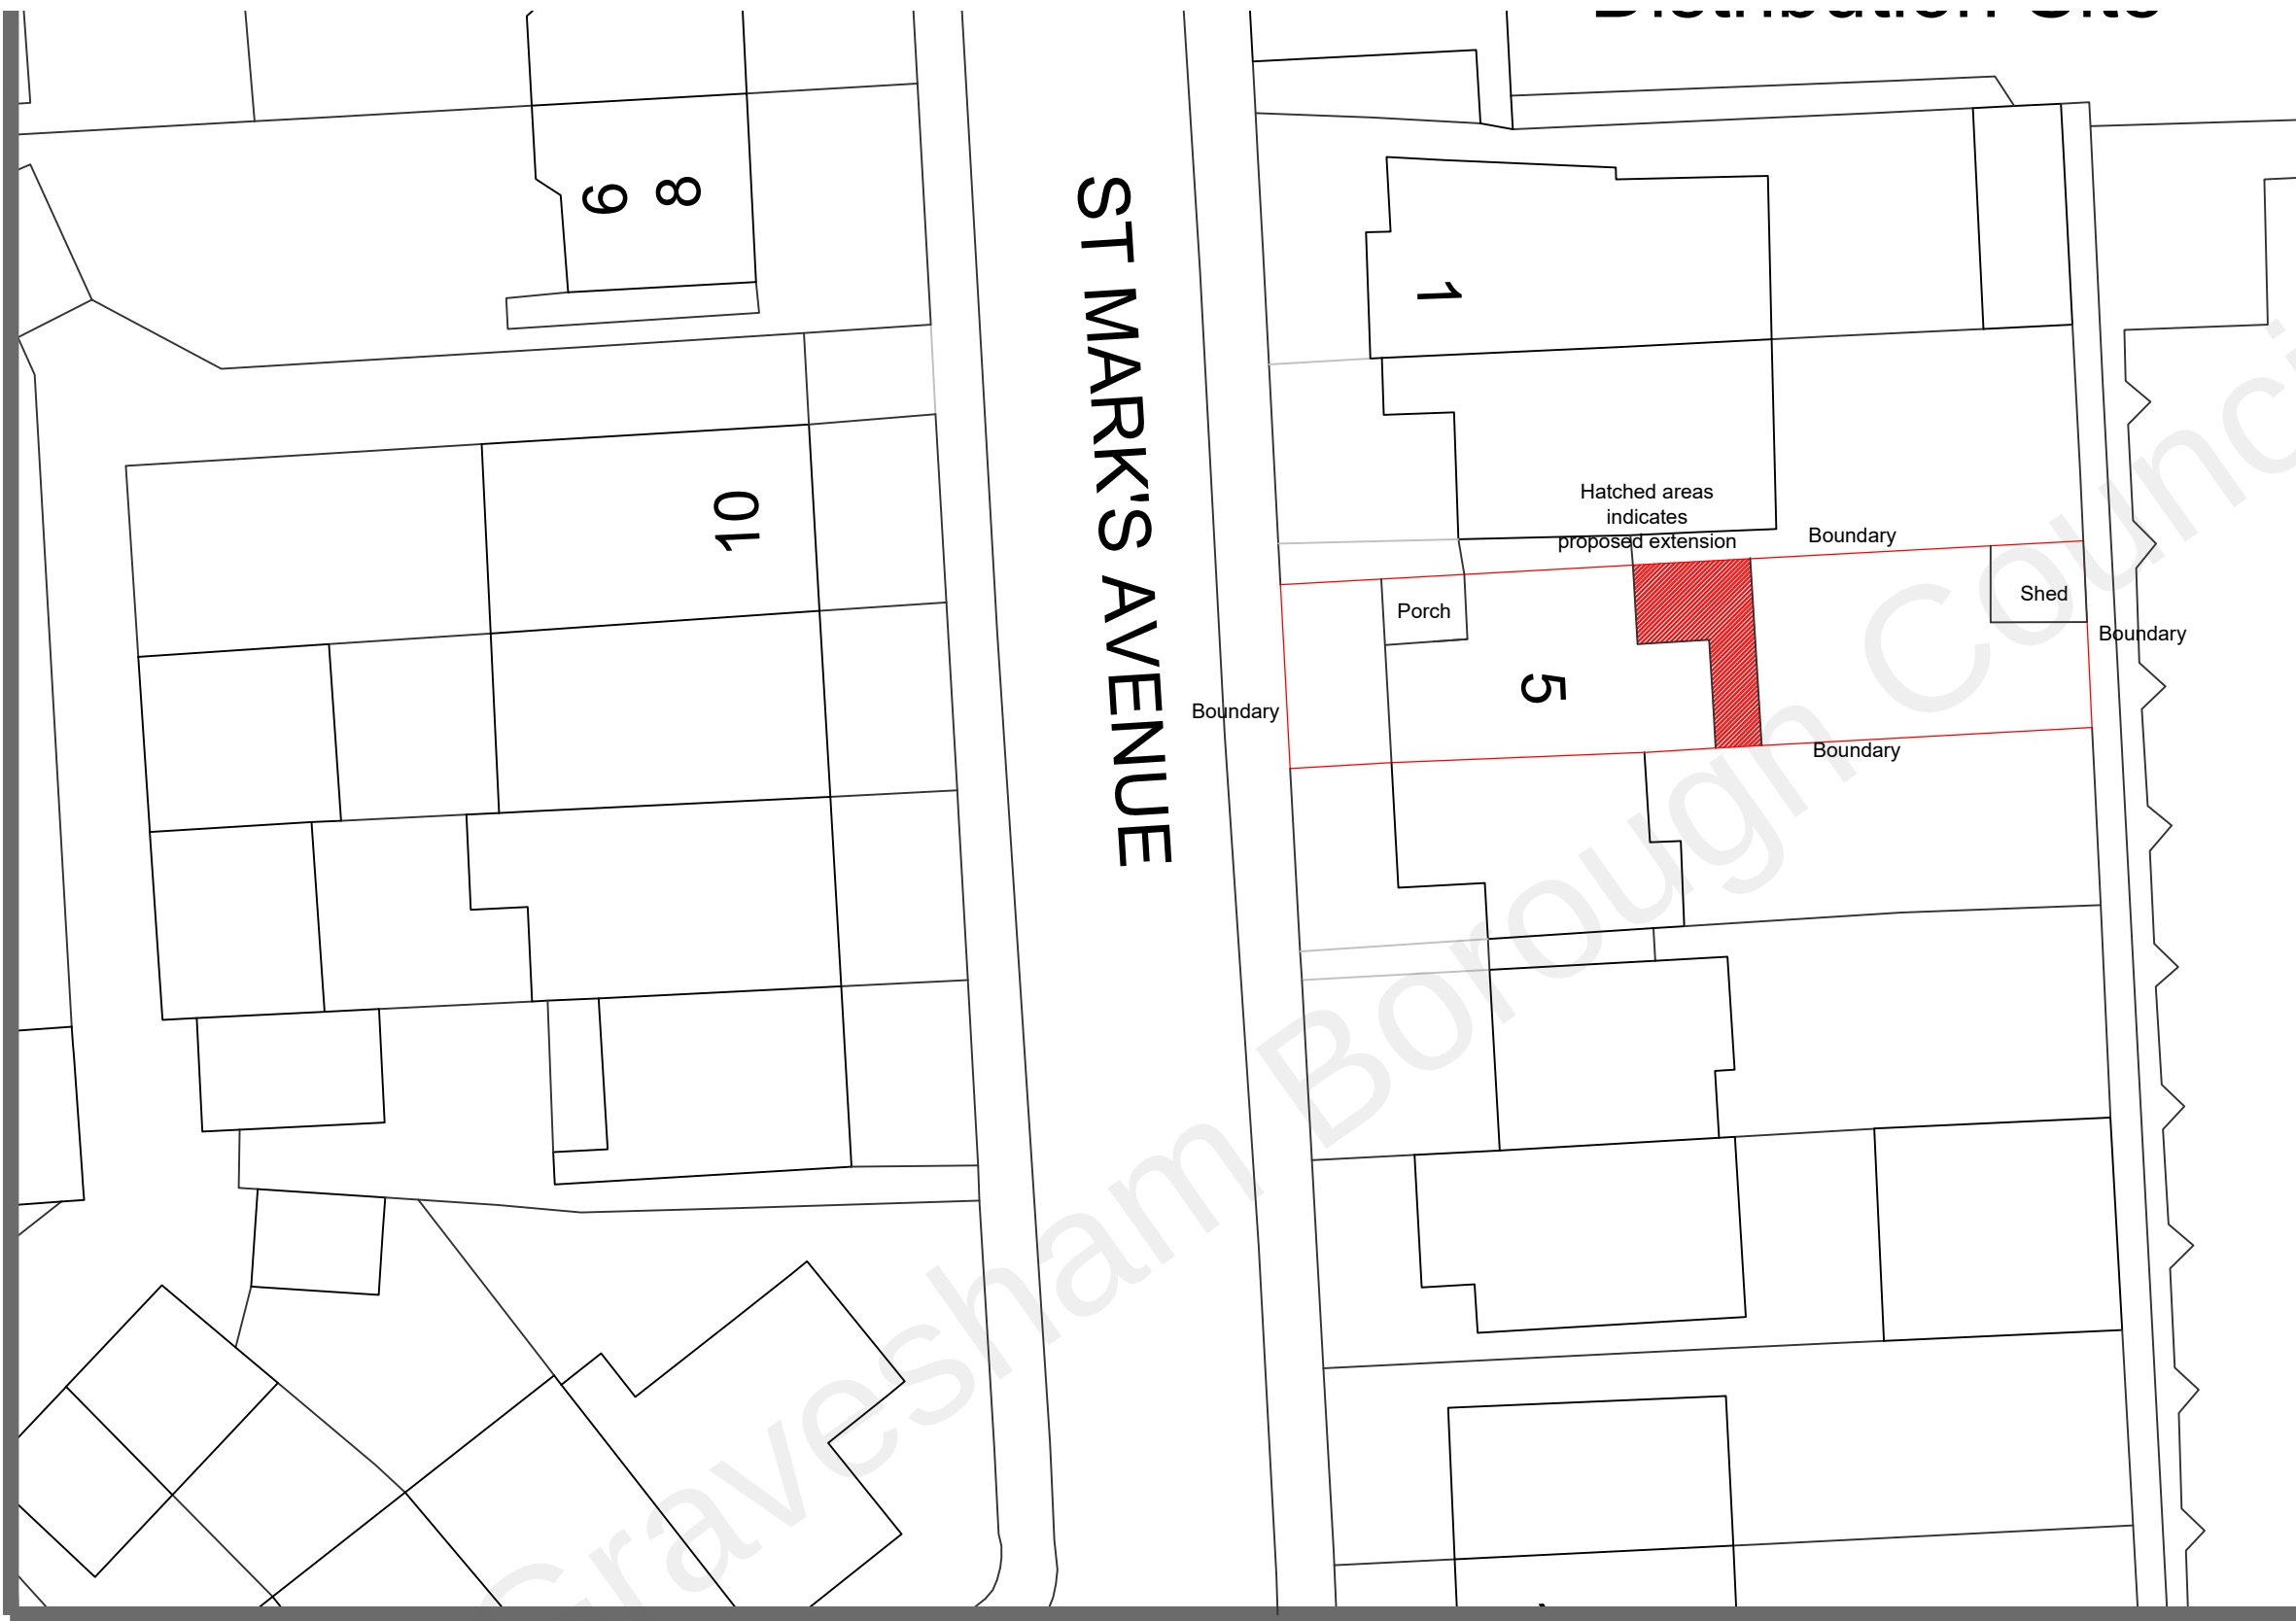


© Crown copyright 2021 Ordnance Survey 100053143

**ESSR CONSULTING GROUP LTD**

Contact Us on
Office: 01474 325039
Mobile: 07974 144679
Email: essr.consulting@gmail.com
Address: 12 St Marks Avenue, Gravesend, Kent

Project:
**5 Saint Mark's Avenue
Gravesend
DA11 9LN**

Drawing Title:
Proposed Block Plan

Drawing No. 103		Rev. B
Scale @ A3 1:250	Drawn SK	Date Mar' 2022
Status P	Checked	Design