
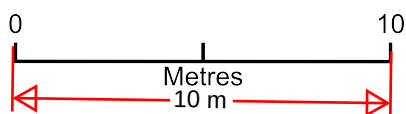


block plan 1:200

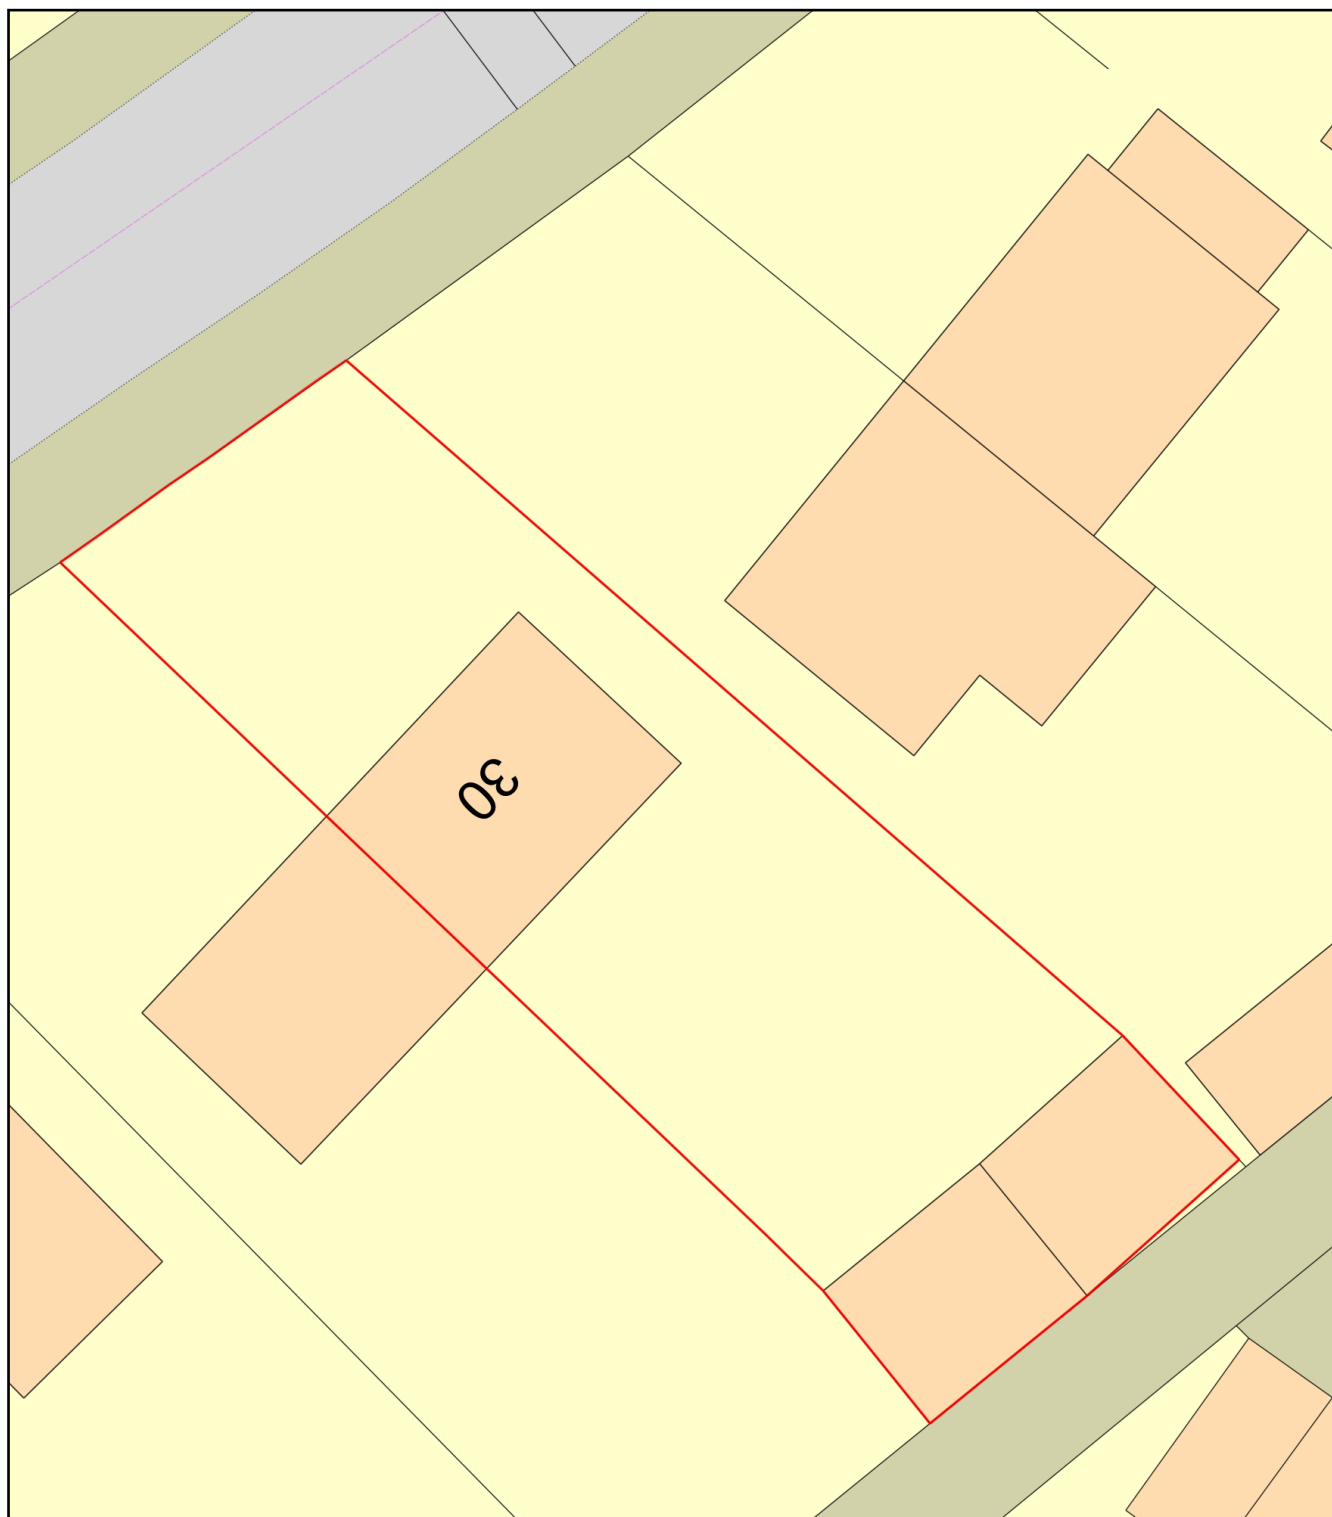

Plan Produced for: 30 St Hildas Way

Date Produced: 19 Aug 2024

Plan Reference Number: TQRQM24232111448709

Scale: 1:200 @ A4