



1:1250

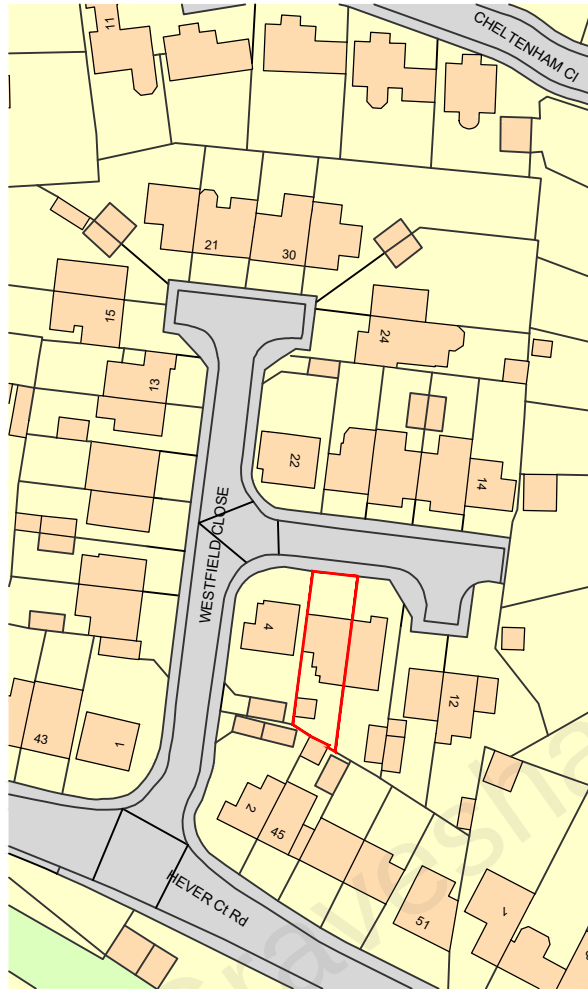

Ordnance Survey, (c) Crown Copyright 2020. All rights reserved. Licence number 100022432

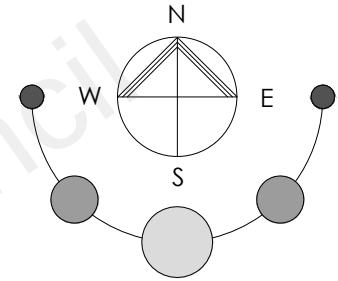

F O R A P P R O V A L

CLIENT Mr & Mrs Wilson	PROJECT 6 Westfield Close Gravesend DA12 5EH	DRAWN SP DATE Jan 2022 SCALE 1:1250 DWG SIZE A3
WORK STAGE Planning	DRAWING Location Plan	DRAWING NO. SP-487-P-100-01 REVISION