



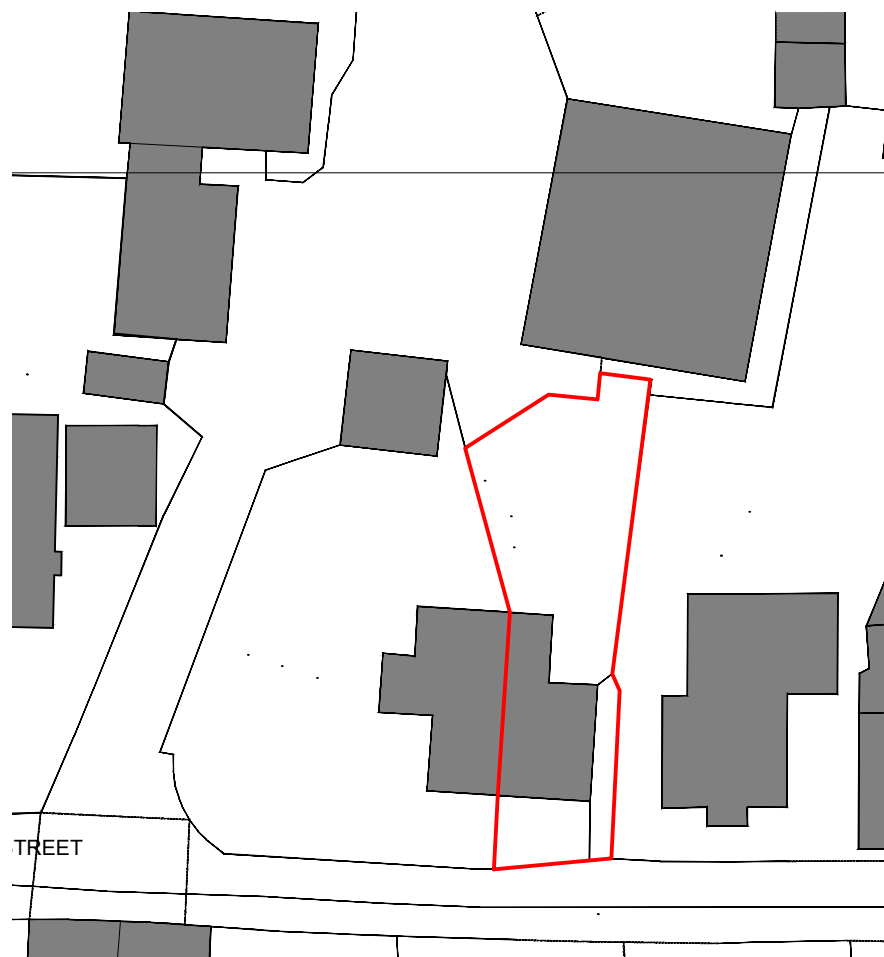

EXISTING BLOCK PLAN 1-500
0 5 10 15 20 25
Scale Bar at 1:500

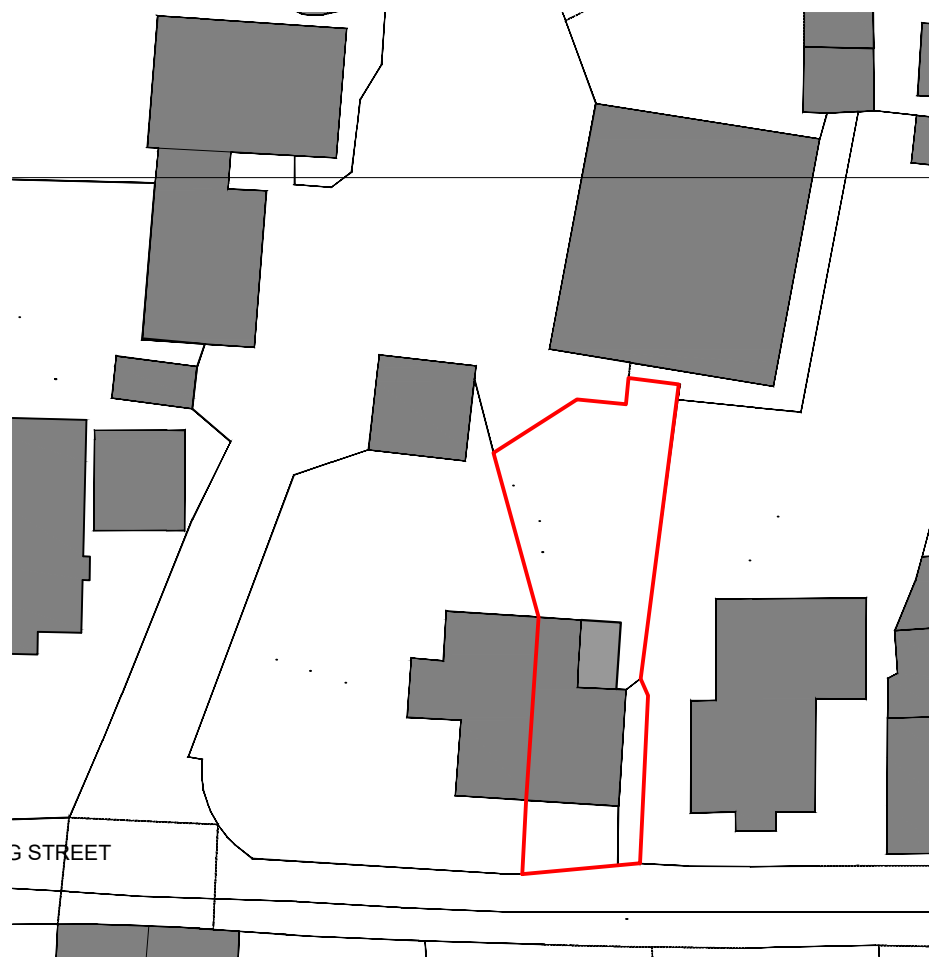

PROPOSED BLOCK PLAN 1-500
0 5 10 15 20 25
Scale Bar at 1:500



LOCATION PLAN 1-1250
0 25 50 100
Scale Bar at 1:1250
N
S

Revision	Date	Description



design studio
priestfield stadium gillingham kent ME7 4DD
tel 01634 304700
e mail: markcarter.associates@gmail.com

Client
ANDREW WILKINS

Drawing Title
LOCATION PLAN

Project Title
ALTERATIONS AT
CRUTCHES FARMHOUSE

Scale 1:1250	Date MAY 26	Drawn MC
-----------------	----------------	-------------

Drawing No 4006 - 005	Rev -
--------------------------	----------