

GENERAL NOTES:

ALL DIMENSIONS ARE TO BE CHECKED ON SITE WITH ANY DISCREPANCIES REPORTED TO THE ARCHITECT PRIOR TO THE WORKS BEING CARRIED OUT.

ALL WORKS ARE TO BE IN ACCORDANCE WITH THE PLANNING APPROVAL AND ANY SUBSEQUENT APPROVED LOCAL AUTHORITY PLANNING CORRESPONDENCE INCLUDING DRAWINGS, DOCUMENTS AND REPORTS.

ALL WORKS ARE TO COMPLY WITH THE BUILDING REGULATIONS, BRITISH STANDARDS, CODE OF PRACTICE, AND ANY LOCAL STATUTORY REQUIREMENTS.

ALL WORKS ARE TO COMPLY WITH CURRENT HEALTH AND SAFETY LEGISLATION, H.S.E. RECOMMENDATIONS/GUIDANCE AND THE CURRENT C.D.M. REGULATIONS.

THIS DRAWING IS TO BE READ IN CONJUNCTION WITH LEACH RHODES WALKER ARCHITECTS GENERAL ARRANGEMENT DRAWINGS, TOGETHER WITH RELEVANT DETAILED DRAWINGS AND SPECIFICATIONS.

FOR ALL STRUCTURAL WORKS REFER TO THE STRUCTURAL ENGINEERS INFORMATION.

FOR ALL MECHANICAL AND ELECTRICAL WORKS REFER TO THE MECHANICAL AND ELECTRICAL ENGINEERS INFORMATION.

FOR ALL ABOVE GROUND DRAINAGE WORKS REFER TO THE PUBLIC HEALTH ENGINEERS INFORMATION.

ALL PRODUCTS SPECIFIED ARE TO BE INSTALLED STRICTLY IN ACCORDANCE WITH THE MANUFACTURERS RECOMMENDATIONS, SPECIFICATION AND DETAILS.


P06	PV PANELS AND EXTERNAL PLANT OUTLINES ADDED	IC	MB	16.07.24
P05	PLANNING RESUBMISSION	IC	MB	10.07.24
P04	ISSUED FOR COMMENT	IC	MB	02.07.24
P03	PLANNING SUBMISSION	IC	GC	23.02.24
P02	ISSUED FOR COORDINATION	IC	GC	21.02.24
P01	FIRST ISSUE FOR COMMENT	IC	GC	09.02.24
rev	description	drawn	auth	date

DO NOT SCALE OFF THIS DRAWING ©LEACH RHODES WALKER 2001


LeachRhodesWalker
Architects

info@lrw.co.uk | www.lrw.co.uk
H.Q. 50 Dearmans Place Manchester M3 5LH
Manchester
+44 (0)161 833 0211
London
+44 (0)207 993 1363


CLIENT	KEADY CONSTRUCTION
PROJECT	DALEFIELD WAY
DOCUMENT NAME	8352-LRW-ZZ-ZZ-DR-A-00-209
DESCRIPTION	PROPOSED OFFICE ELEVATIONS
REVISION	P06
SCALE	1:100@ A1
LRW PROJECT No.	8352
DATE CREATED	09.02.2024
CREATED BY	IC
AUTHORISED BY	GC
PURPOSE OF ISSUE	PLANNING ☒ BUILDING REGS ☐ TENDER ☐ PRELIM COMMENT ☐ APPROVAL ☐ CONSTRUCTION ☐

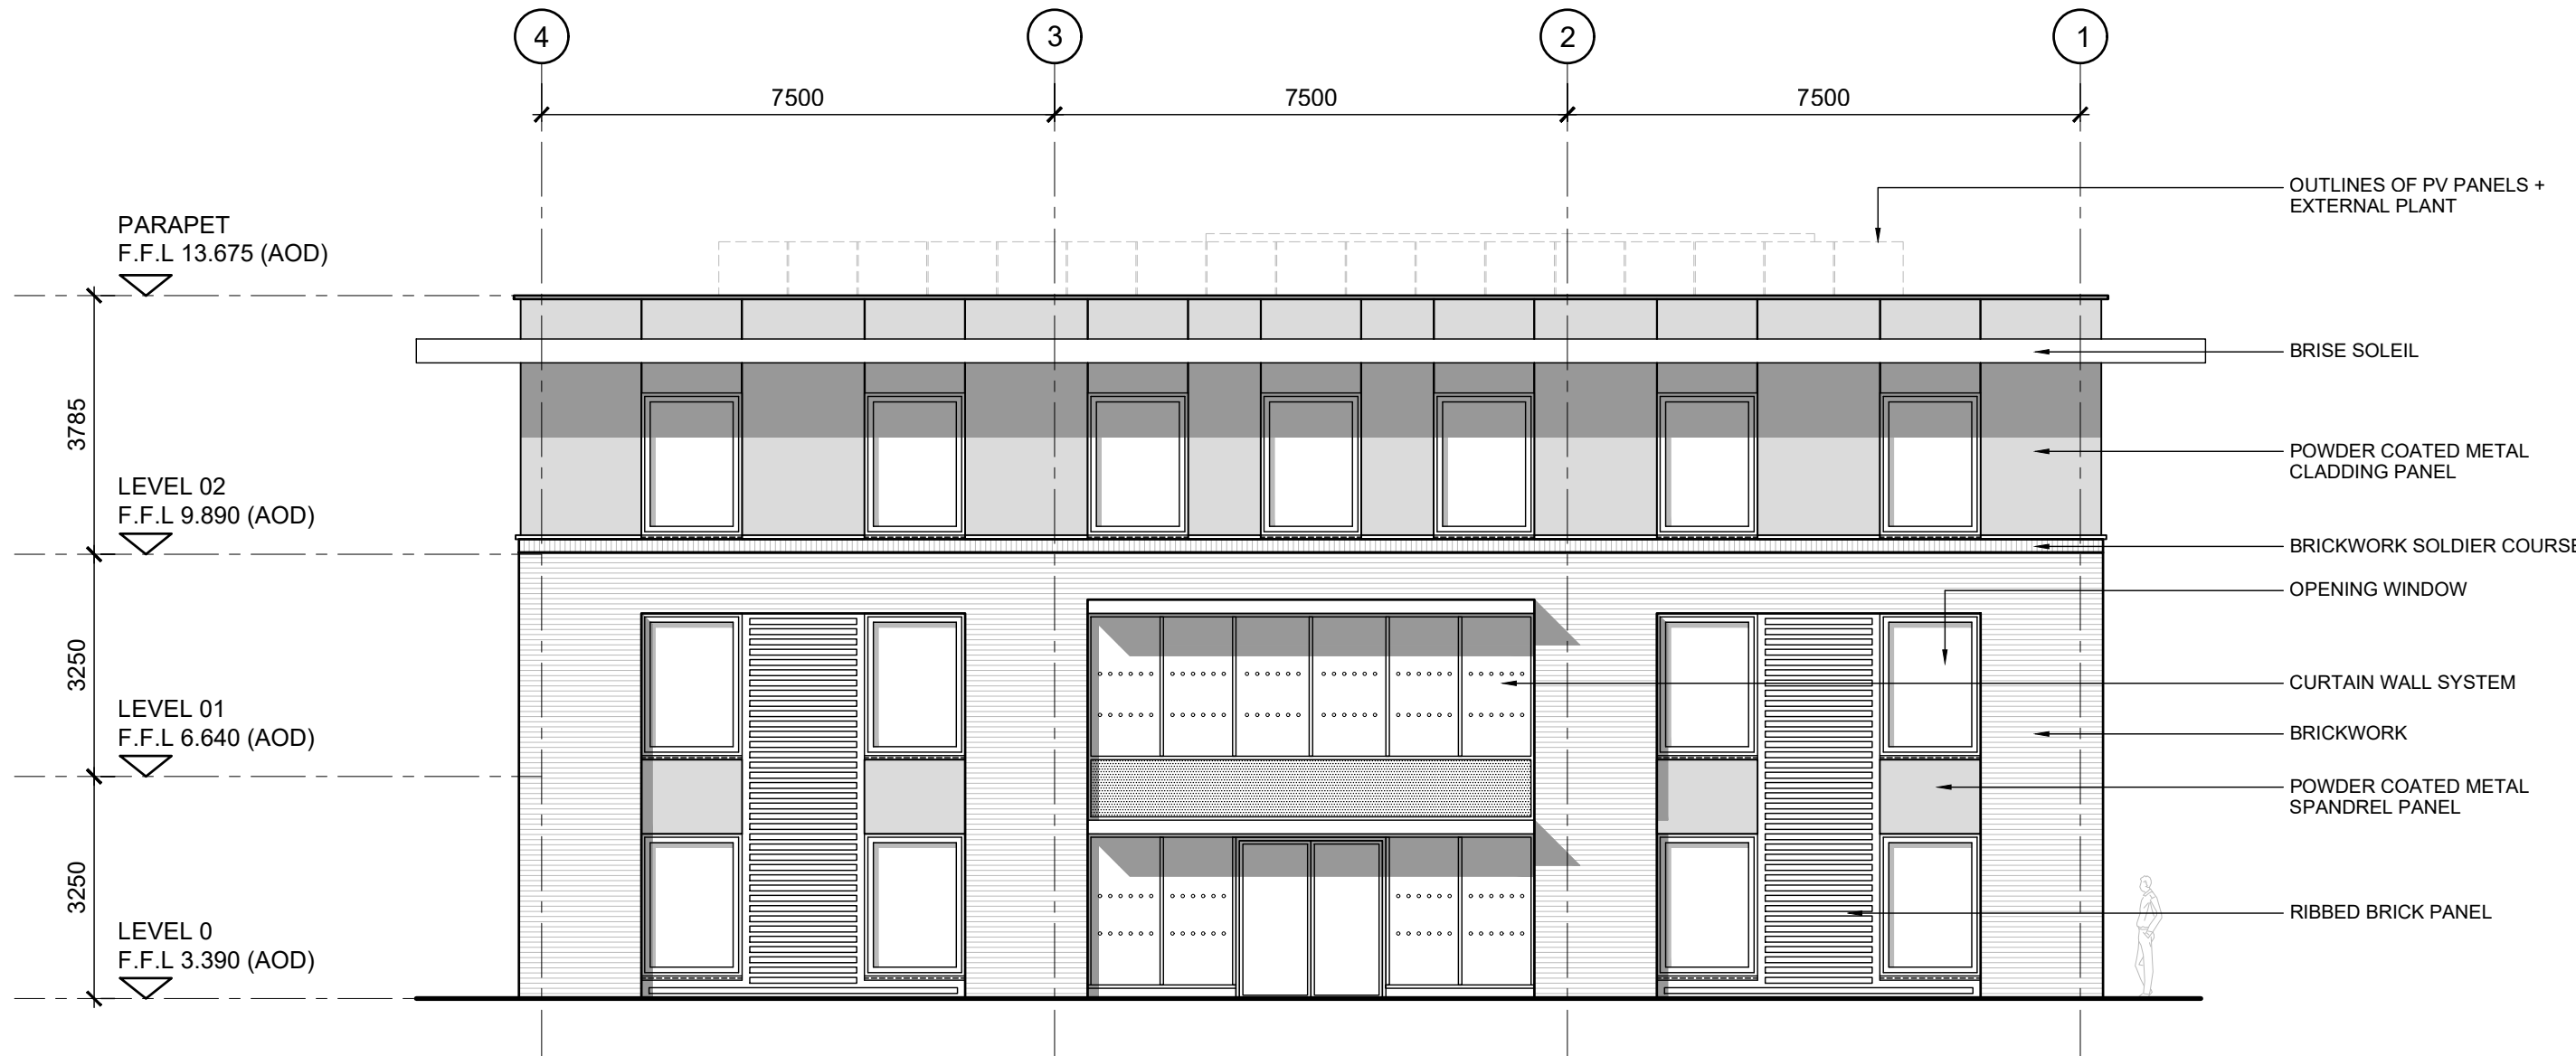

SOUTH ELEVATION

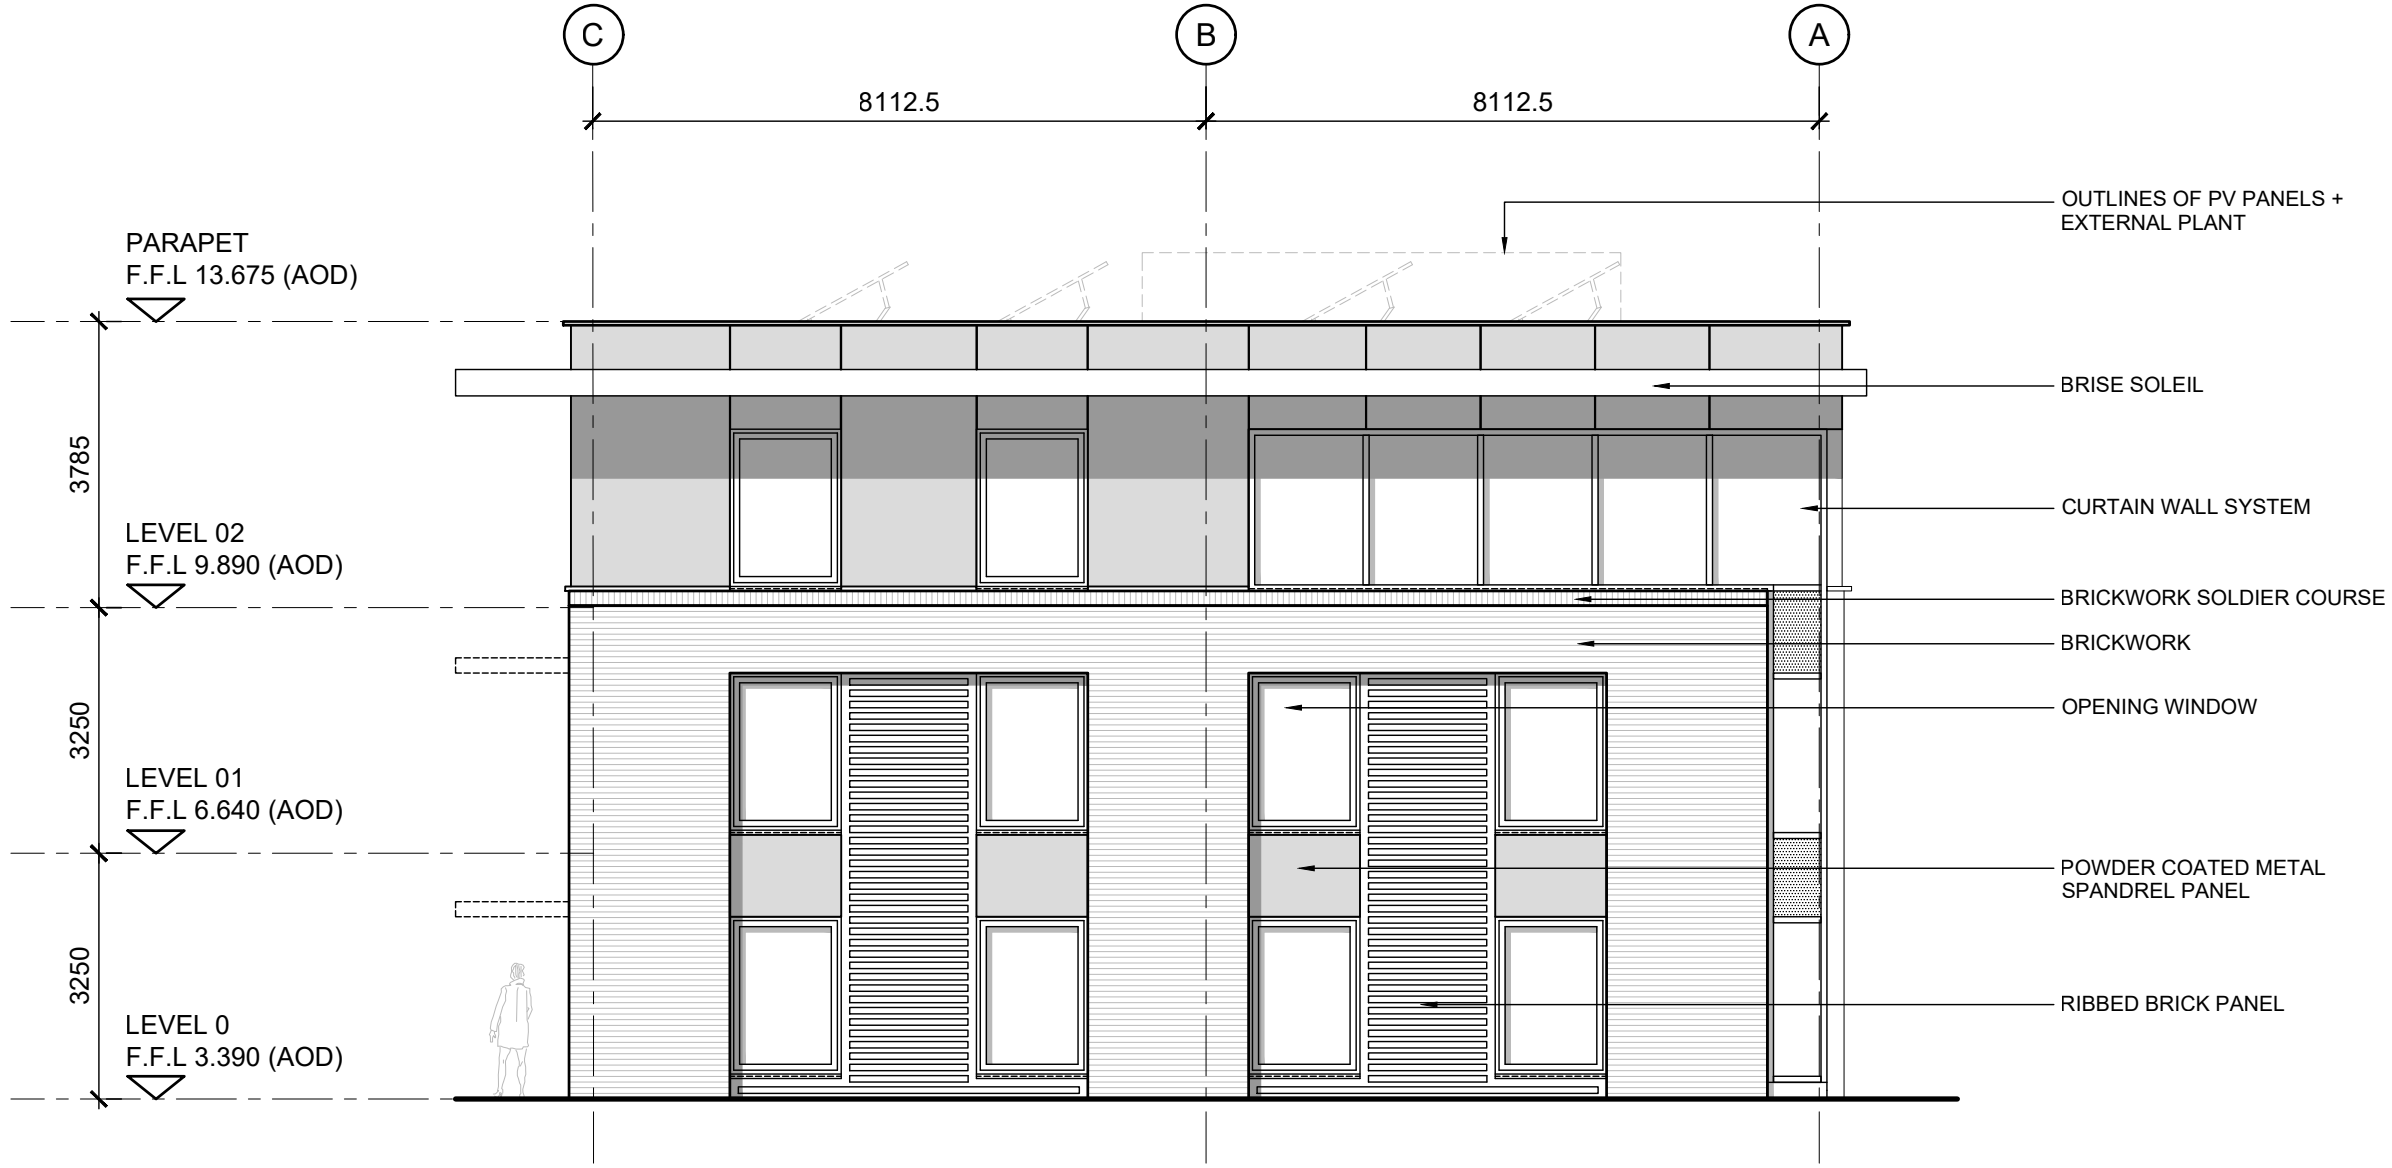

EAST ELEVATION

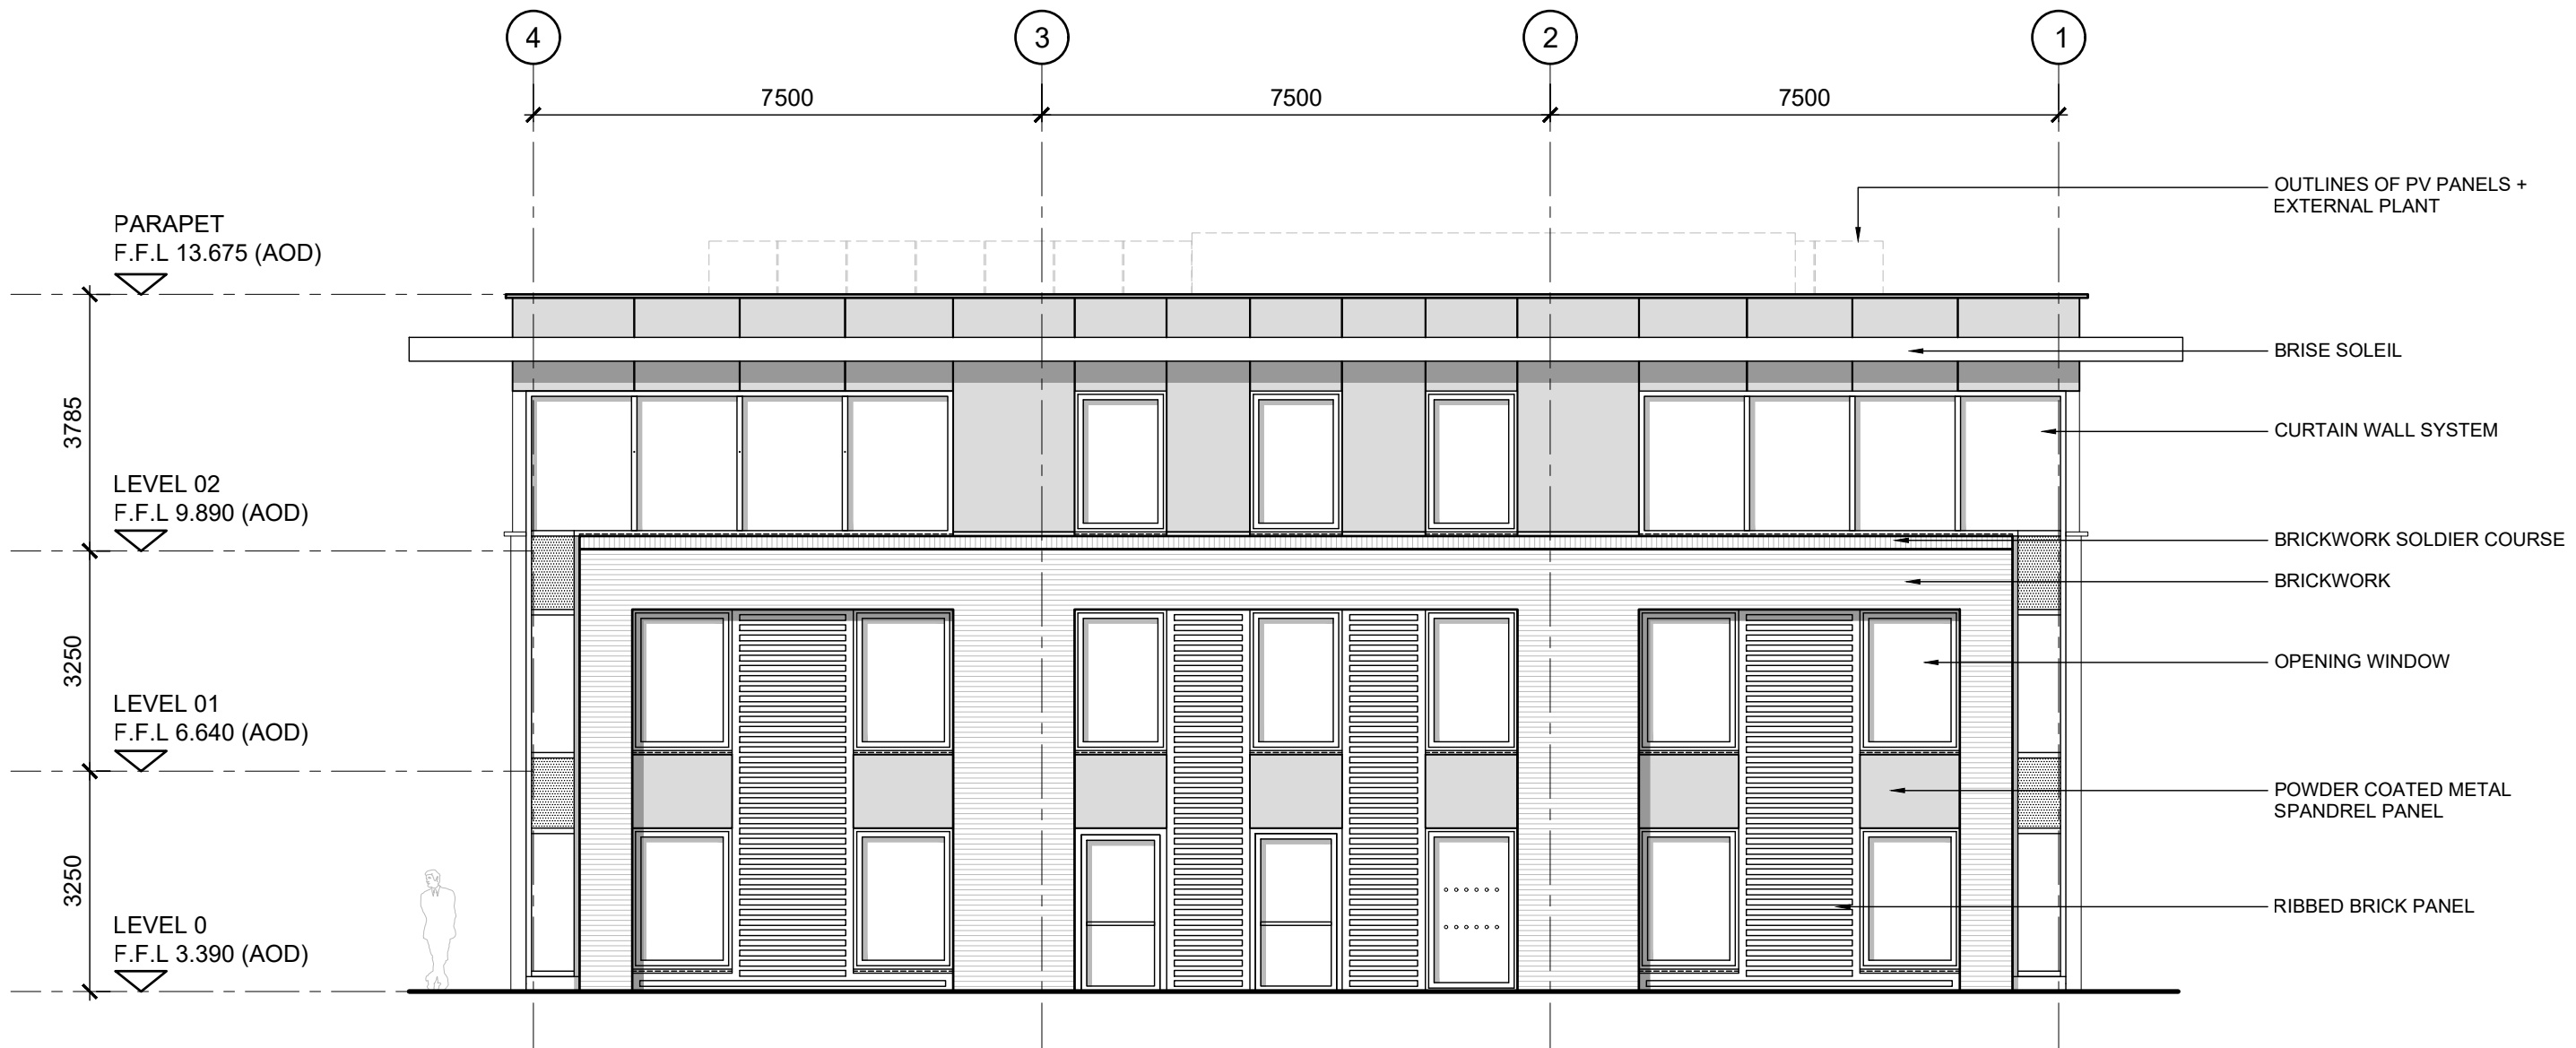

NORTH ELEVATION



WEST ELEVATION