

GENERAL NOTES:

ALL DIMENSIONS ARE TO BE CHECKED ON SITE WITH ANY DISCREPANCIES REPORTED TO THE ARCHITECT PRIOR TO THE WORKS BEING CARRIED OUT.

ALL WORKS ARE TO BE IN ACCORDANCE WITH THE PLANNING APPROVAL AND ANY SUBSEQUENT APPROVED LOCAL AUTHORITY PLANNING CORRESPONDENCE INCLUDING DRAWINGS, DOCUMENTS AND REPORTS.

ALL WORKS ARE TO COMPLY WITH THE BUILDING REGULATIONS, BRITISH STANDARDS, CODE OF PRACTICE, AND ANY LOCAL STATUTORY REQUIREMENTS.

ALL WORKS ARE TO COMPLY WITH CURRENT HEALTH AND SAFETY LEGISLATION, H.S.E. RECOMMENDATIONS/GUIDANCE AND THE CURRENT C.D.M. REGULATIONS.

THIS DRAWING IS TO BE READ IN CONJUNCTION WITH LEACH RHODES WALKER ARCHITECTS GENERAL ARRANGEMENT DRAWINGS, TOGETHER WITH RELEVANT DETAILED DRAWINGS AND SPECIFICATIONS.

FOR ALL STRUCTURAL WORKS REFER TO THE STRUCTURAL ENGINEERS INFORMATION.

FOR ALL MECHANICAL AND ELECTRICAL WORKS REFER TO THE MECHANICAL AND ELECTRICAL ENGINEERS INFORMATION.

FOR ALL ABOVE GROUND DRAINAGE WORKS REFER TO THE PUBLIC HEALTH ENGINEERS INFORMATION.

ALL PRODUCTS SPECIFIED ARE TO BE INSTALLED STRICTLY IN ACCORDANCE WITH THE MANUFACTURERS RECOMMENDATIONS, SPECIFICATION AND DETAILS.

PO3PLANNING RESUBMISSION	IC	MB	10.07.24
PO3ISSUED FOR COMMENT	IC	MB	02.07.24
PO3PLANNING SUBMISSION	IC	GC	23.02.24
PO3AMEND TO STORAGE UNIT	SK	MB	07.09.23
PO1FIRST ISSUE	IC	SK	30.08.23
PO1SUBMITTAL	IC	MB	14.08.23

DO NOT SCALE OFF THIS DRAWING

© LEACH RHODES WALKER

LeachRhodesWalker
Architects

info@lrw.co.uk | www.lrw.co.uk
H.Q. 50 Deansmans Place | Manchester M3 5LH
Manchester +44 (0)161 833 9211 | London +44 (0)207 993 1363

PLAN
READY CONSTRUCTION

PROJECT
DALEFIELD WAY

DRAWING NAME
8352-LRW-ZZ-ZZ-DR-A-00-302


DESCRIPTION
SITE SECTIONS

REVISION
P05


SCALE
1:250 @ A0

LRW PROJECT No. 8352 | DATE CREATED 30.08.2023 | CREATED BY IC | AUTHORISED BY SK


THIS DOCUMENT IS THE PROPERTY OF LEACH RHODES WALKER ARCHITECTS AND IS NOT TO BE REPRODUCED OR CIRCULATED WITHOUT THE WRITTEN PERMISSION OF LEACH RHODES WALKER ARCHITECTS

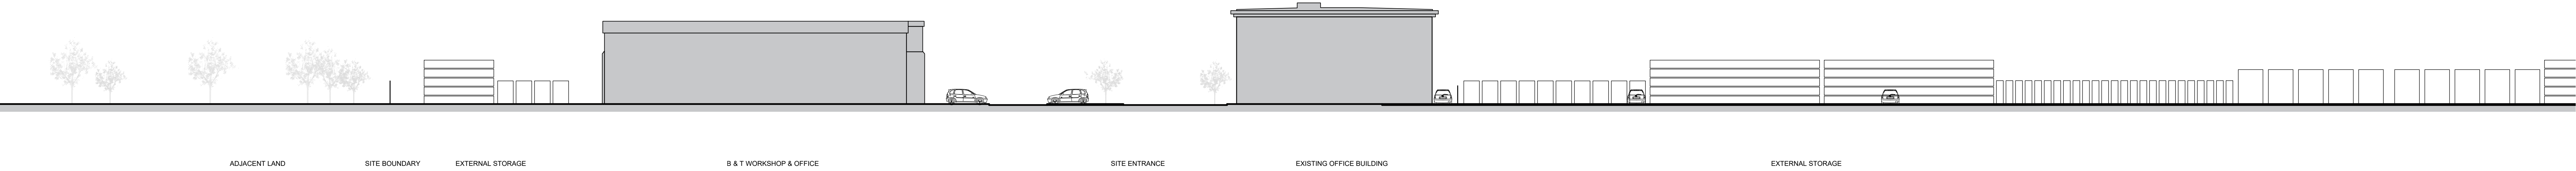


EXISTING SITE SECTION : WEST - EAST, PARALLEL WITH DALEFIELD WAY LOOKING NORTH

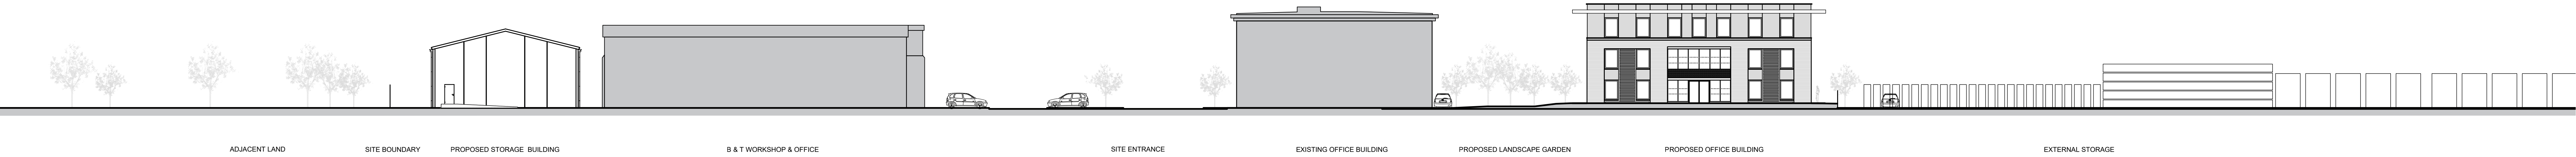

PROPOSED SITE SECTION #1 : WEST - EAST, PARALLEL WITH DALEFIELD WAY LOOKING NORTH

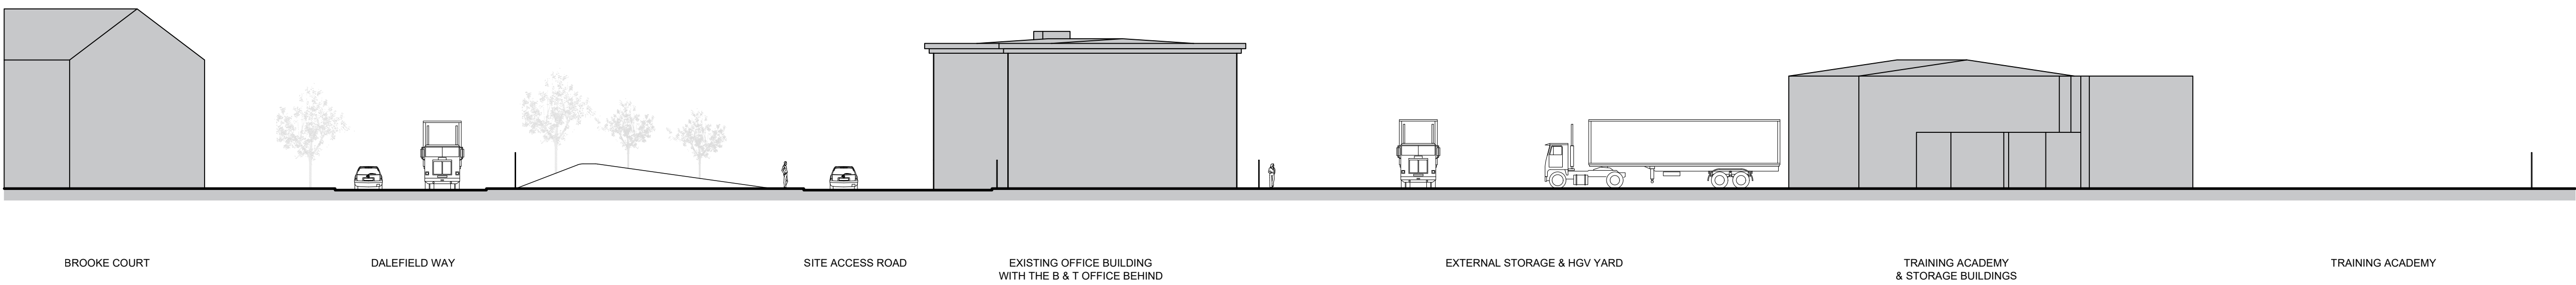

EXISTING SITE SECTION #2 : SOUTH-NORTH, PERPENDICULAR TO DALEFIELD WAY LOOKING WEST

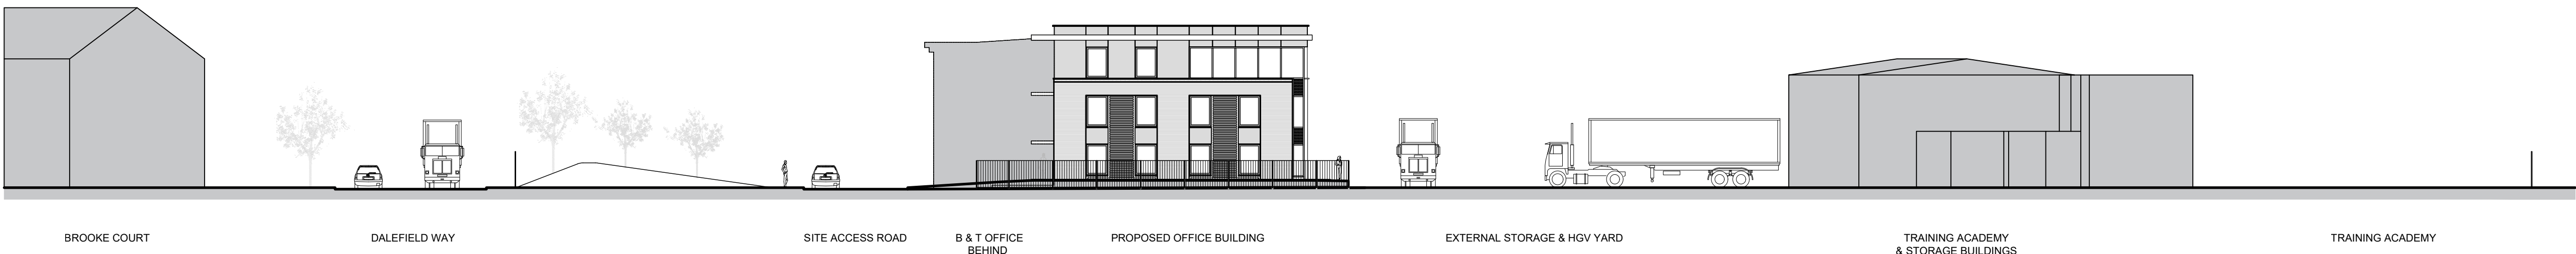

PROPOSED SITE SECTION #2 : SOUTH-NORTH, PERPENDICULAR TO DALEFIELD WAY LOOKING WEST