


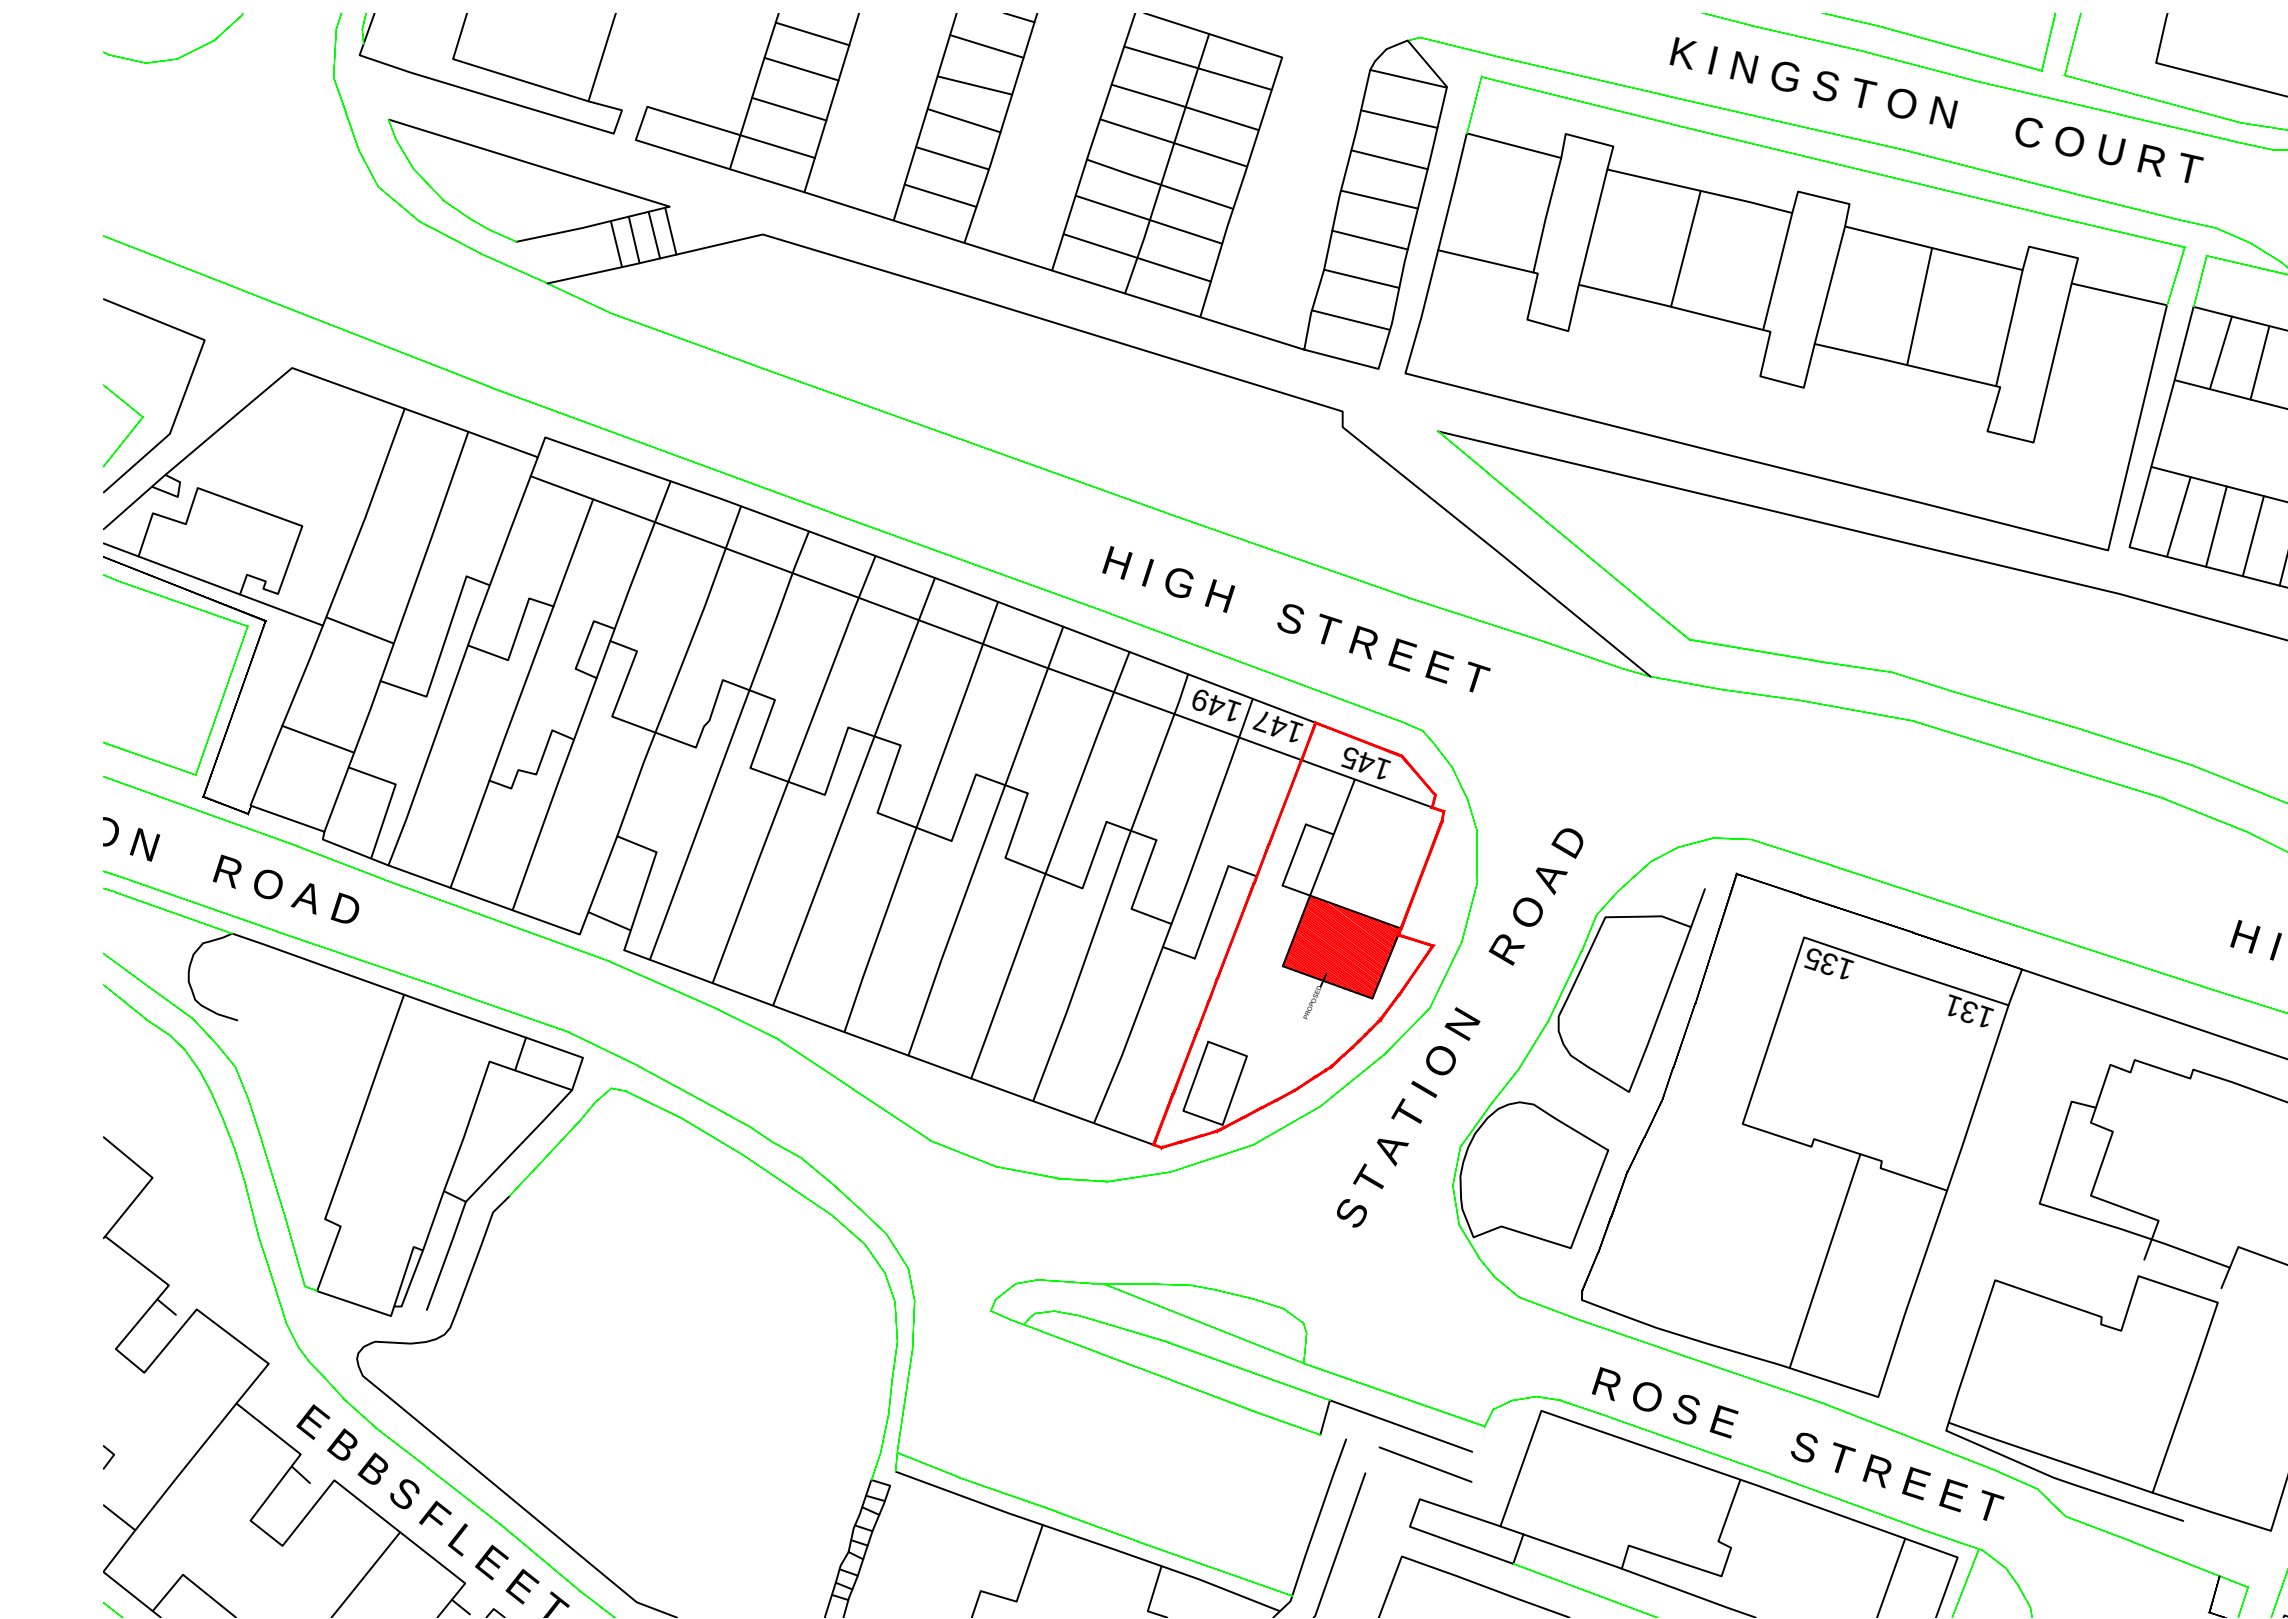

SCALE: 1:500



CONSULTANT

 **CIVILS**
CONSULTING LTD.

**CIVIL ENGINEERS
STRUCTURAL ENGINEERS
ARCHITECTURAL DESIGNERS**

Contact: 07947249323