



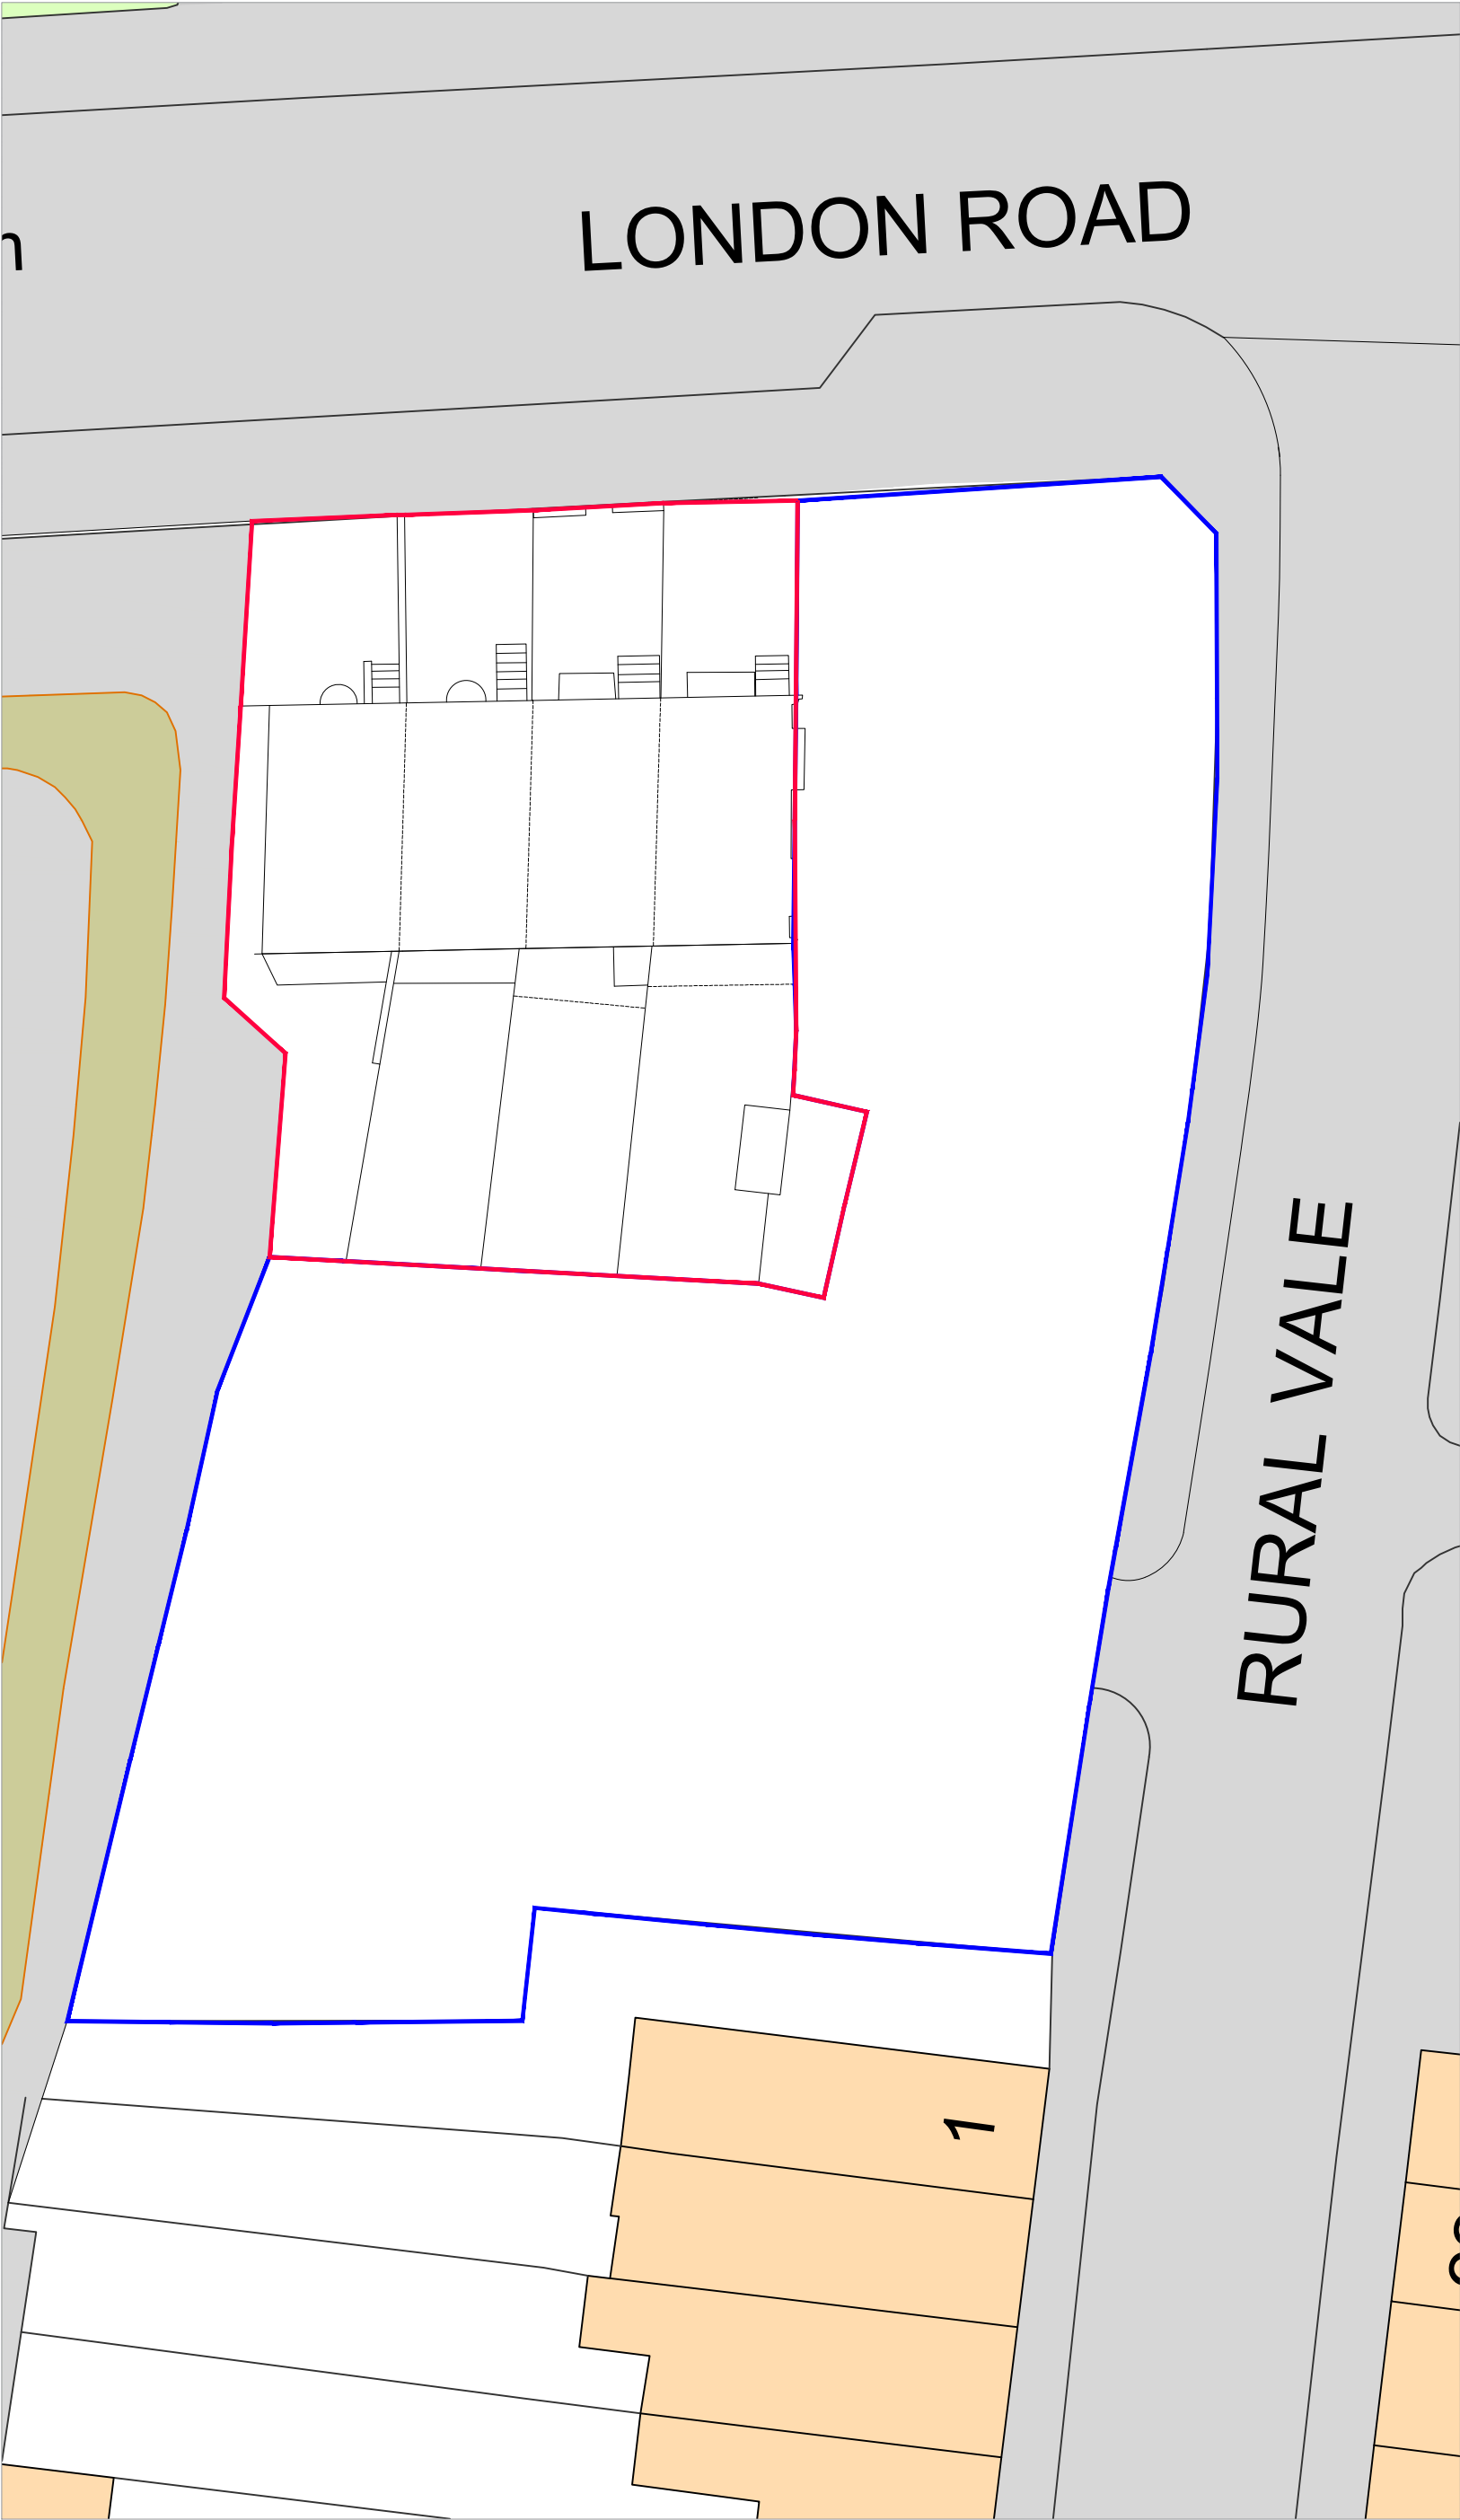


Existing Block Plan
1:200

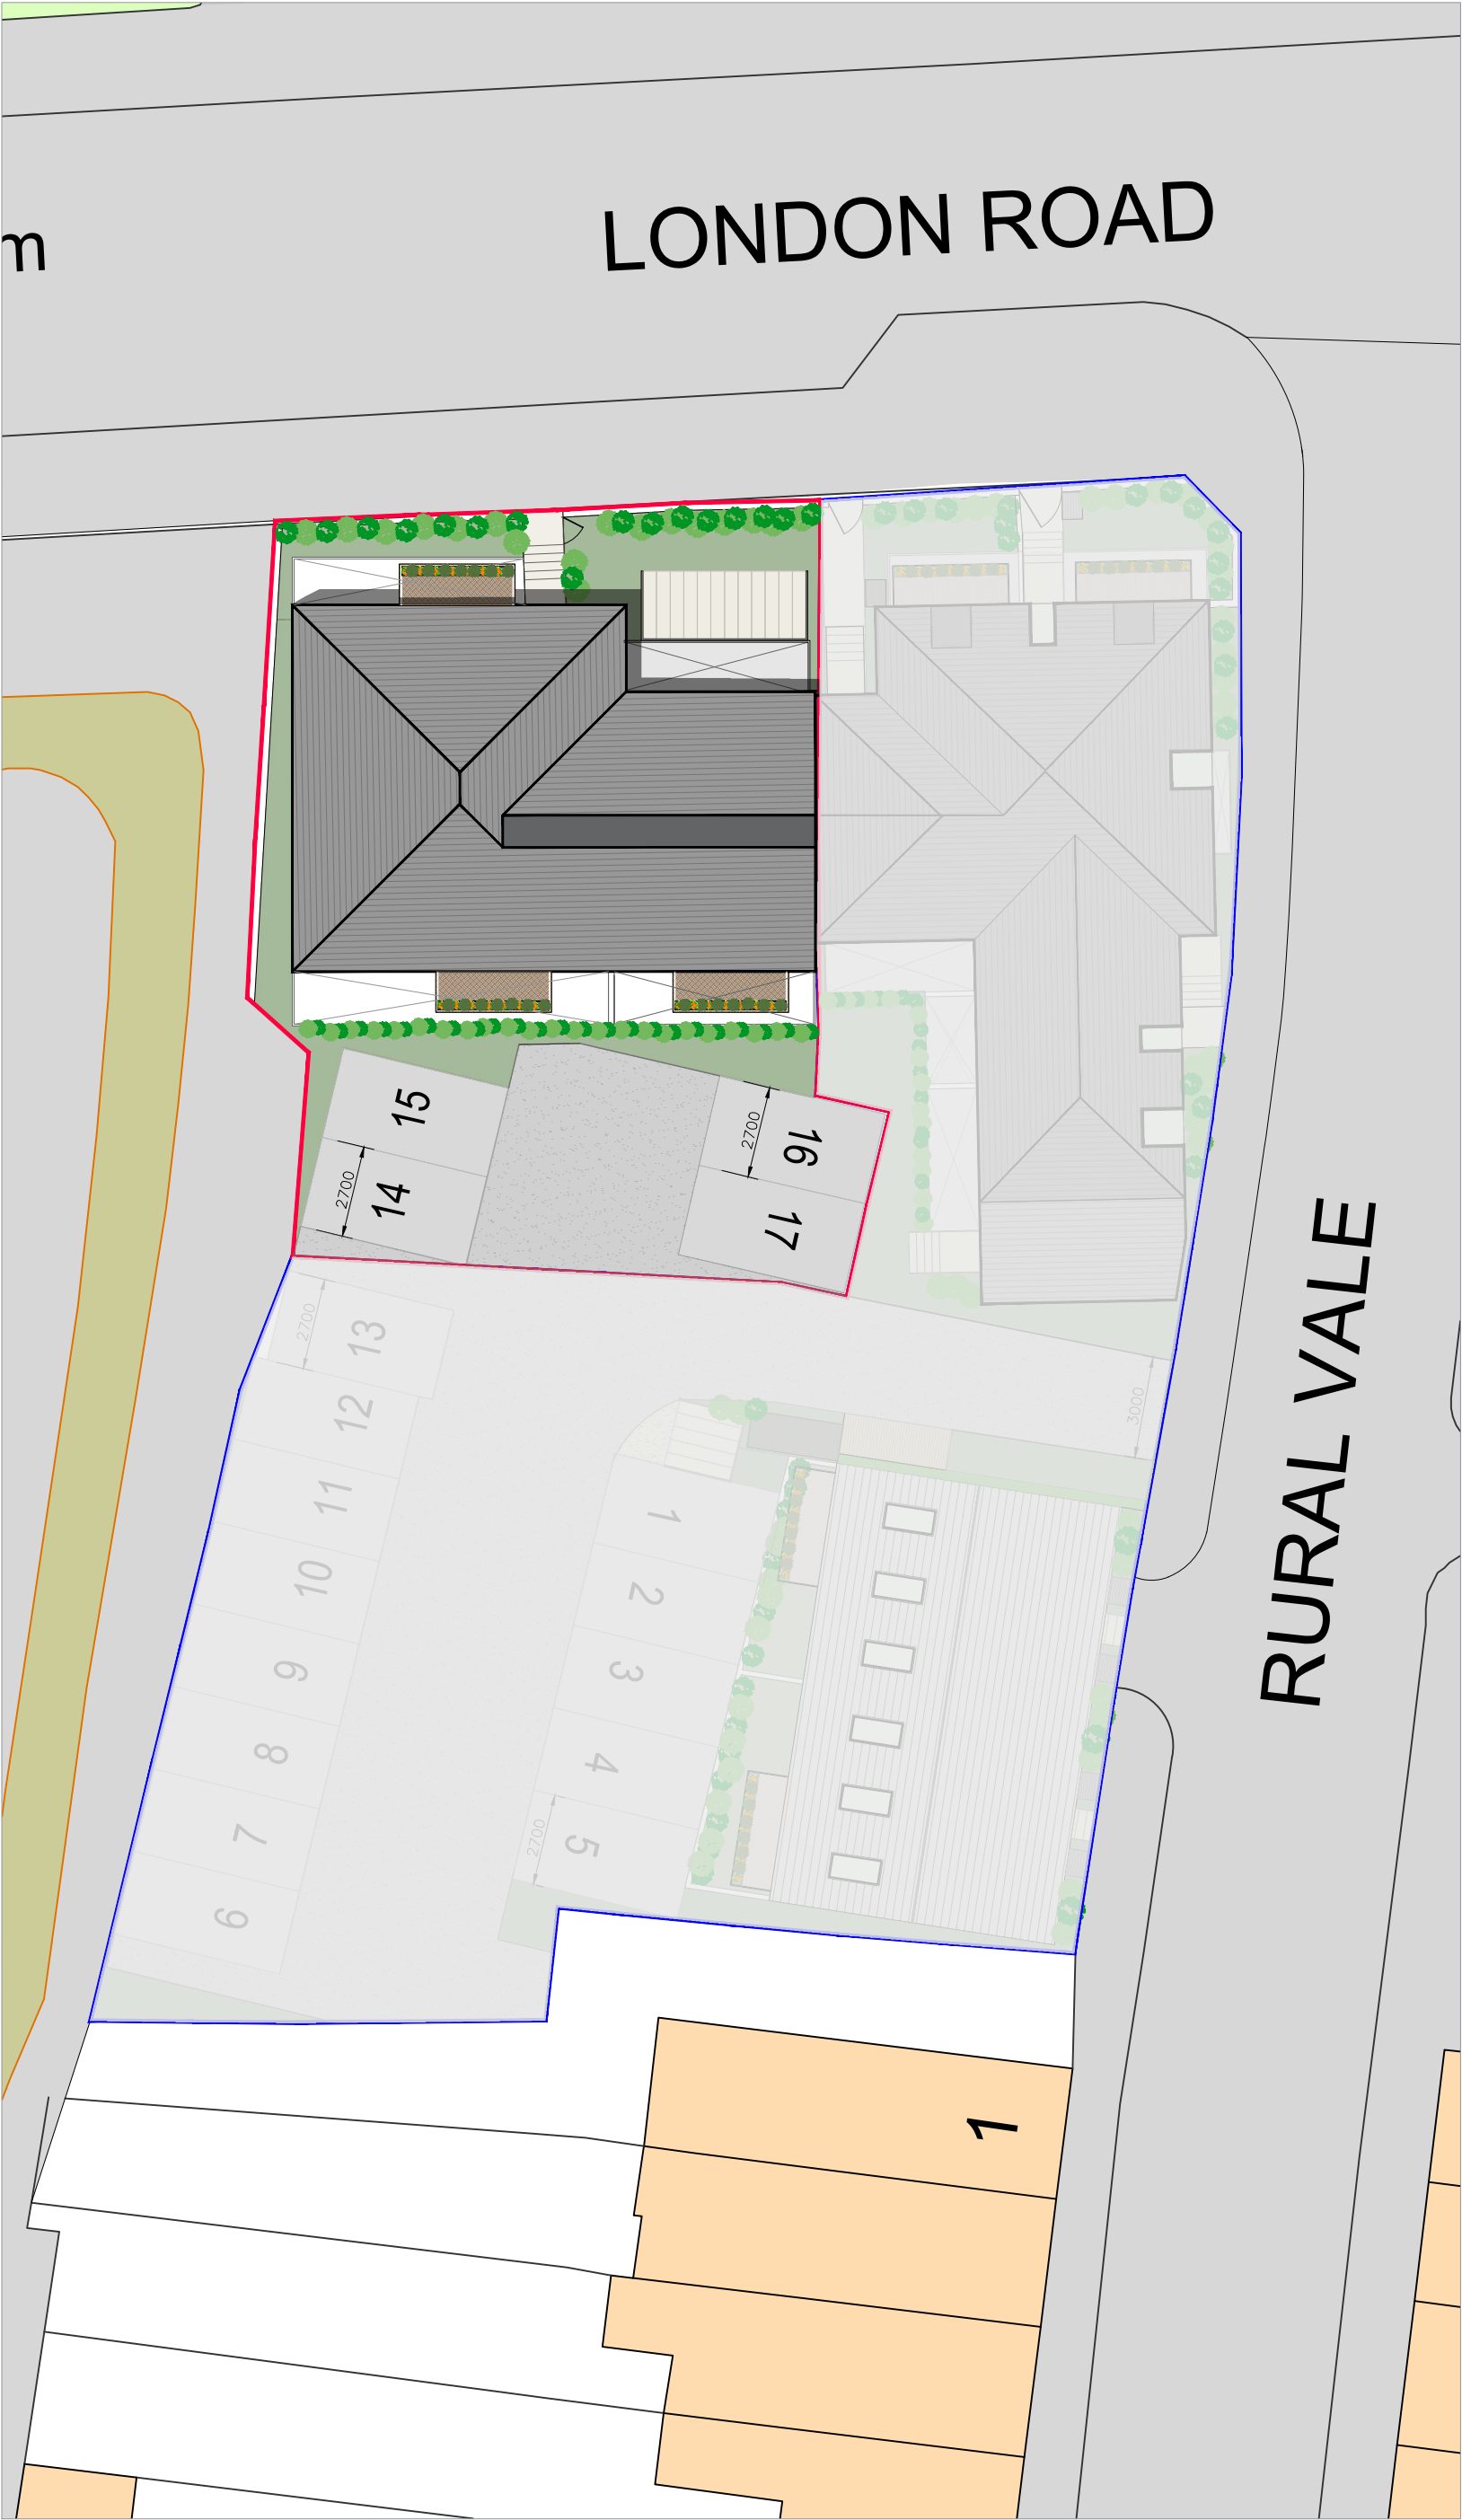


Proposed Block Plan
1:200

- Notes:
- Do not scale from this drawing.
 - All dimensions to be verified on site and is in mm.
 - Builder to verify all dimensions, heights and levels prior to commencement of work.
 - All documents shall be checked to ensure that they are compatible by the contractor before construction commences. In the event of apparent ambiguity or contradiction the engineer and/ or architect shall be notified immediately.
 - The contractor in preparing his estimate shall visit the site and acquaint himself with the problems involved.
 - The contractor shall issue all statutory notices to the local Authority during progress and completion of works.

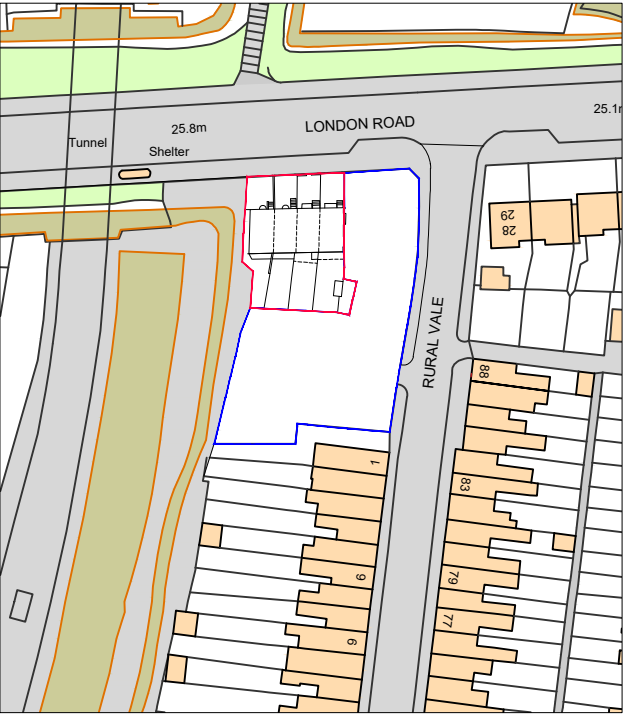

Site Location
1:1250

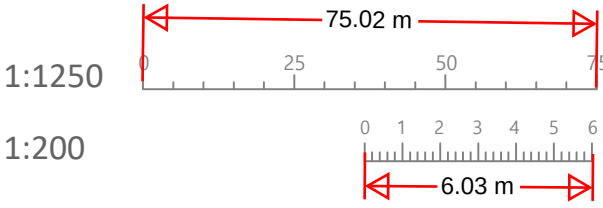

A	-	-	-/-/-
REV:	DESCRIPTION:	BY:	DATE:
STATUS:			

PLANNING

**GILL
STERLING**

Whitehall Place
47 The Terrace,
Gravesend, Kent
DA12 2DL
01474 247 176
info@gillsterling.co.uk
www.gillsterling.co.uk

SITE:	22-25 London Road Northfleet Gravesend DA11 9JH
TITLE:	Site Layout ---

SCALE AT A2:	DATE:	DRAWN:
1:1250 & 1:200	08.02.2024	HH
PROJECT NO:	DRAWING NO:	REVISION:
230401	001	A