
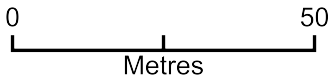


18 Sun Lane, DA12 5HG

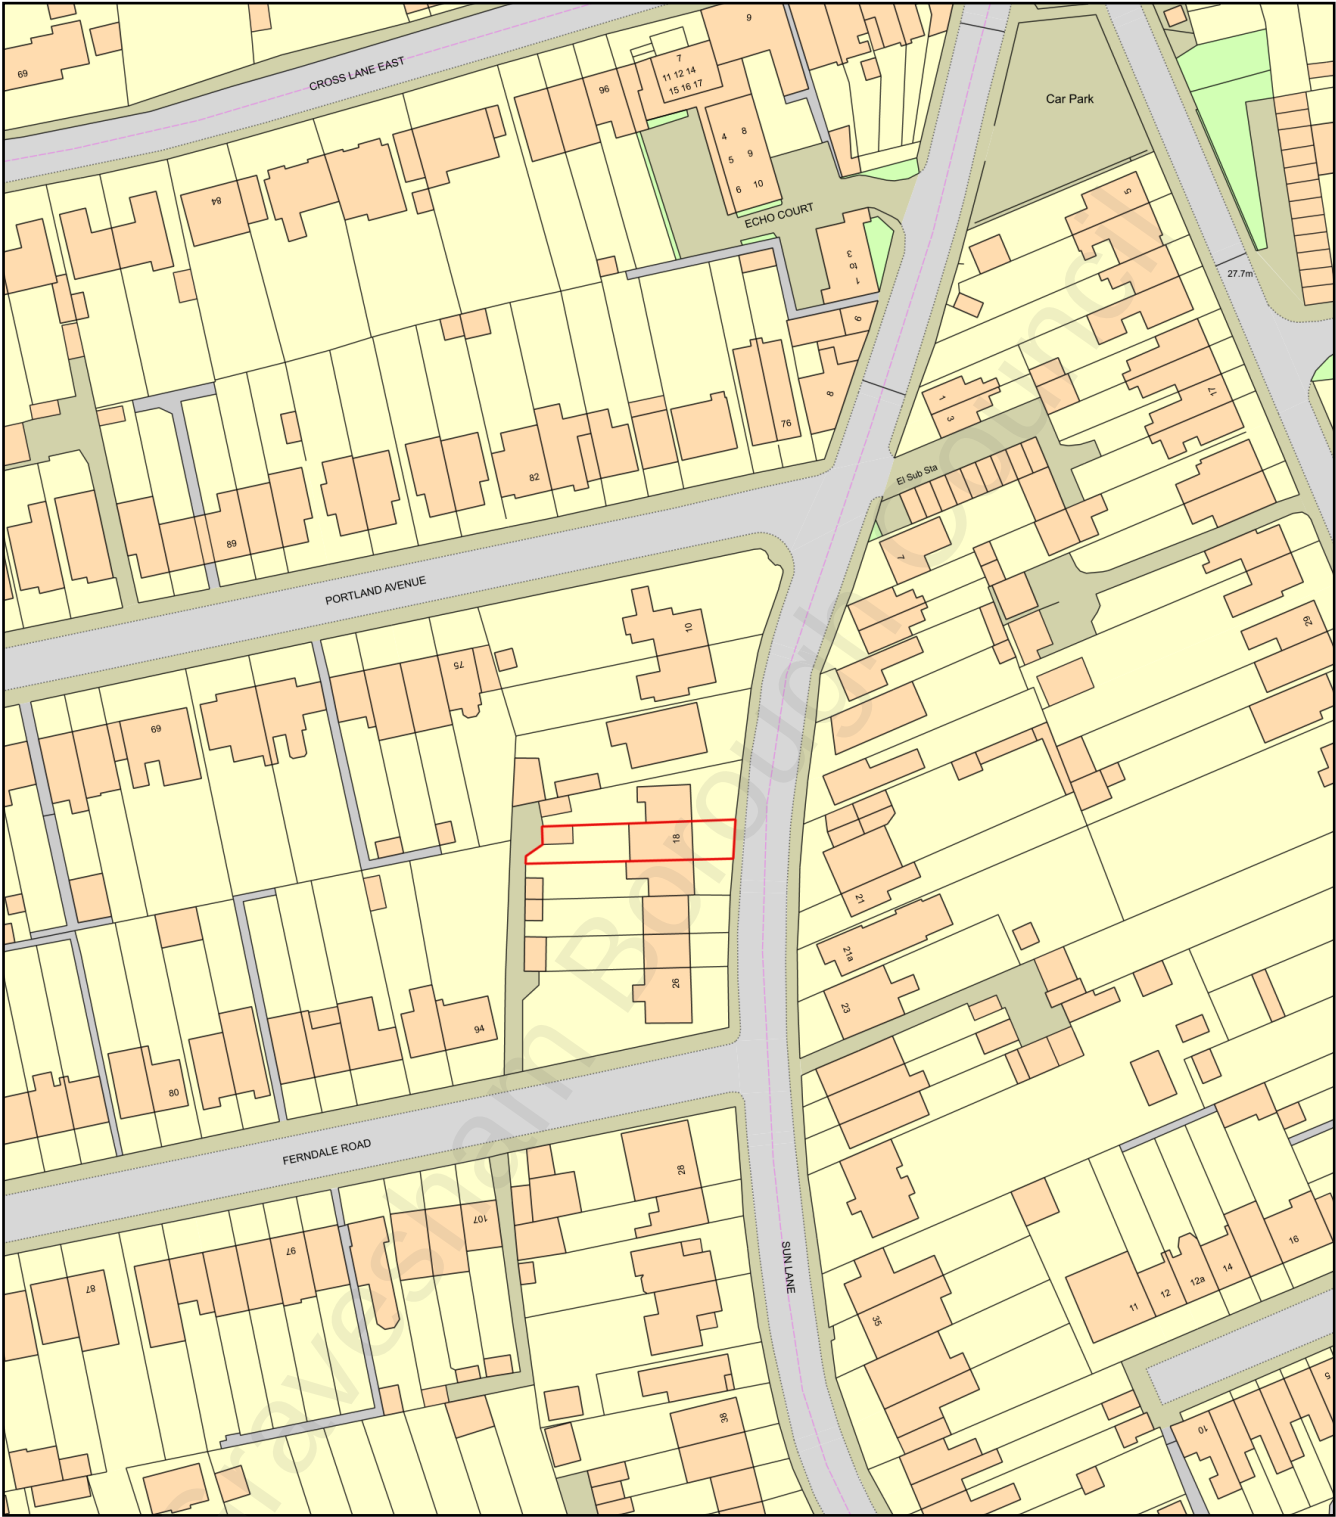

Plan Produced for: Mr Gill
Date Produced: 13 Jul 2021
Plan Reference Number: TQRQM21194233702639
Scale: 1:1250 @ A4