




Existing First Floor Plan-1:50
Gross floor area 45.40 SQM




Existing Ground Floor Plan-1:50
Gross Floor Area 60.93 SQM



Existing Block Site Plan-1:200 (0.1273 Hects)

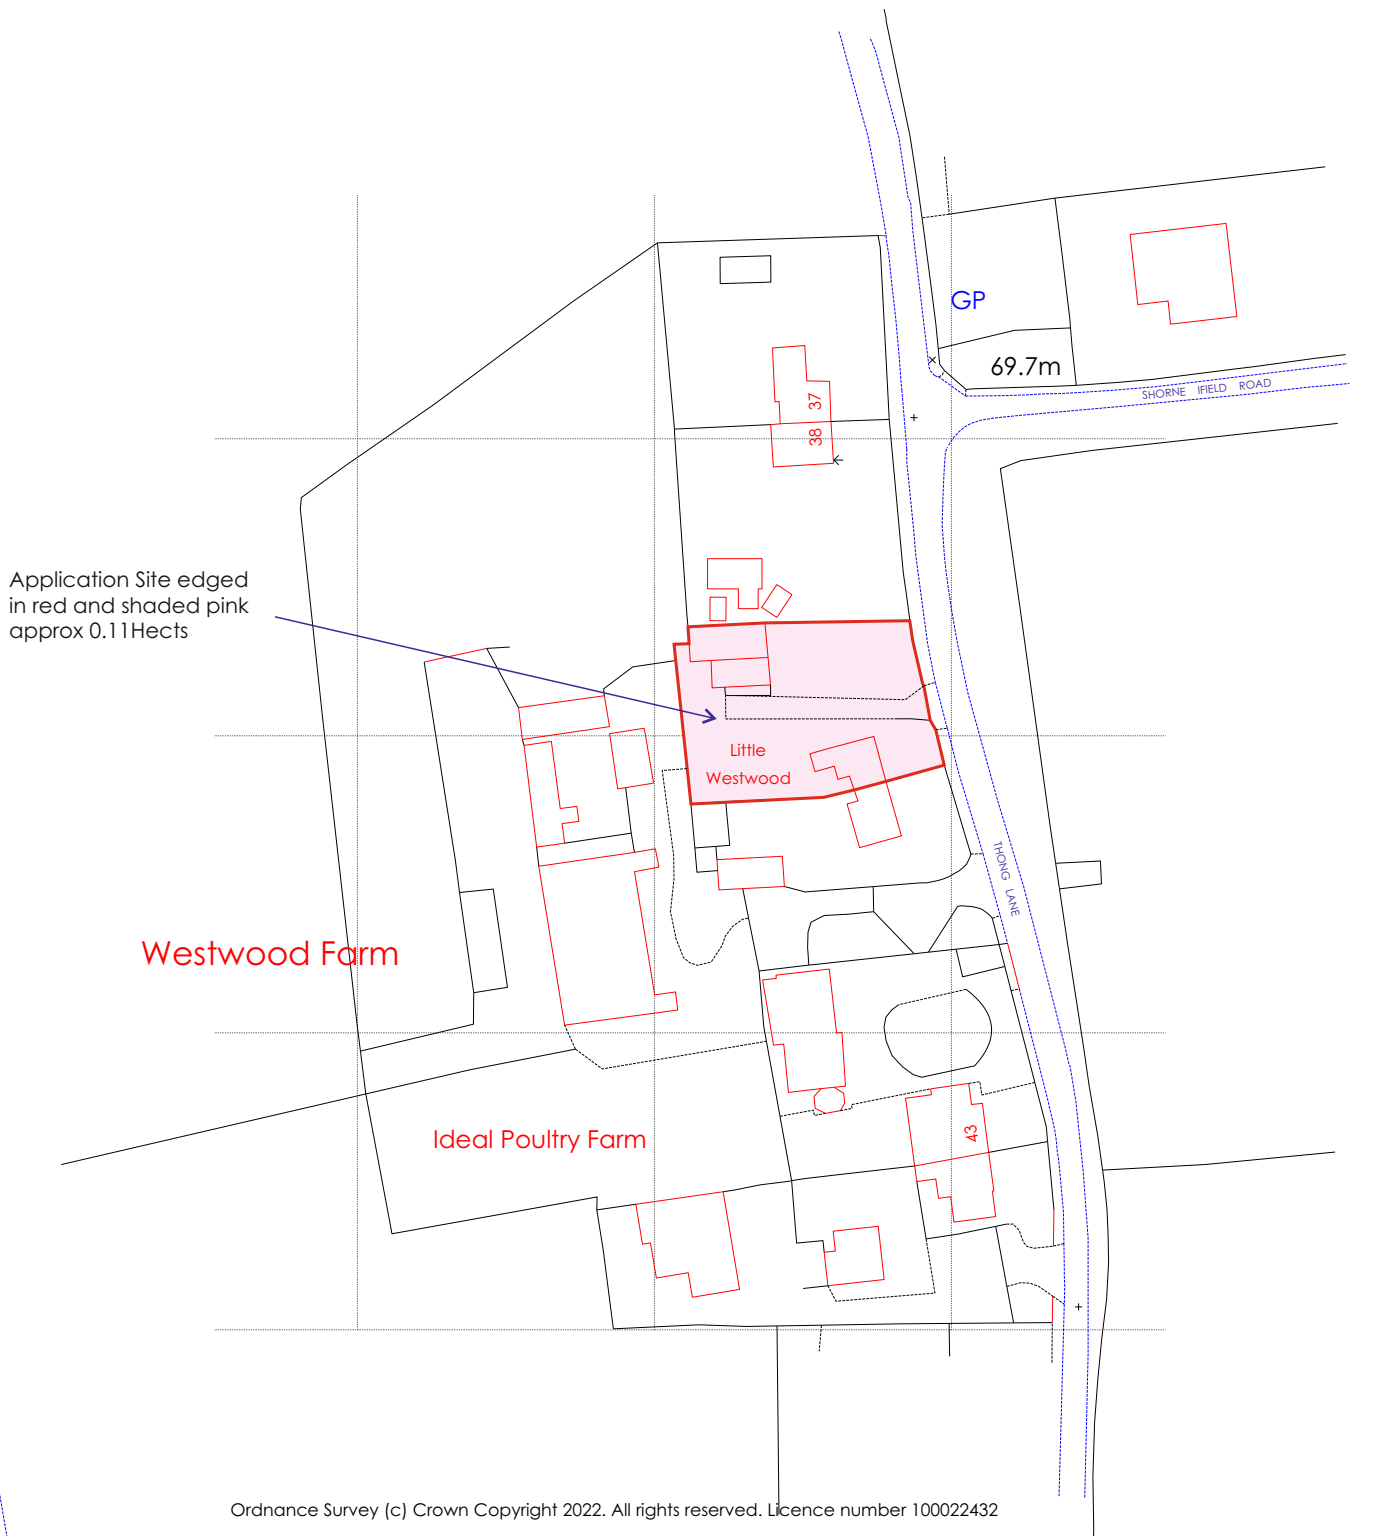

Location Plan-1:1250
50m GRID

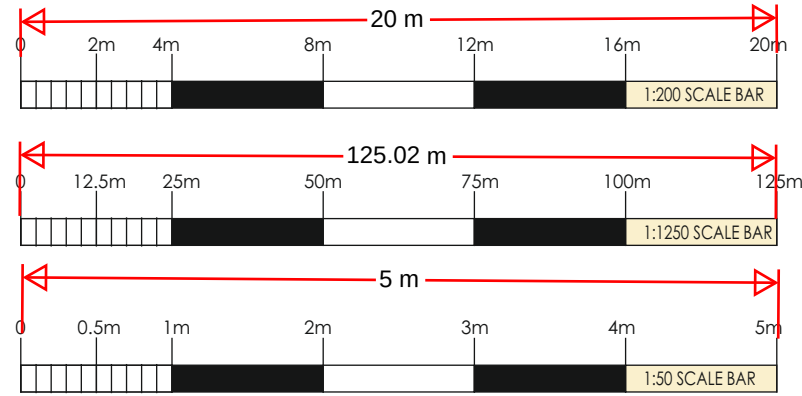

REVISIONS		
SCALE	1:50 1:200 1:1250	DATE
DATE	February 2024	

Existing Floor Plans, Site Block Plan and Location Plan

PROJECT
Proposed Side and Rear Extensions
Little Westwood Thong Lane
Gravesend Kent DA12 4AD
for: Mr M and Mrs A Cason

WARD + ASSOCIATES
THE HOO WROTHAM ROAD
MEOPHAM GRAVESEND KENT DA13 0HP
T: 01474 247654 M: 07771 863940
E: admin@wardassociates.co.uk W: www.wardassociates.co.uk

1222.WD.01B

B