


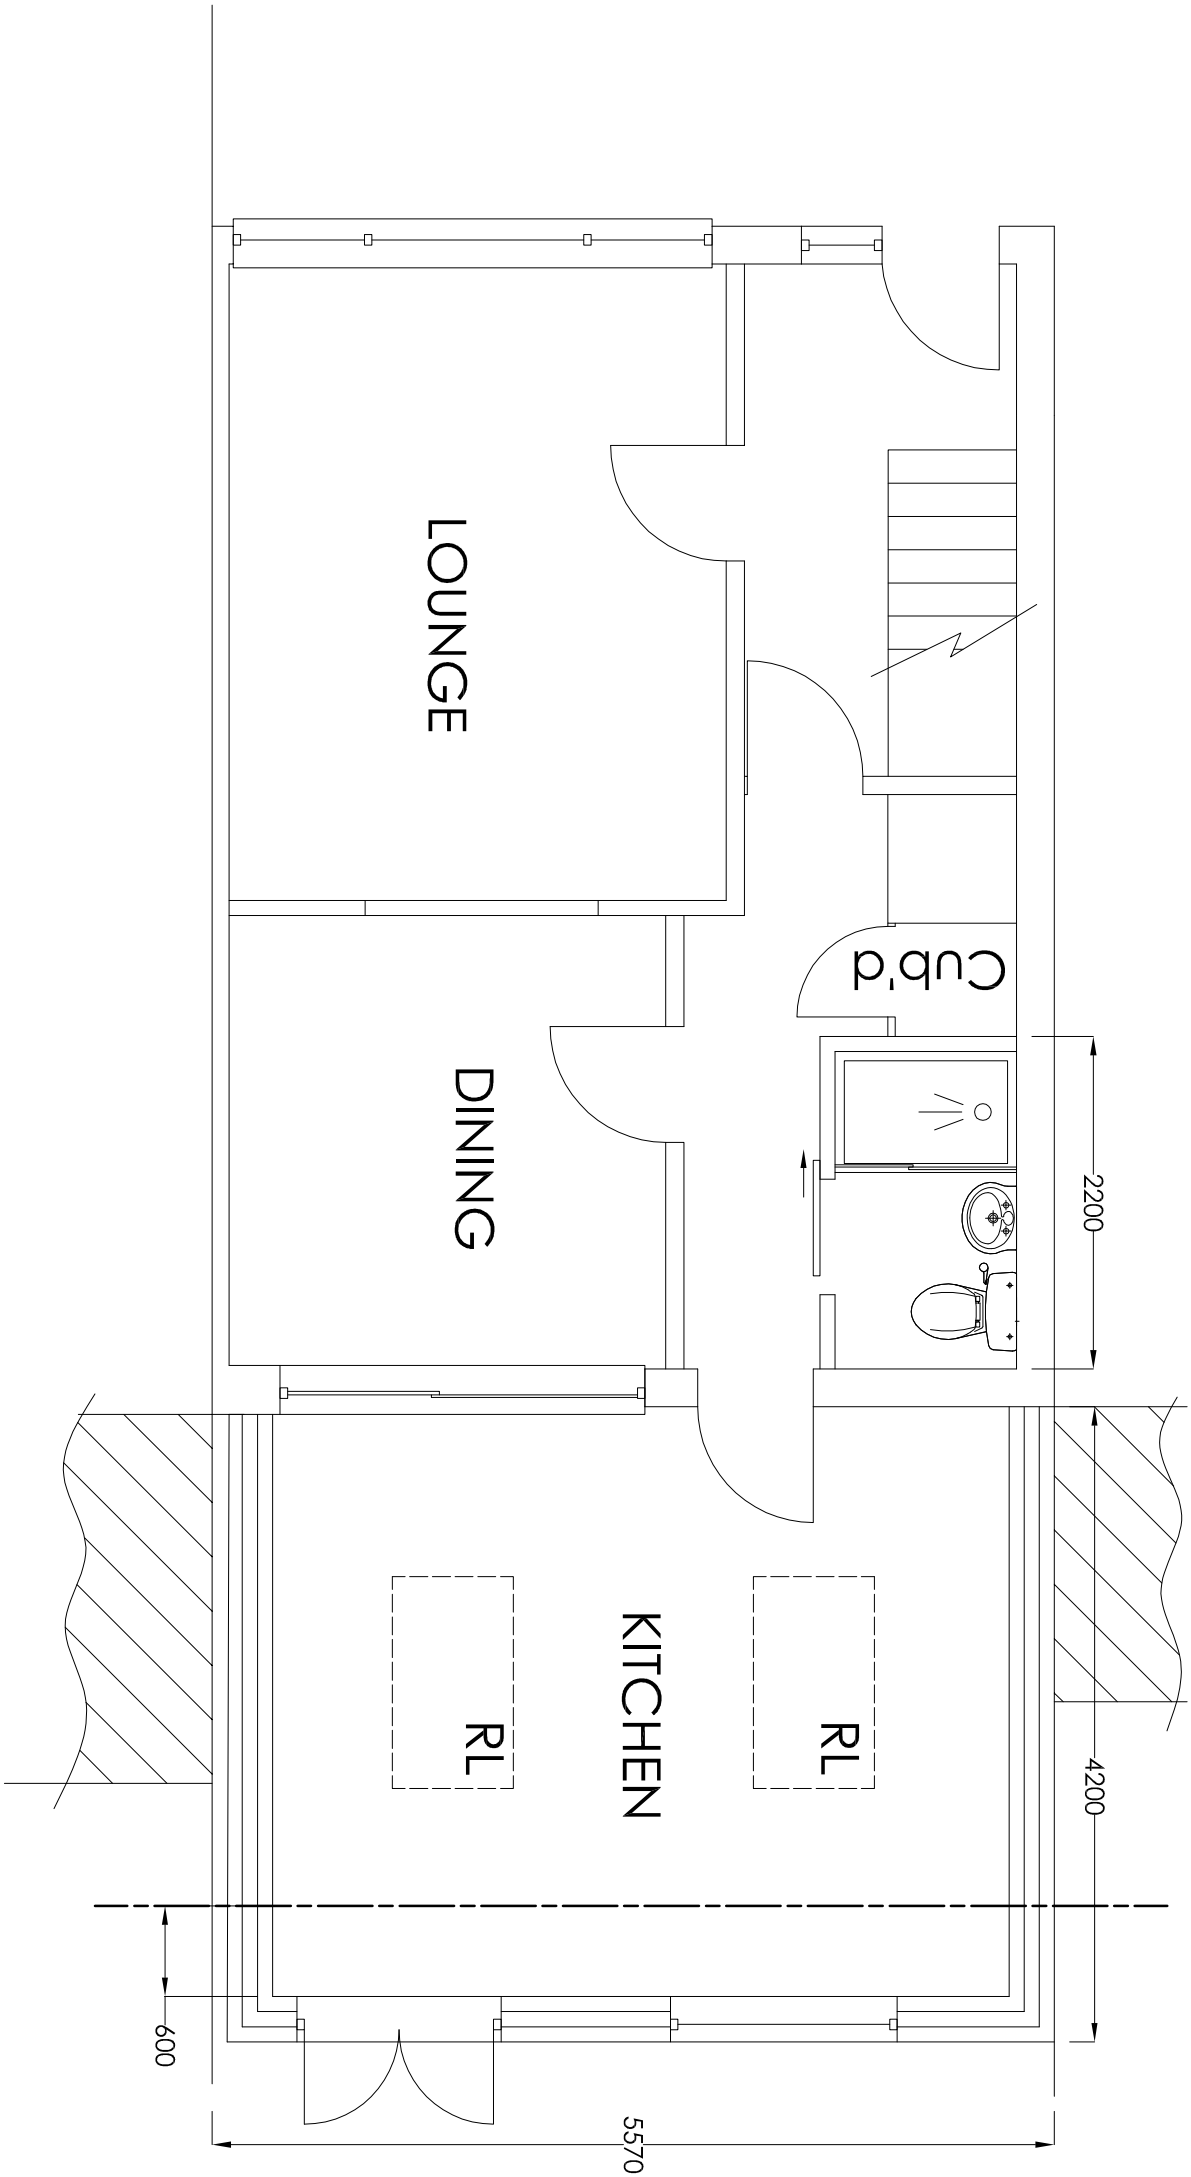

Project		Mr Onkar Singh 100 Beaumont Drive Northfleet Kent			
Drawing Title		Single Storey Rear Extension			
Proposed Ground Plan		Drawn	Date	Scale	Drawing No.
		HC	May 23	1:50	100BD/A3/O2

H Channa

PICAROONS MAIDSTONE ROAD PLATT KENT TN15 8LB

Tel / Fax: 01732 605759 E-mail: hbchanna@tiscali.co.uk