


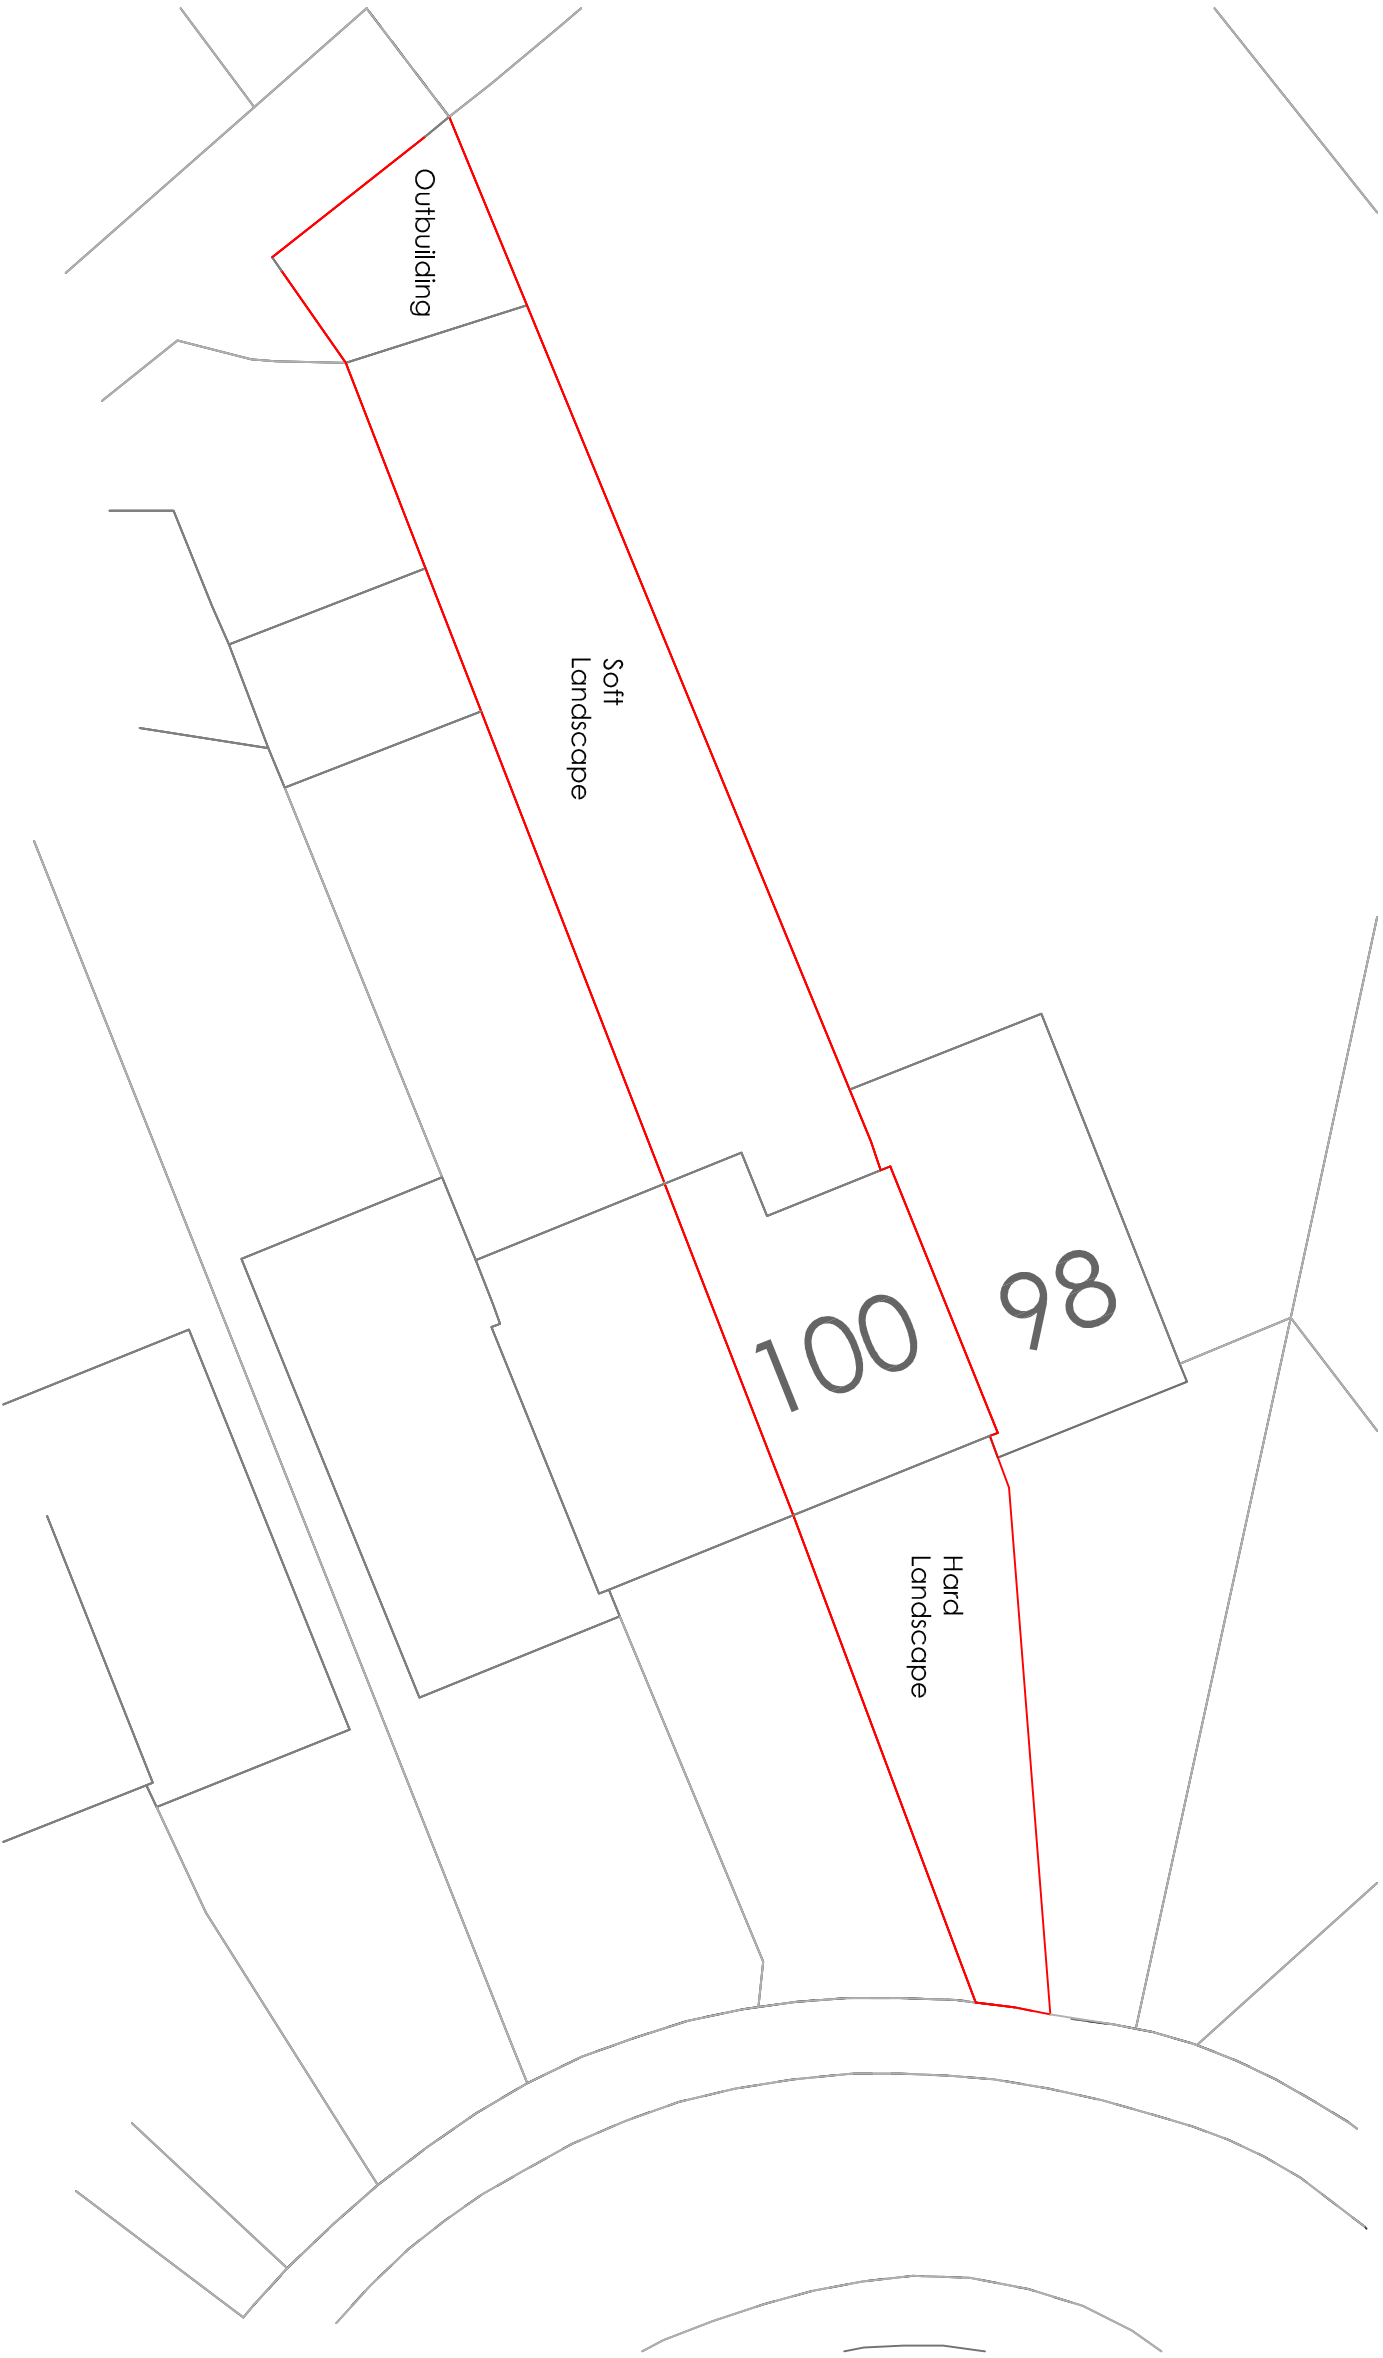

0 10m

Project

Mr Onkar Singh 100 Beaumont Drive Northfleet Kent
Single Storey Rear Extension

Drawing Title

Existing Block Plan

H Channa

PICAROONS MAIDSTONE ROAD PLATT KENT TN15 8LB
Tel / Fax: 01732 605759 E-mail: hbchanna@tiscali.co.uk

Drawn	Date	Scale	Drawing No.
HC	May 23	1:200	100BD/A3/05