

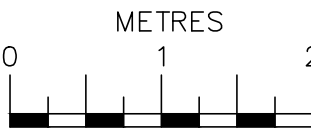
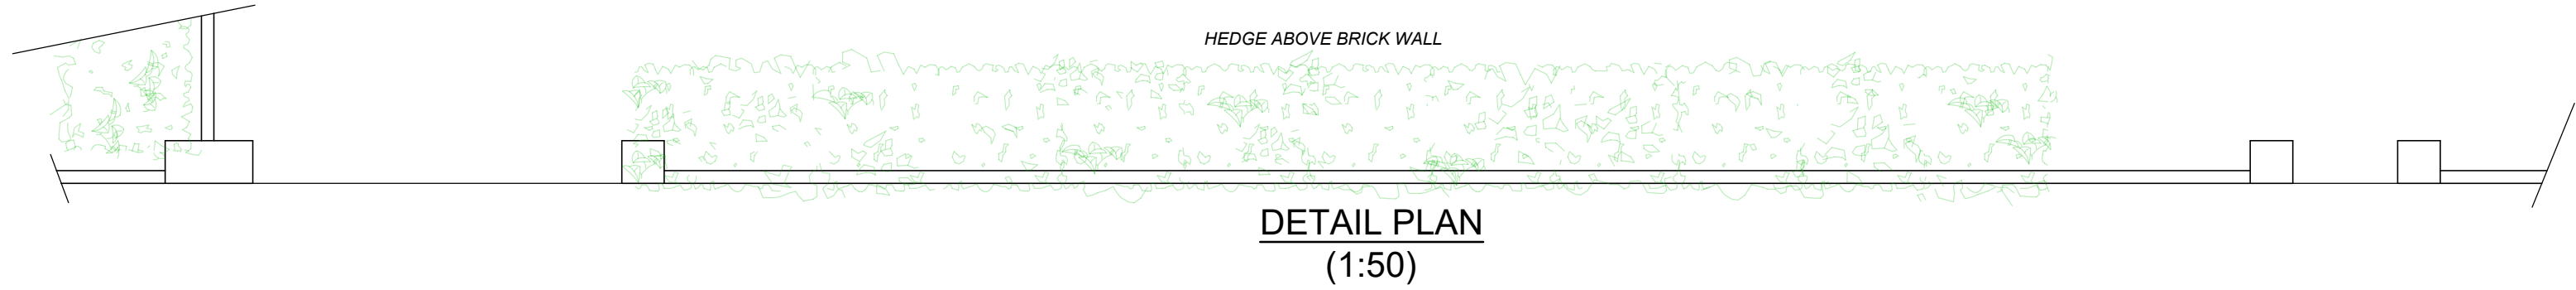
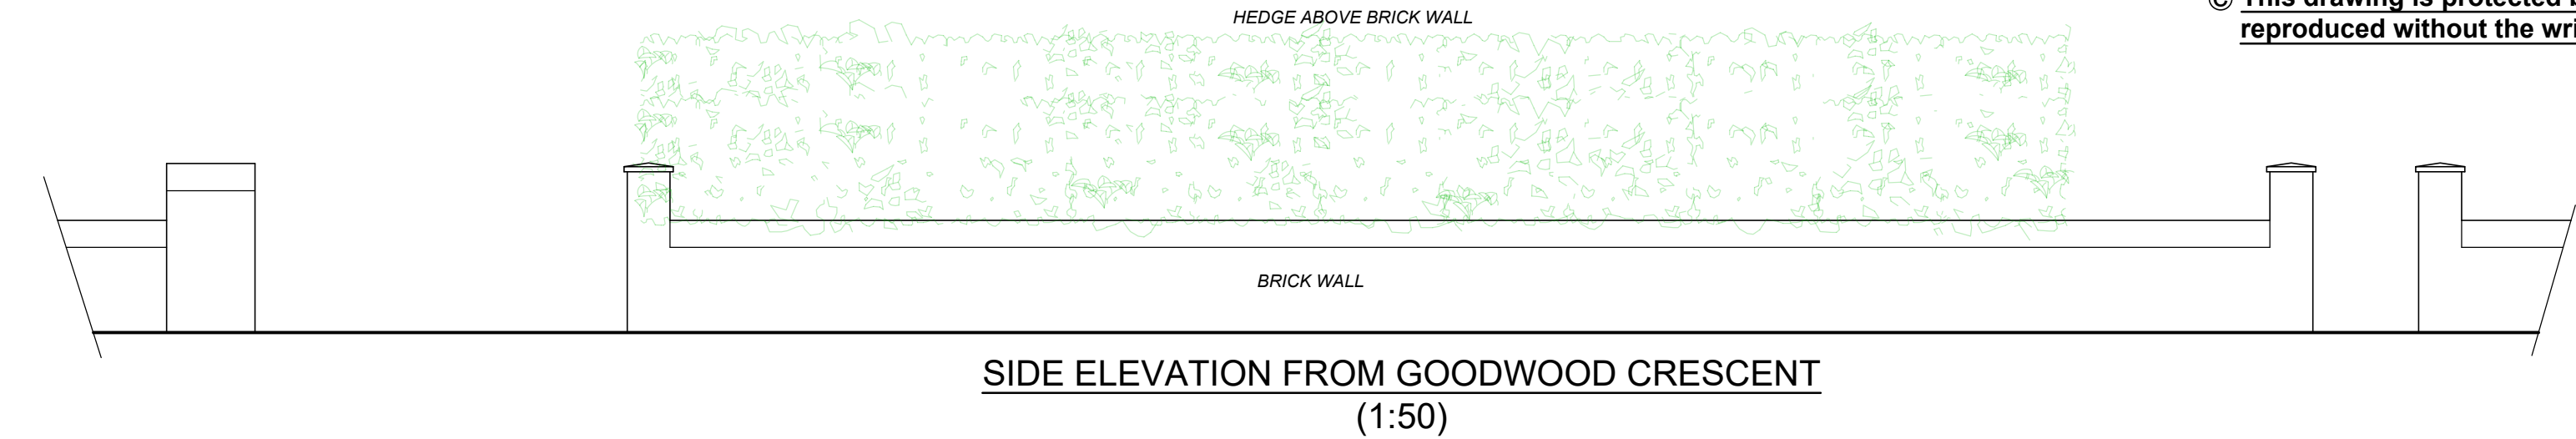



© This drawing is protected by copyright and must not be copied or reproduced without the written consent of Penfold Project Services

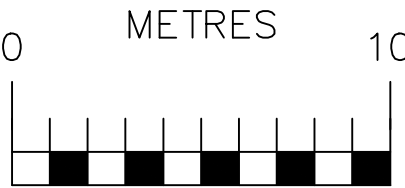

SCALE BAR @ 1:50

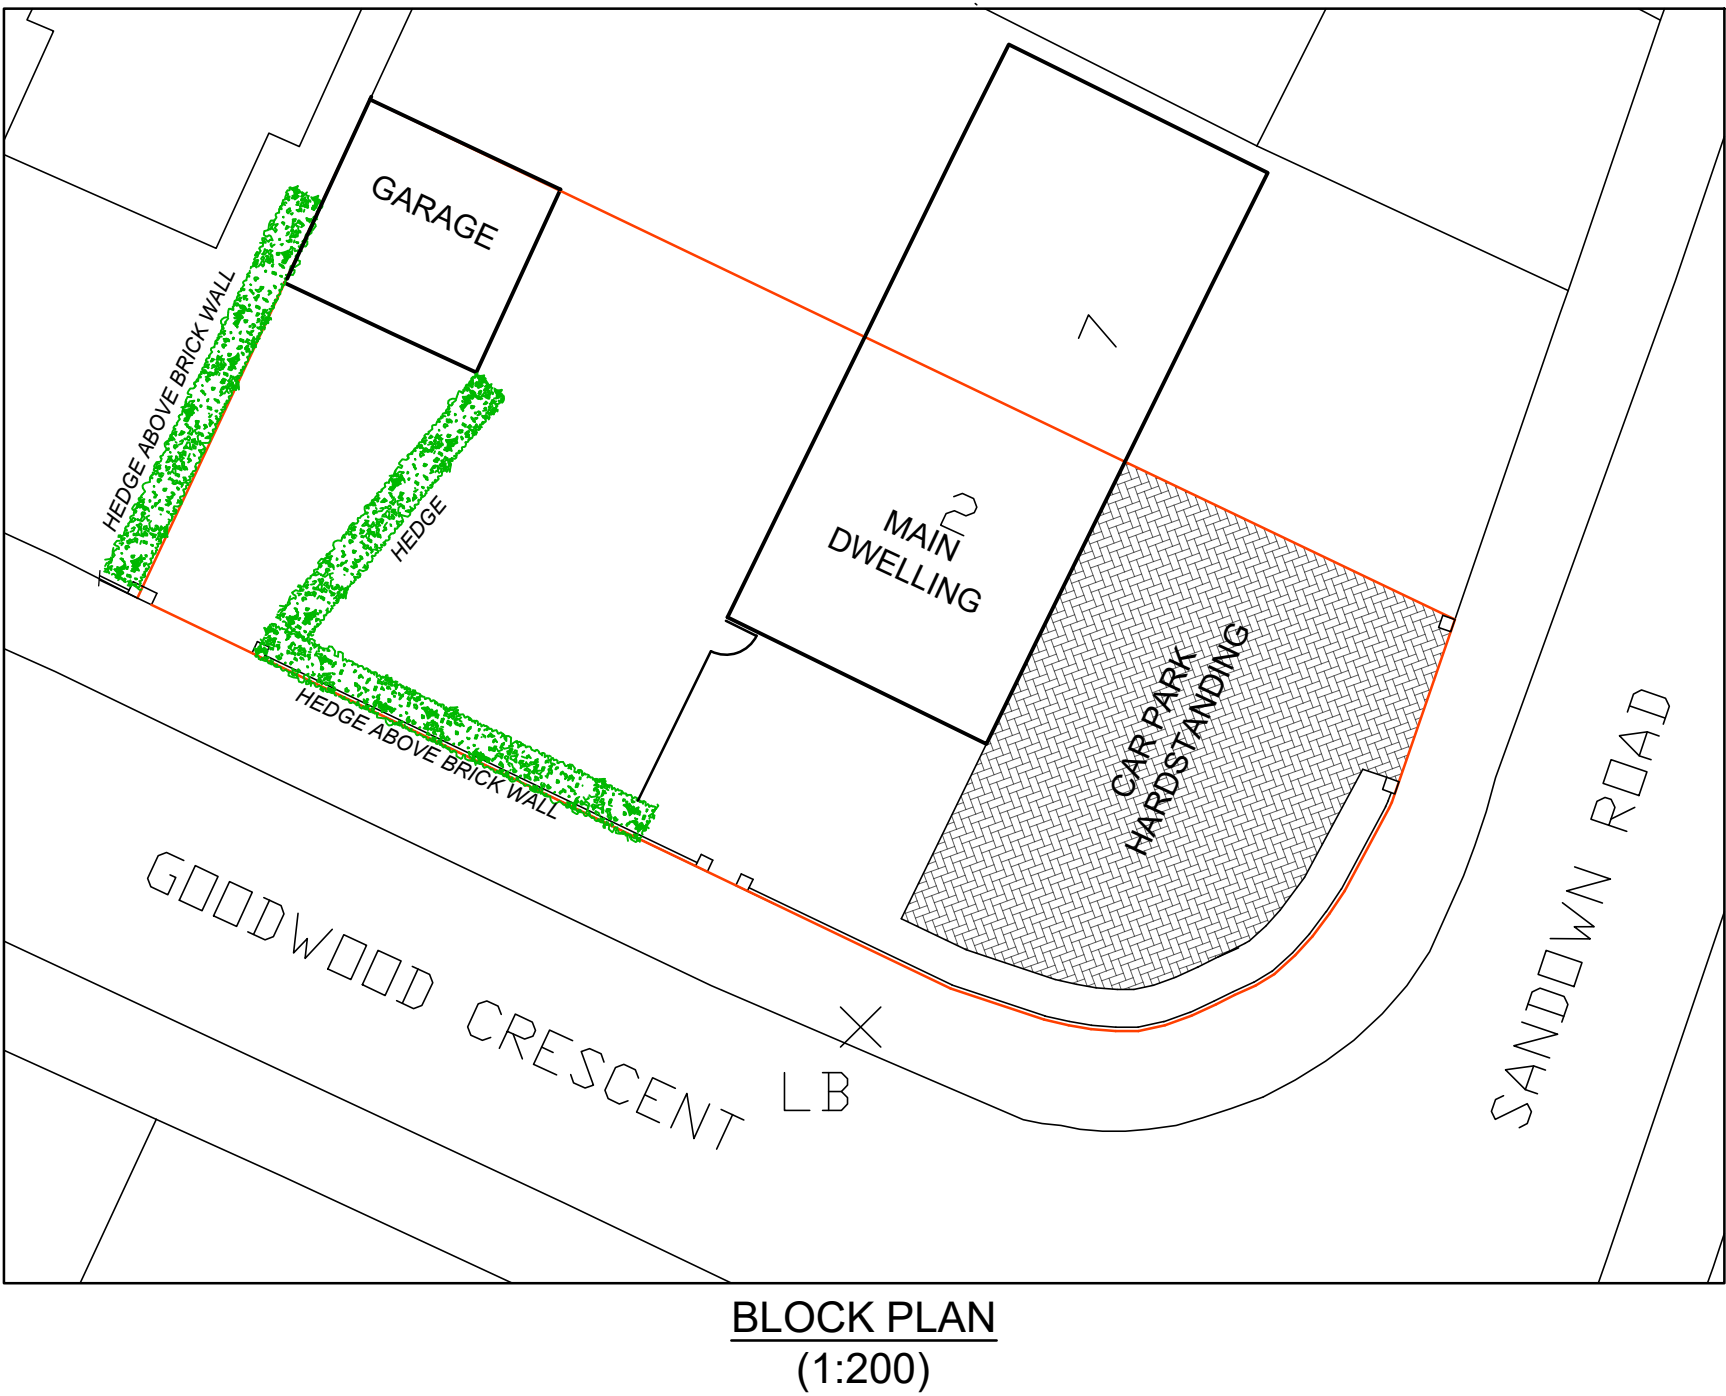

SCALE BAR @ 1:200

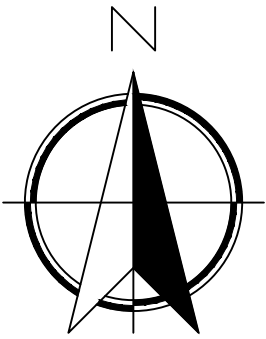

13/06/23	B	Further corrections to scale bar
31/05/23	A	Scale to Block Plan corrected
Date	No	Revision
Penfold Project Services		
Epmarket, Wrotham Road, Meopham, Kent, DA13 0JH Telephone: 01474 816690 e-mail: apenfold448@btinternet.com		
Job Title:	2 GOODWOOD CRESCET GRAVESEND KENT DA12 5EL	
Dwg Title:	BLOCK PLAN PLAN & ELEVATION AS EXISTING	
Scale:	1:50 & 1:200 @ A2	
Dwg No.:	01B	
Date:	May 2023	