

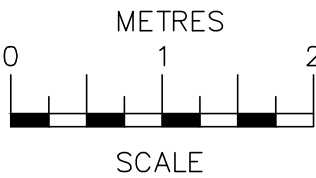
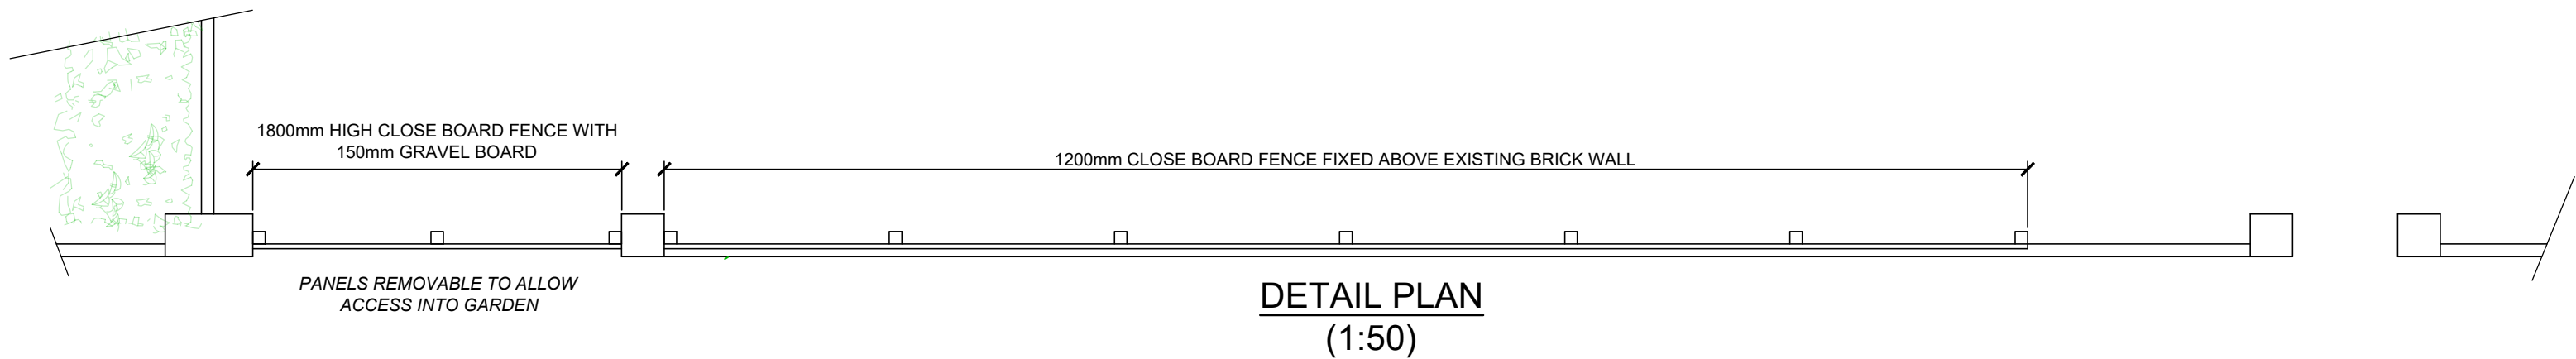




© This drawing is protected by copyright and must not be copied or reproduced without the written consent of Penfold Project Services

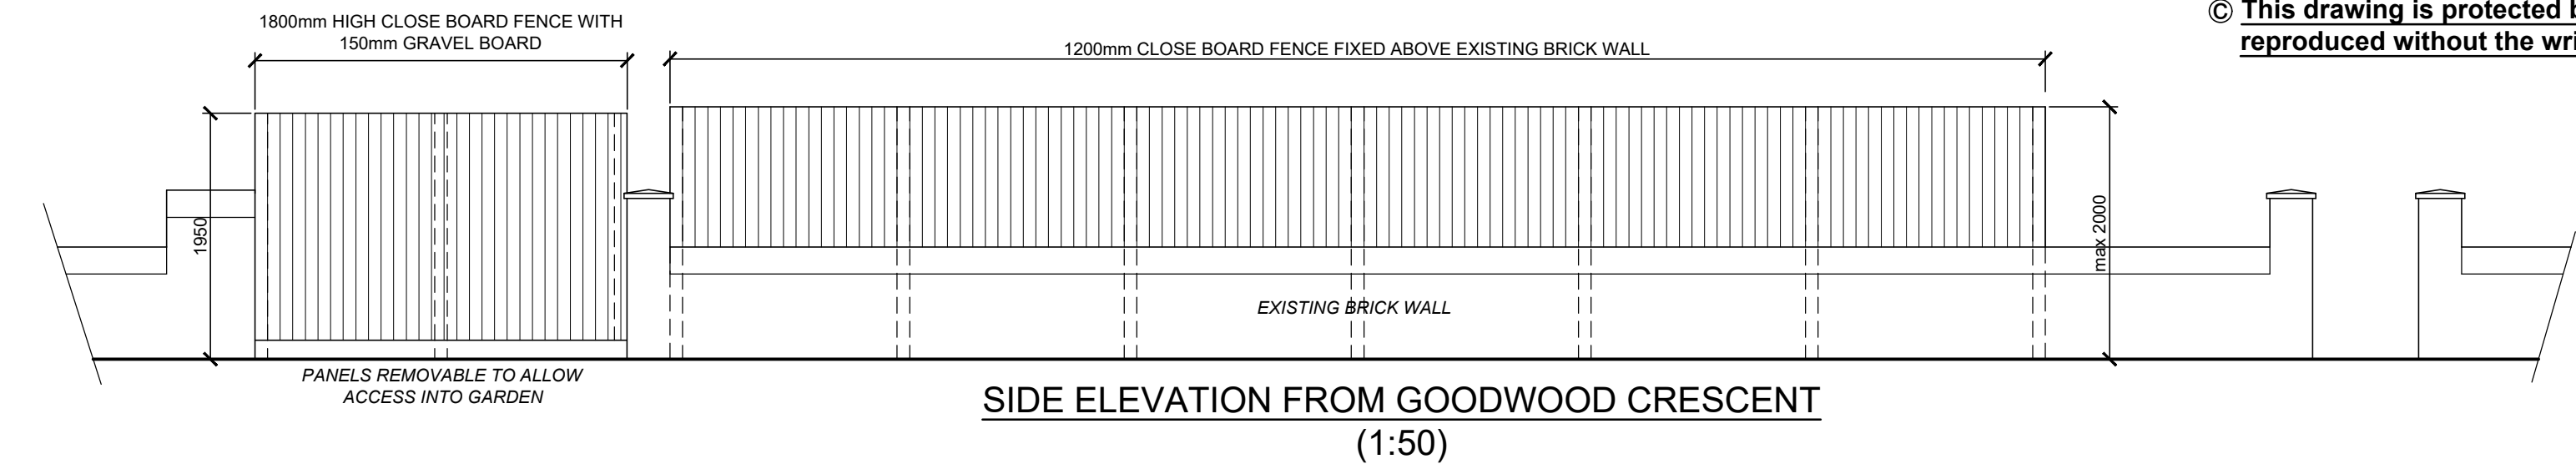

**SCALE BAR @ 1:50**

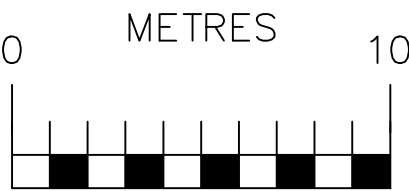

**SCALE BAR @ 1:200**

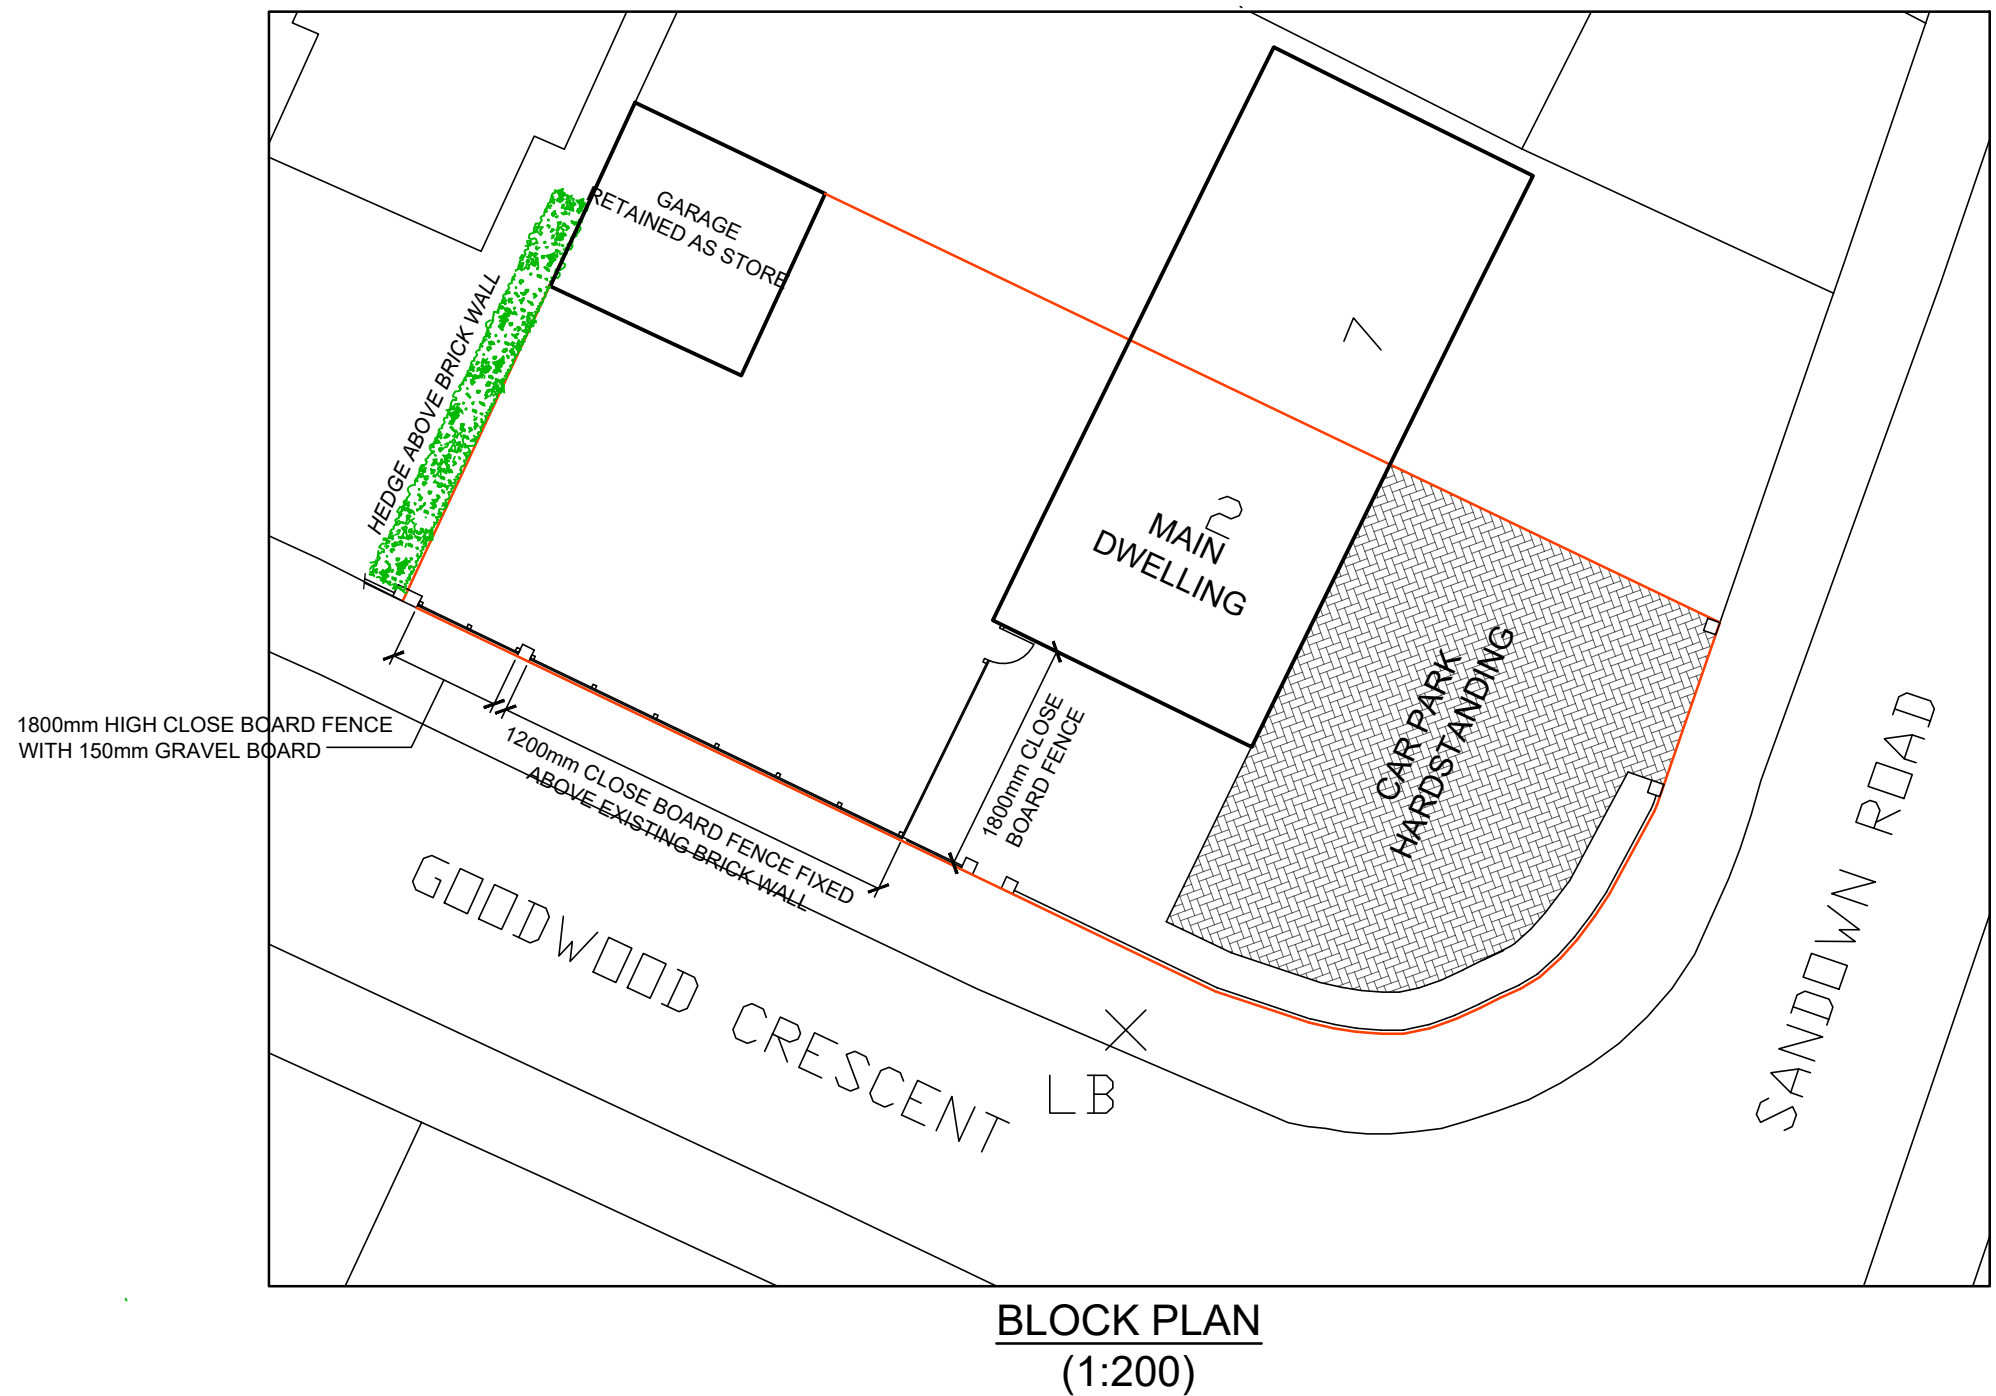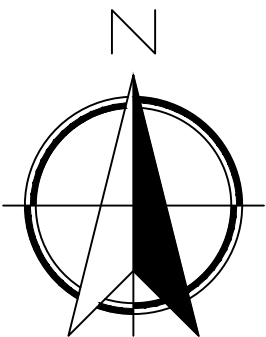

|   |                                                  |                                  |
|---|--------------------------------------------------|----------------------------------|
|   |                                                  |                                  |
| 13/06/23   | B                                                | Further corrections to scale bar |
| 31/05/23   | A                                                | Scale to Block Plan corrected    |
| Date   | No                                               | Revision                         |
| <b>Penfold Project Services</b>                                                                                  |                                                  |                                  |
| Epmarket, Wrotham Road, Meopham, Kent, DA13 0JH<br>Telephone: 01474 816690<br>e-mail: apenfold448@btinternet.com |                                                  |                                  |
| Job Title:   | 2 GOODWOOD CRESCET GRAVESEND<br>KENT<br>DA12 5EL |                                  |
| Dwg Title:   | BLOCK PLAN<br>PLAN & ELEVATION<br>AS PROPOSED    |                                  |
| Scale:   | 1:50 & 1:200 @ A2                                |                                  |
| Dwg No.:   | 02B                                              |                                  |
| Date:   | May 2023                                         |                                  |