
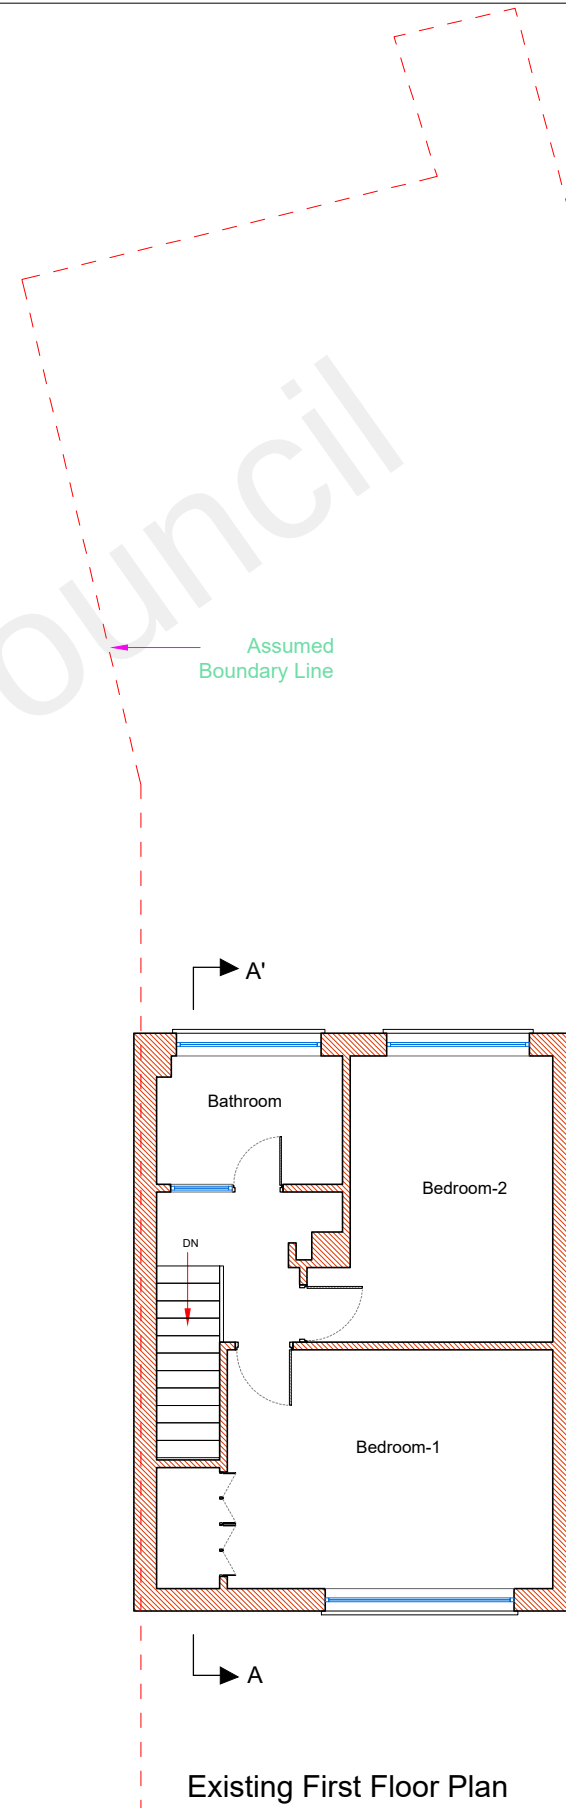
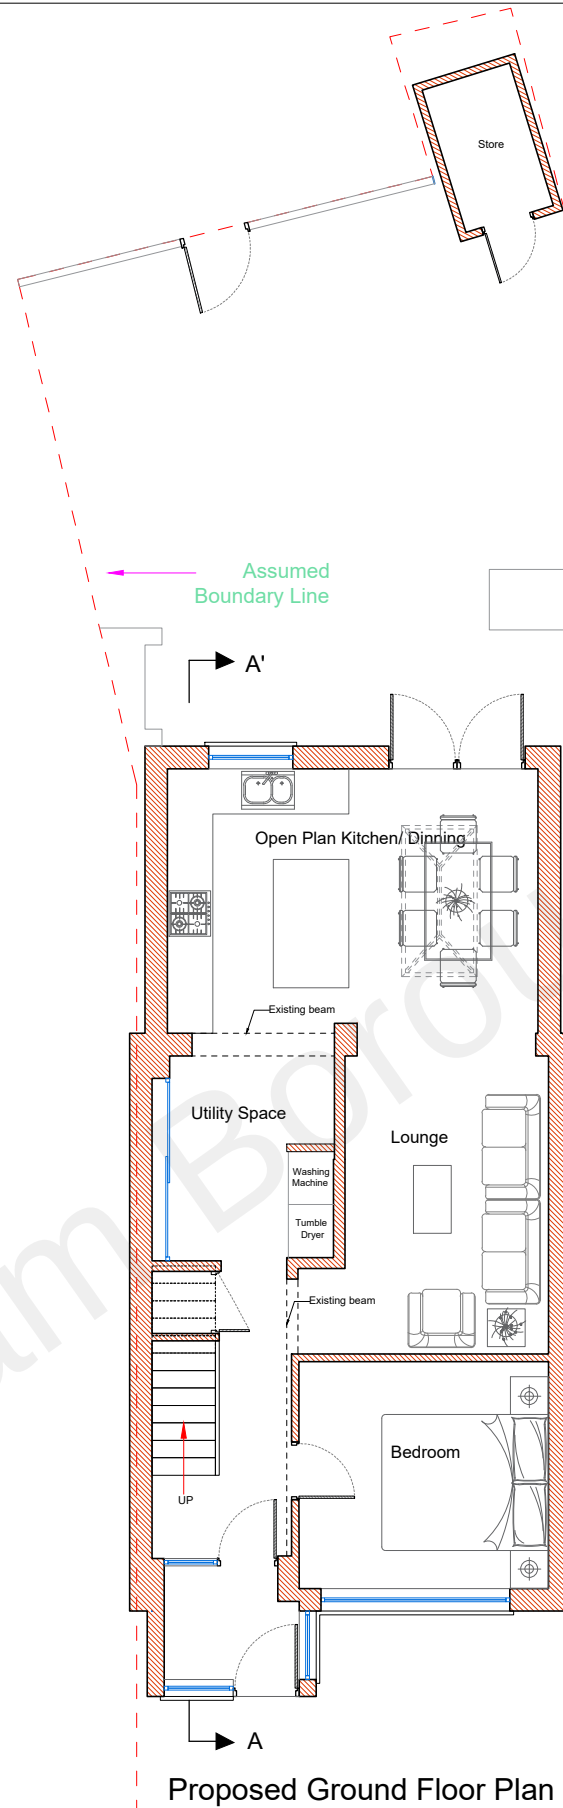


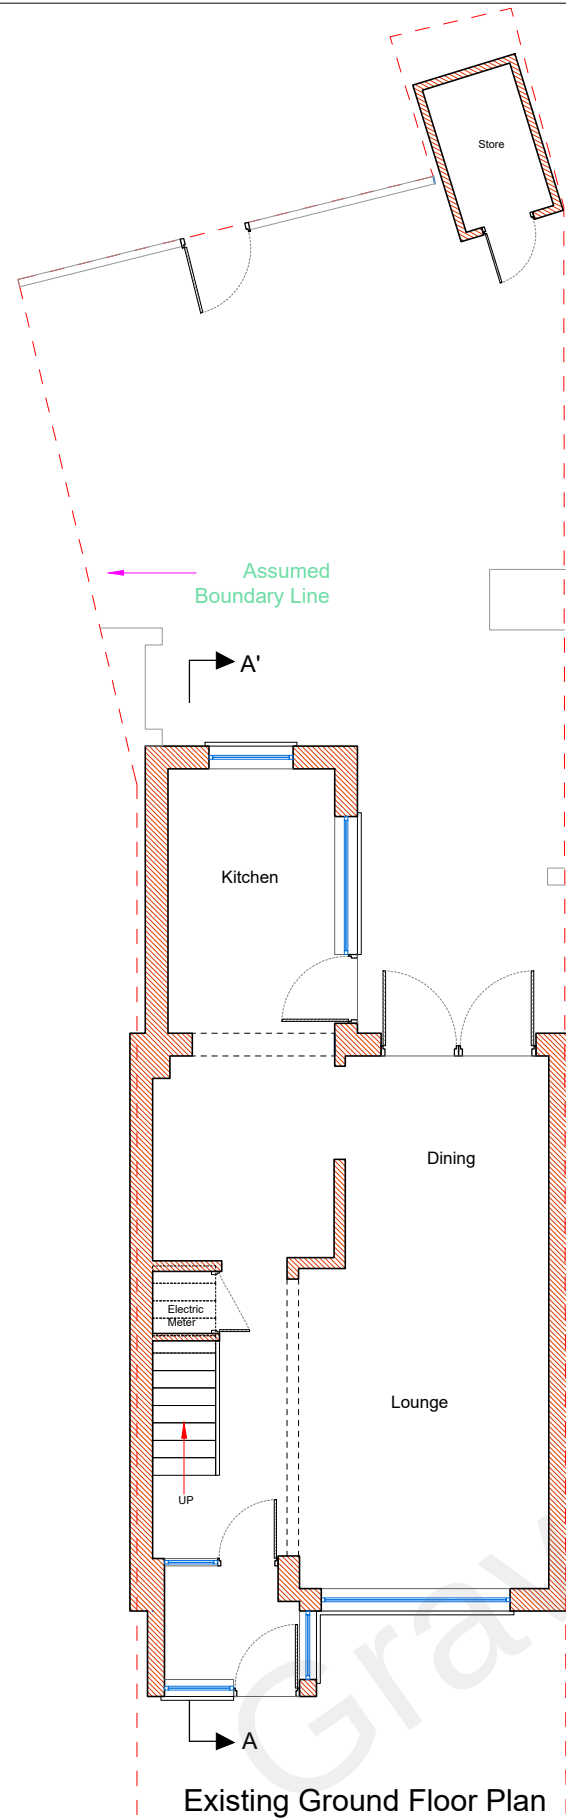

ONLINE
ARCHITECTURAL
SERVICES

DRAWING: PLANNING		0 1 2 3 4 5 6 7 8 9 10 M 1:100 				DRAWN: SP		DATE: 05/07/2022			
DISCLAIMER Drawing to be read in conjunction with all other relevant documentation All written dimensions to be checked on site before work commences. Discrepancies, where identified, must be reported to the designer. The drawing is the property of Arch Studio and must not be reproduced or used in conjunction with any unauthorized person either wholly or in part without valid consent.		ARCH STUDIO (OAS) Email Address: archstudio.professional@gmail.com Contact Number: 07494 500087		PROJECT : 21 Roehampton Plose DA12 2LA		CLIENT: Ms. Yvonne Amuzu		SHEET SIZE: A3		SCALE: 1:100	
								PROJECT NO: 21/2022		DRAWING NO: PD 01	