

563300m
170200m

563400m

563

170100m



0m 20m 40m 60m 80m 100m
Scale 1:1250

170000m


563300m

563400m

563

©Crown Copyright and database rights 2017 OS 100019980

Site Location Plan 1:1250 @ A4
4 Crockenhall Way
Istead Rise
Kent
DA13 9DB

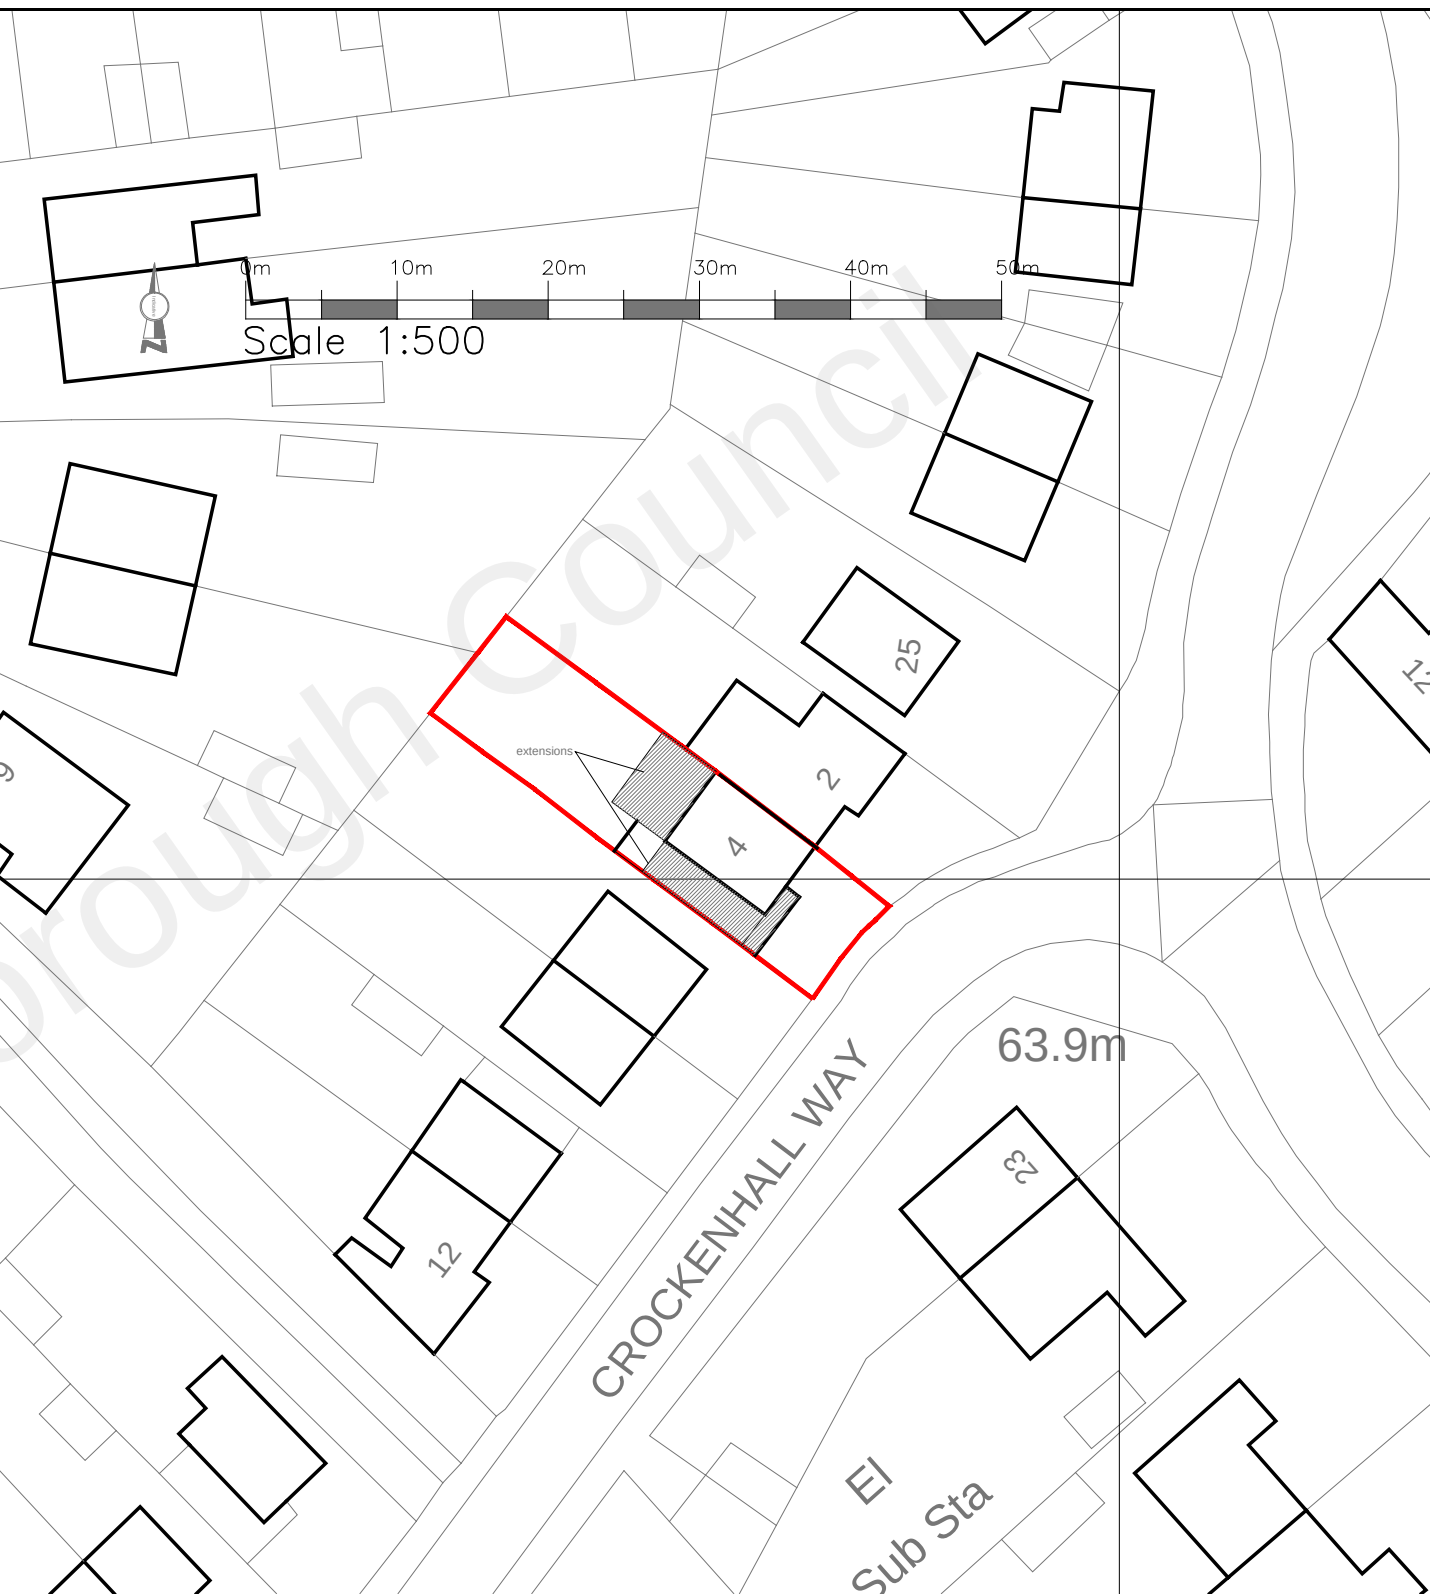

Block Plan 1:500 @ A4
4 Crockenhall Way
Istead Rise
Kent
DA13 9DB

21/1550/04