


Notes:

- Do not scale from this drawing.
- All dimensions to be verified on site and is in mm.
- Builder to verify all dimensions, heights and levels prior to commencement of work.
- All documents shall be checked to ensure that they are compatible by the contractor before construction commences. In the event of apparent ambiguity or contradiction the engineer and/or architect shall be notified immediately.
- The contractor in preparing his estimate shall visit the site and acquaint himself with the problems involved.
- The contractor shall issue all statutory notices to the local Authority during progress and completion of works.

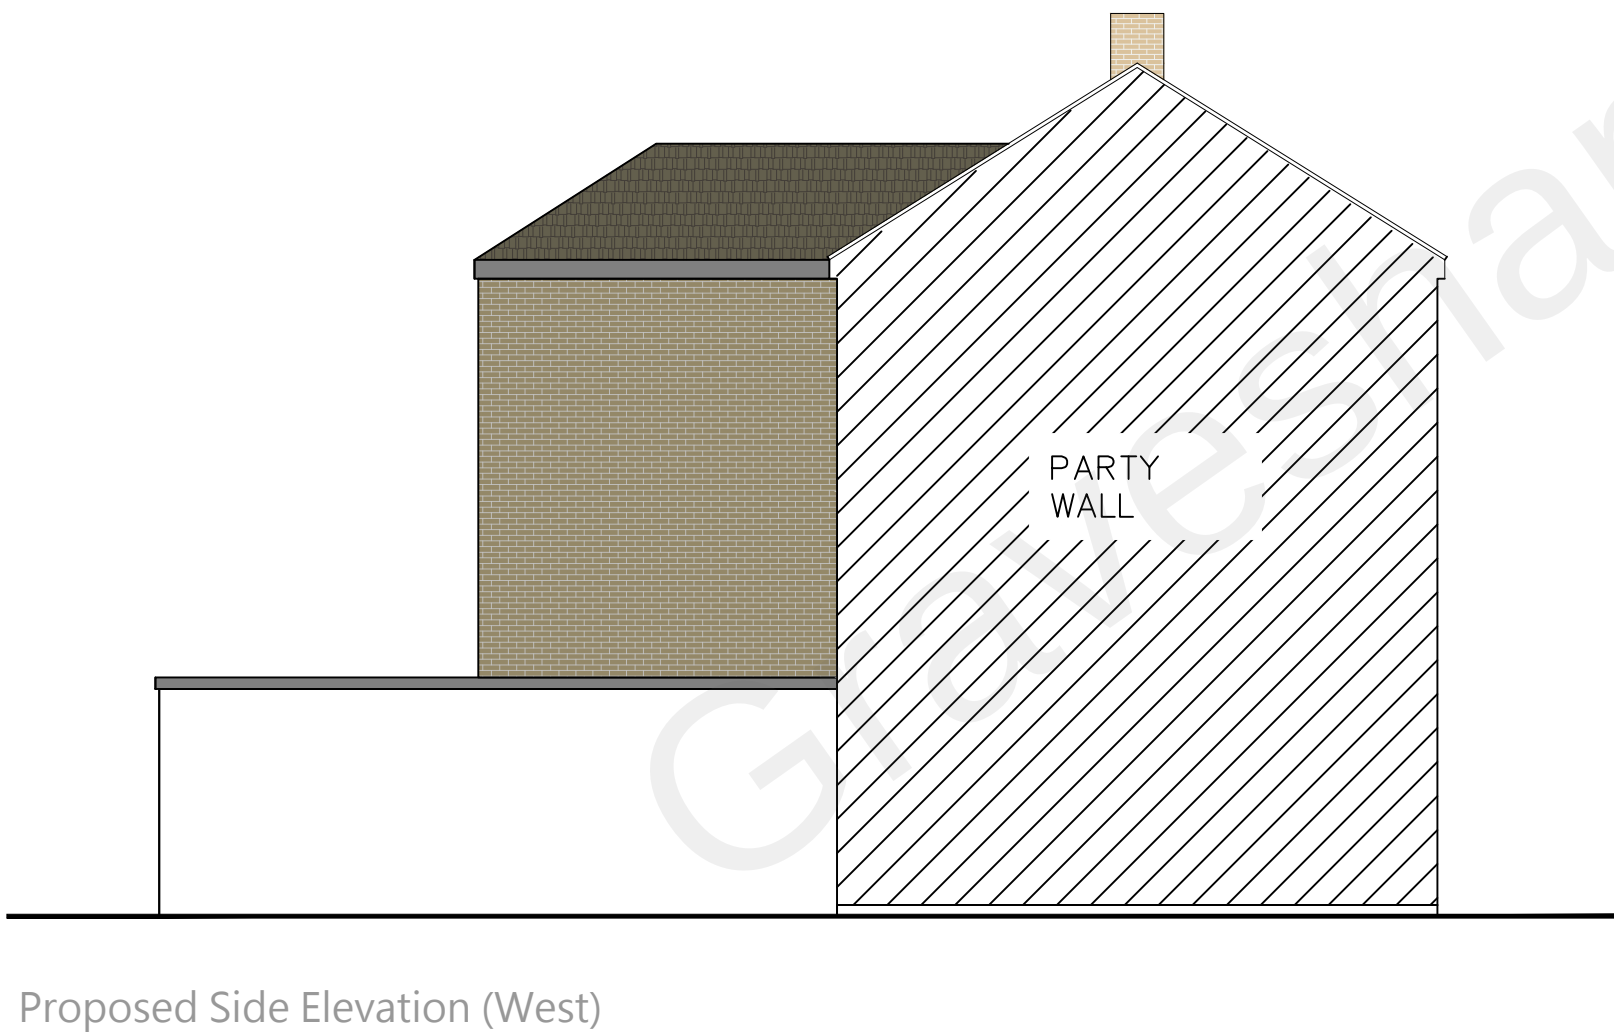

A	-	-	-	-	-
REV:	DESCRIPTION:	BY:	DATE:		
STATUS:					

PLAN



Whitehall Place
47 The Terrace,
Gravesend, Kent
DA12 2DL
01474 247 787
info@barronedwards.co.uk
www.barronedwards.co.uk

SITE:	63-64 Milton Road Gravesend Kent DA16 1QE
TITLE:	Proposed Elevations

SCALE AT A2: 1:100 © A2	DATE: 02.08.22	DRAWN: GK/AJ
PROJECT NO: 211208-A	DRAWING NO: 004	REVISION: B

1:100 0 1 2 3 4