


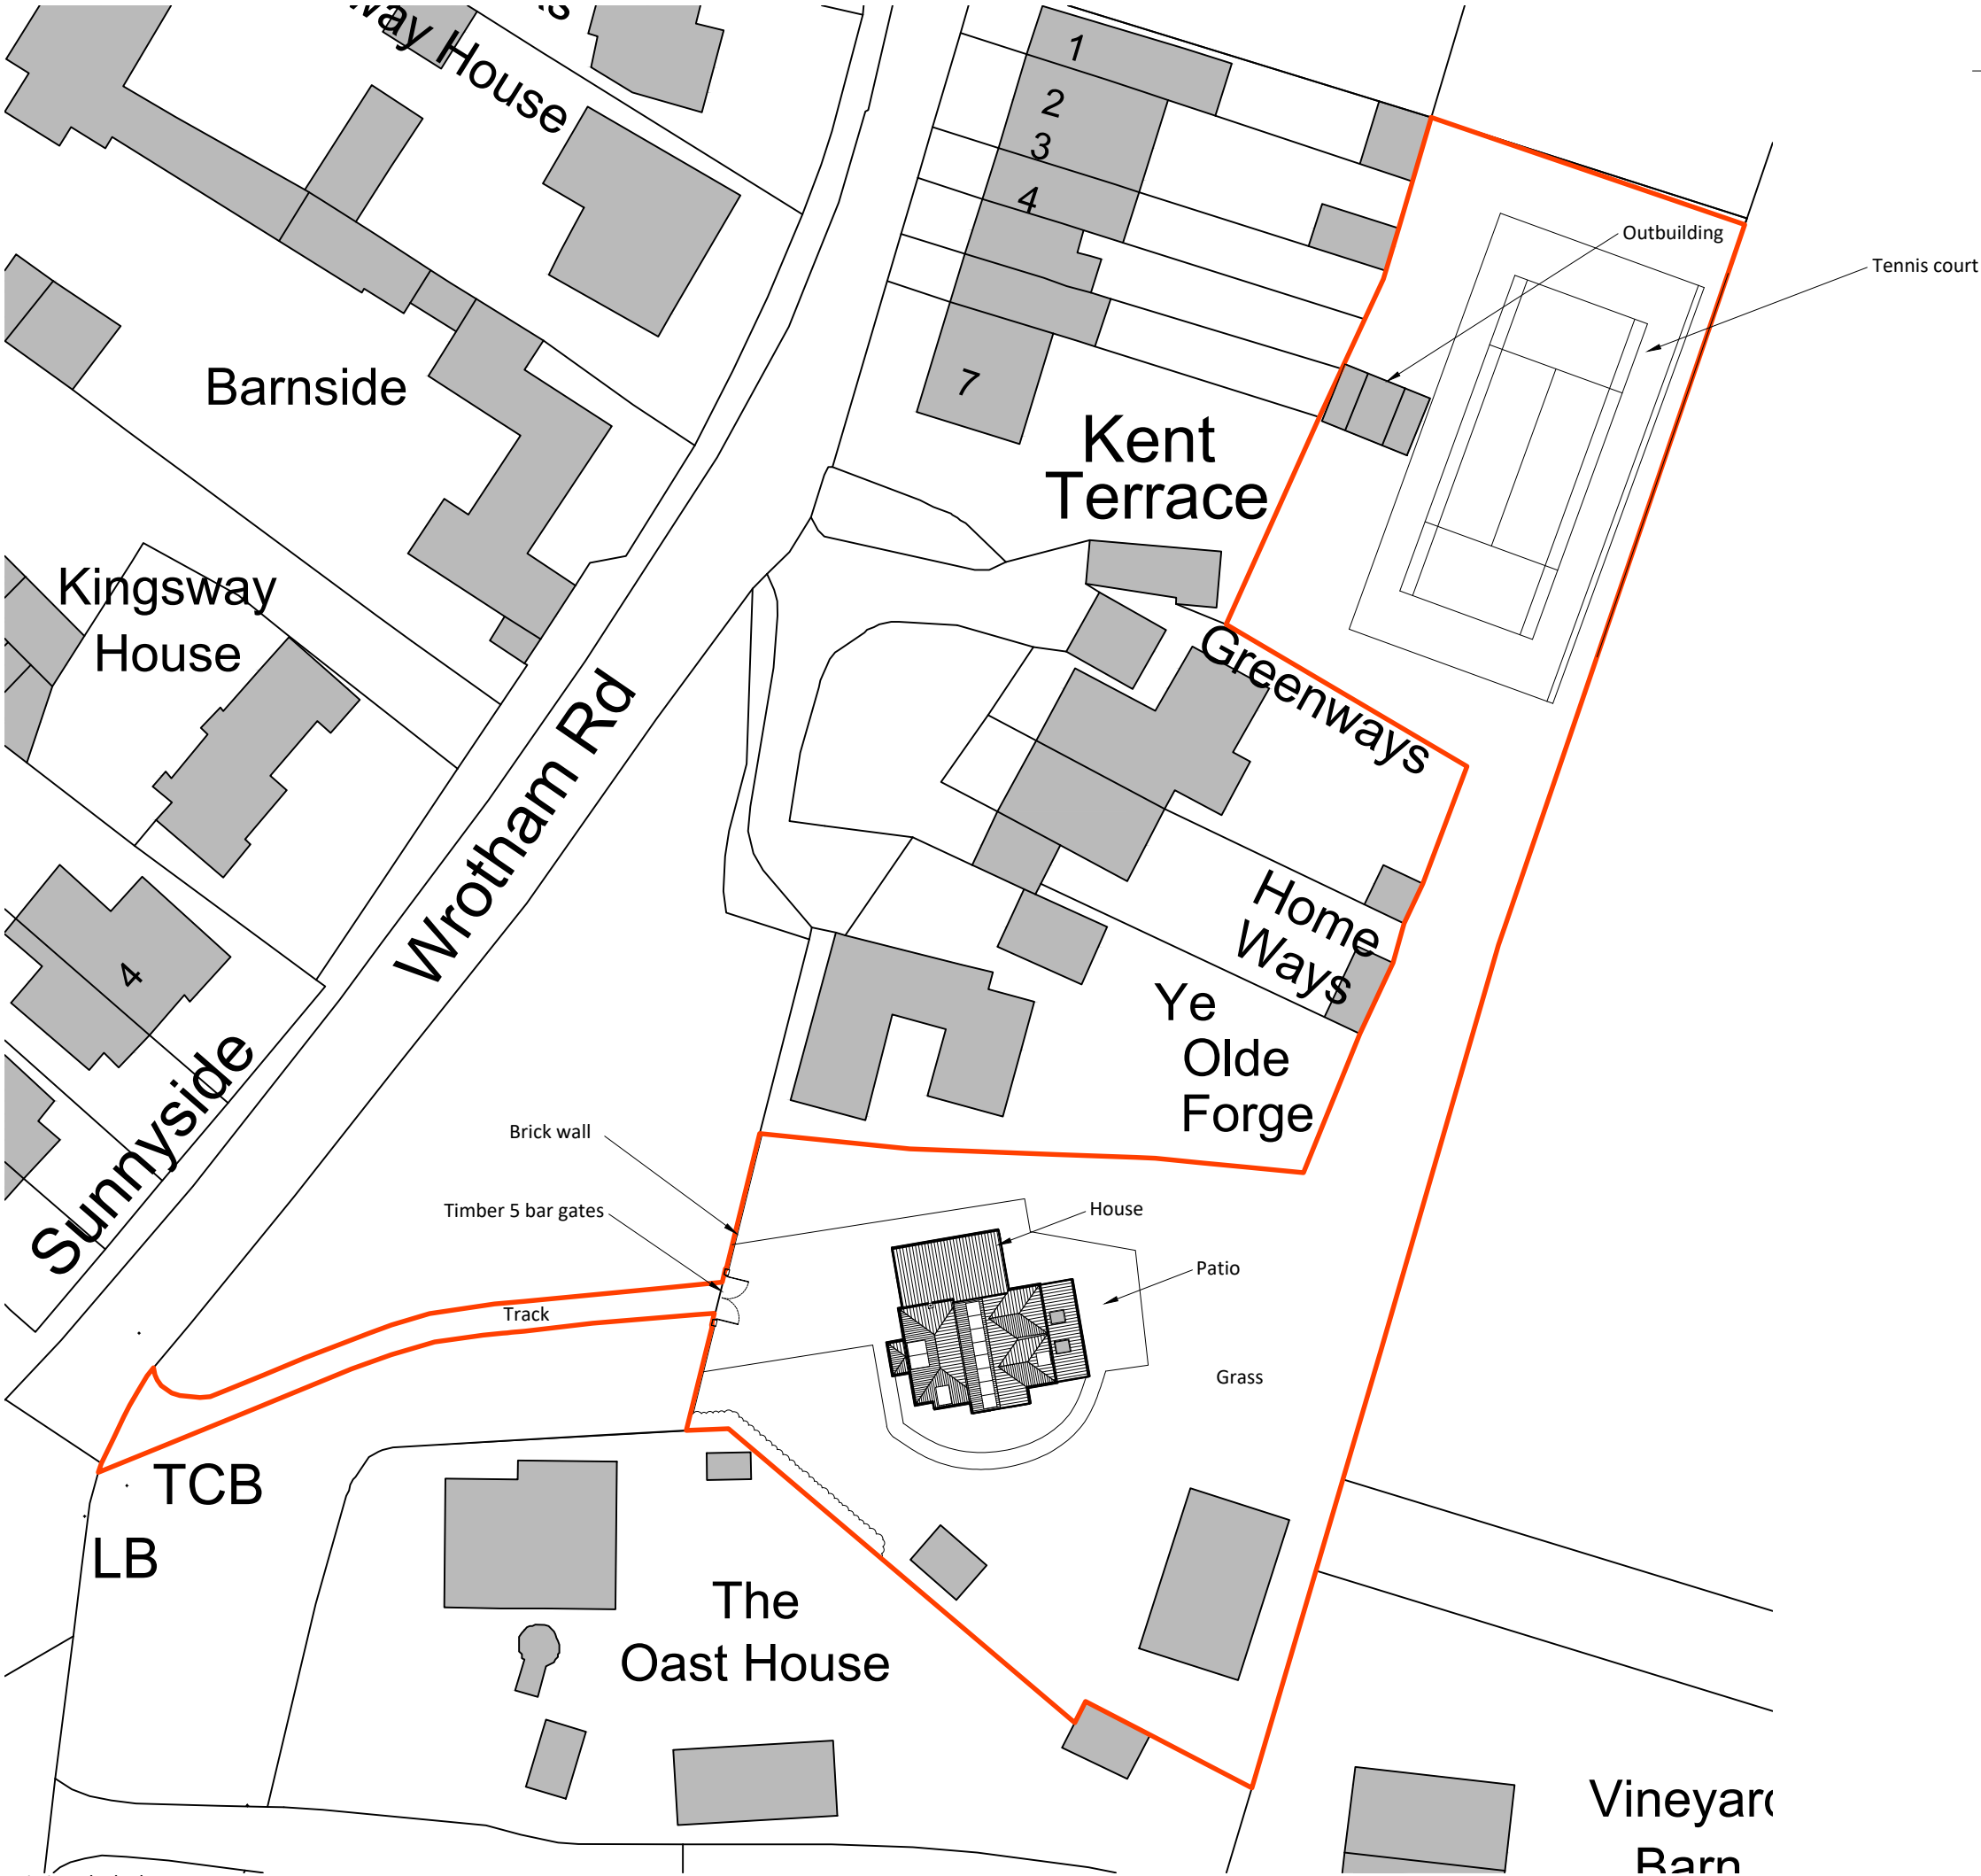

2 The Parade, Ash Road, Hartley
Longfield, Kent DA3 8BG
Tel: 01474 703705
www: gsplanning.uk
Email: office@gsplanning.uk

Project Title Forge House, Wrotham Road, Meopham, Gravesend, DA13 0AT		Job No 4666
Drawing Title Existing Block Plan	Drawing No 02	Revision -
Date 22.05.2026	Drawn by MW	Checked by ON
Scale 1:500 @ A3	Note	
0 5 10 15 20 25 30 1:500 metres		N ↑