


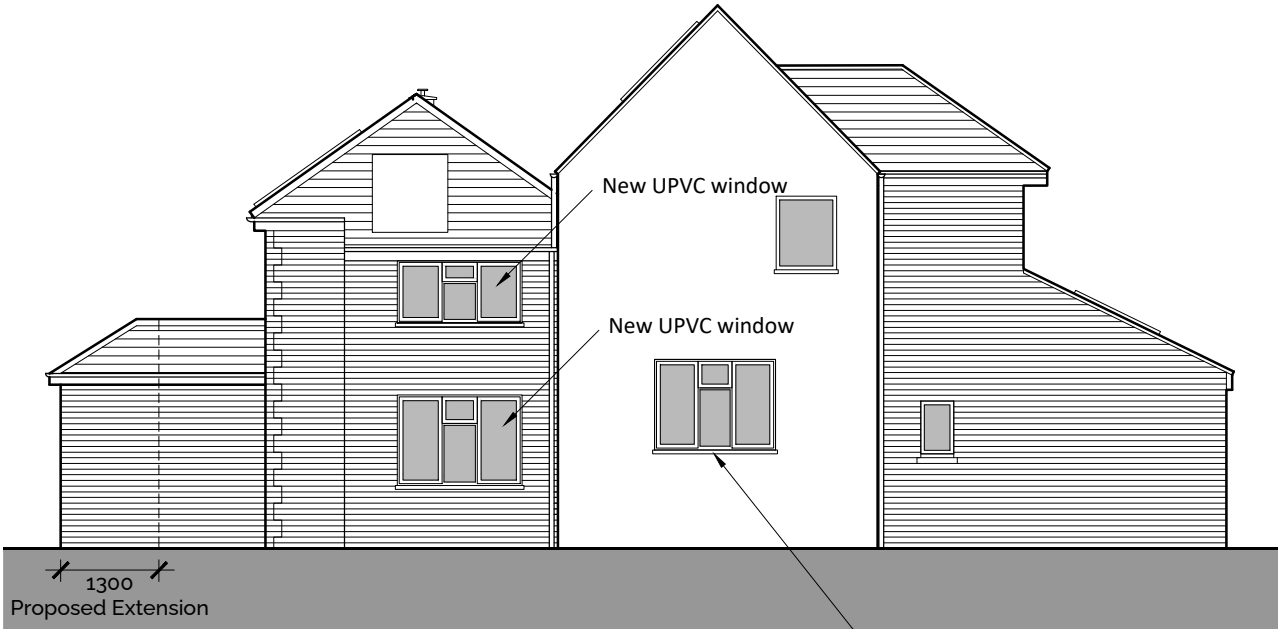

Proposed Side (North) Elevation
1:100



Proposed Side (South) Elevation
1:100



Proposed Front (West) Elevation
1:100



2 The Parade, Ash Road, Hartley
Longfield, Kent DA3 8BG

Tel: 01474 703705
www.gsplanning.uk
Email: office@gsplanning.uk

Project Title Forge House, Wrotham Road, Meopham, Gravesend, DA13 0AT		Job No 4666
Drawing Title Proposed Elevations	Drawing No 08	Revision -
Date 22.05.2026	Drawn by MW	Checked by ON
Scale 1:100 @ A3	Note	

