


THE NEW PROPOSED LOFT CONVERSION TO BE DESIGNED AND FORMED WITHIN THE ROOF BEFORE ANY ALTERATIONS ARE CARRIED OUT TO THE EXISTING TRUSSES

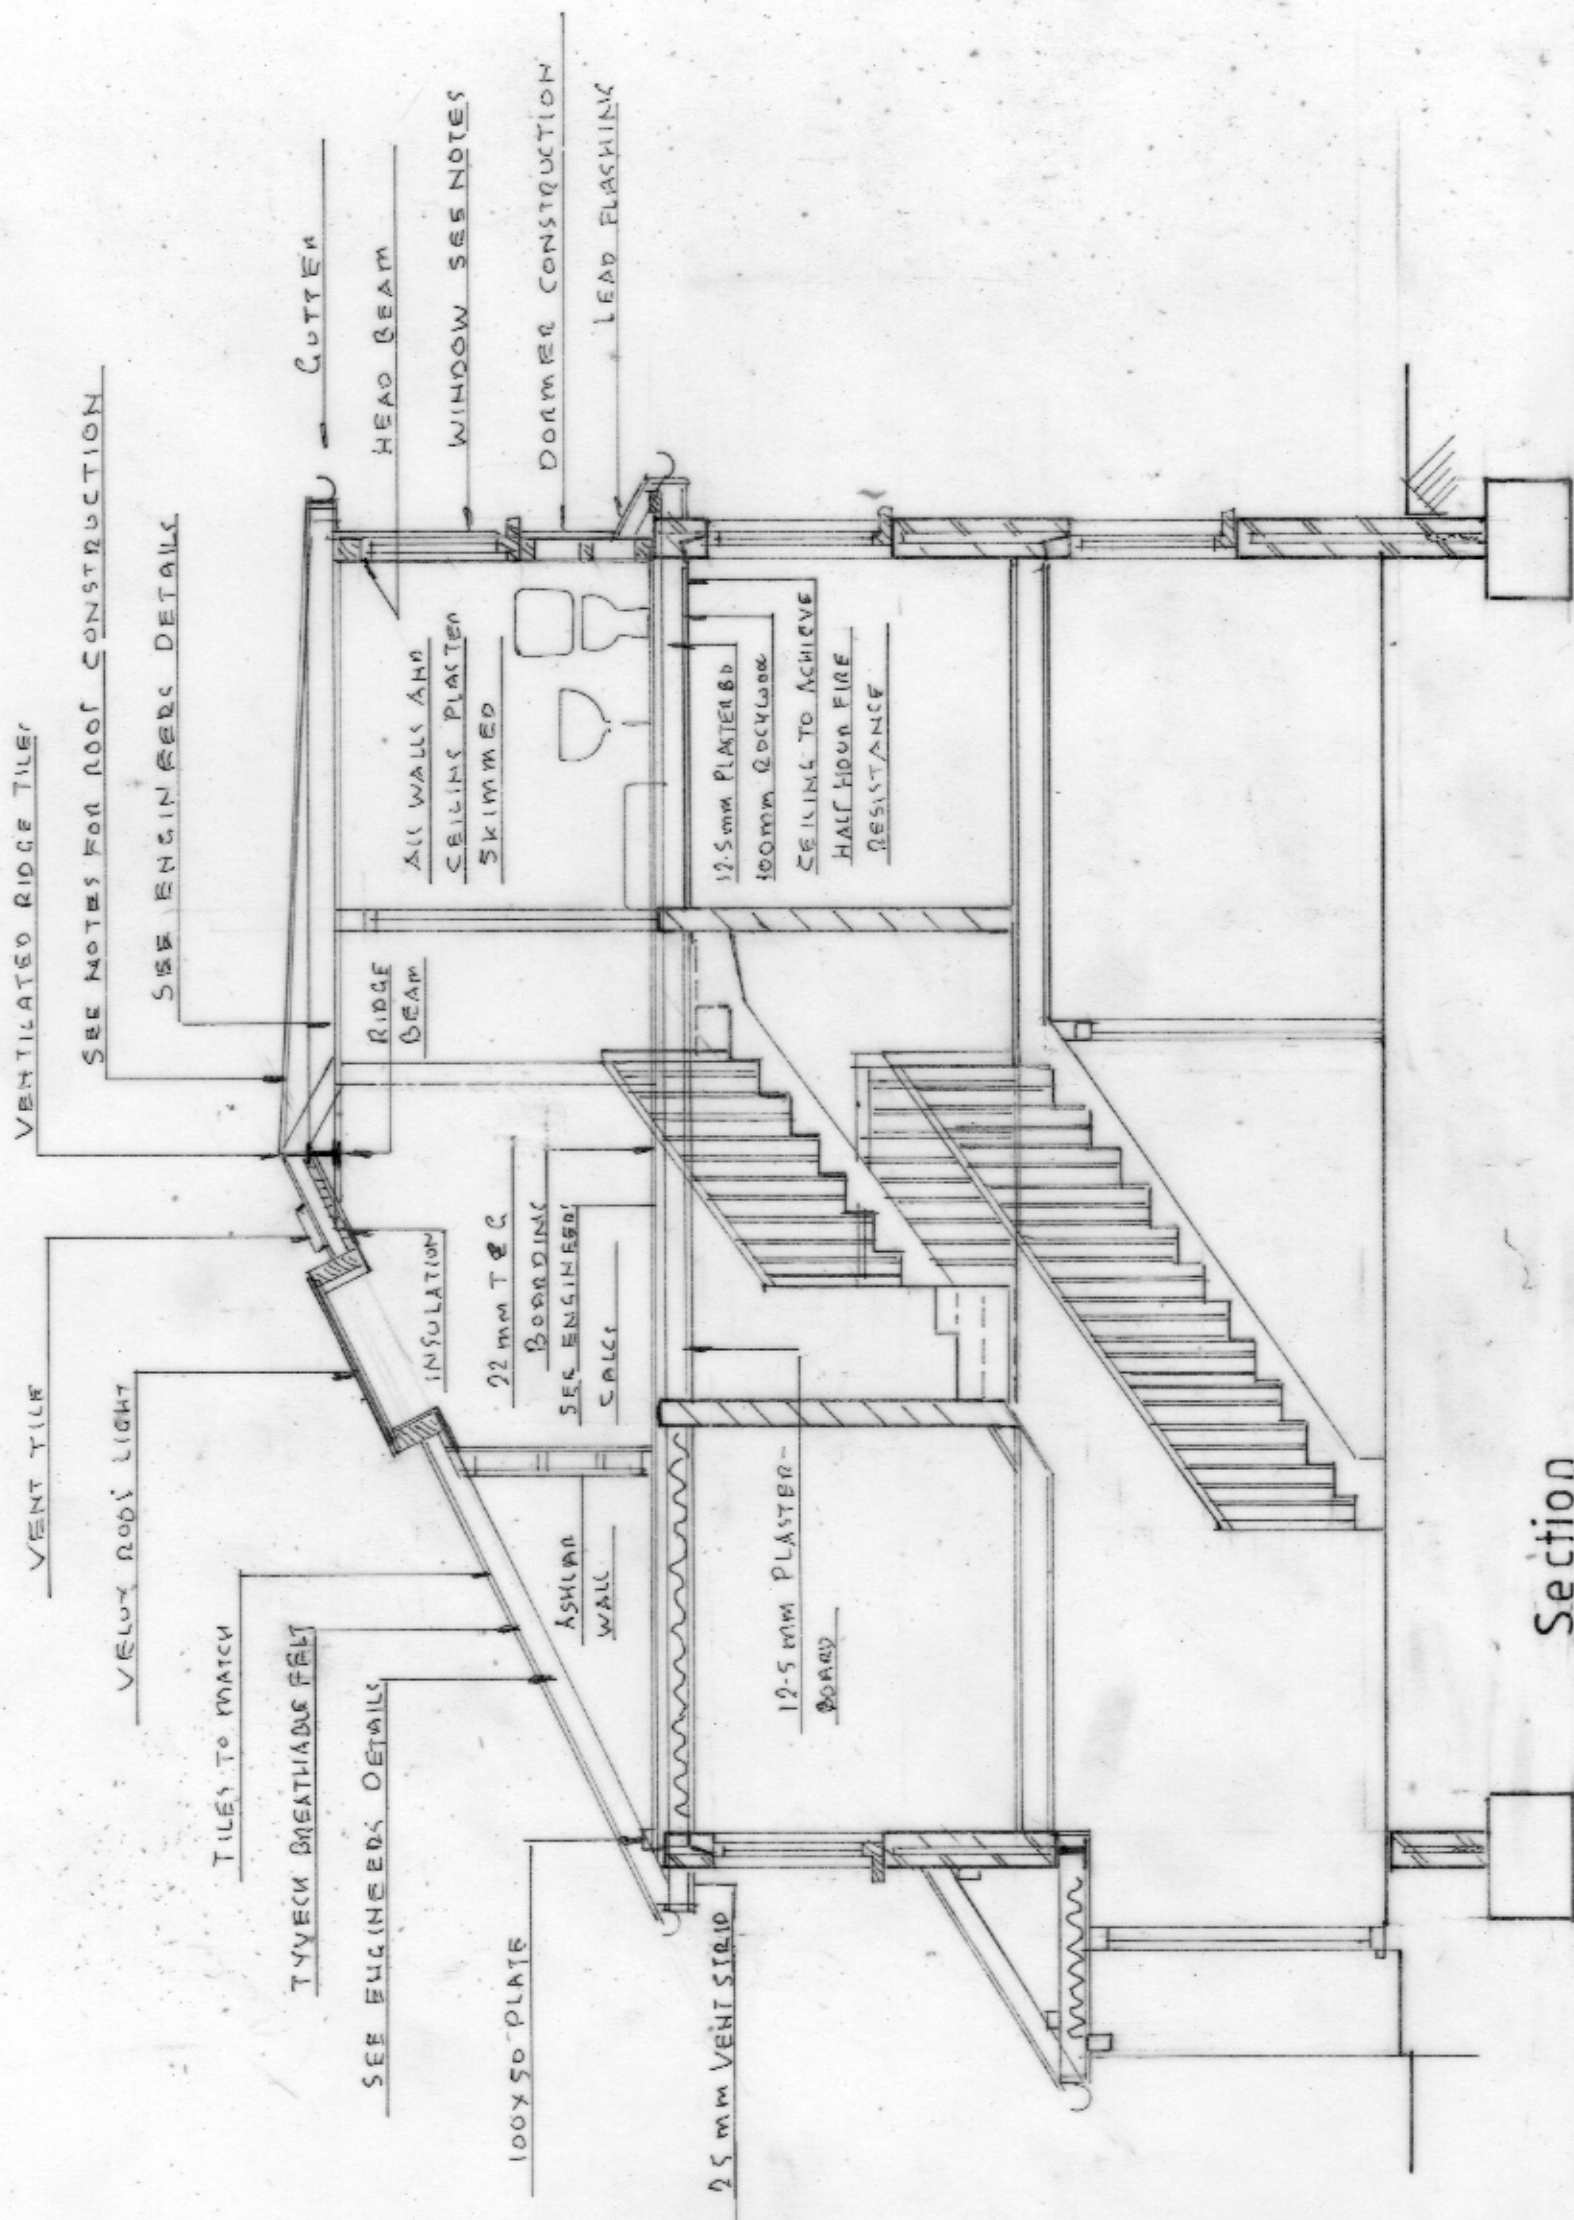

Section

WESTLEIGH DESIGN



SCALE 1:50



Rev:



PROPOSED ROOMS IN THE ROOF INCORP. REAR DORMER
MR N SUDDI 42 HAIG GARDENS GRAVESEND DA12 1NE
1:100 @ A3 170526/10 OF 10 M262 PROPOSED SECTION