
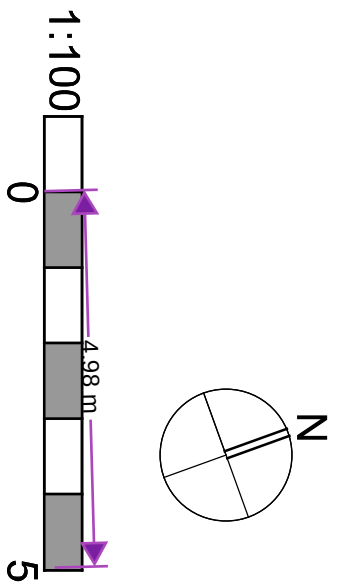
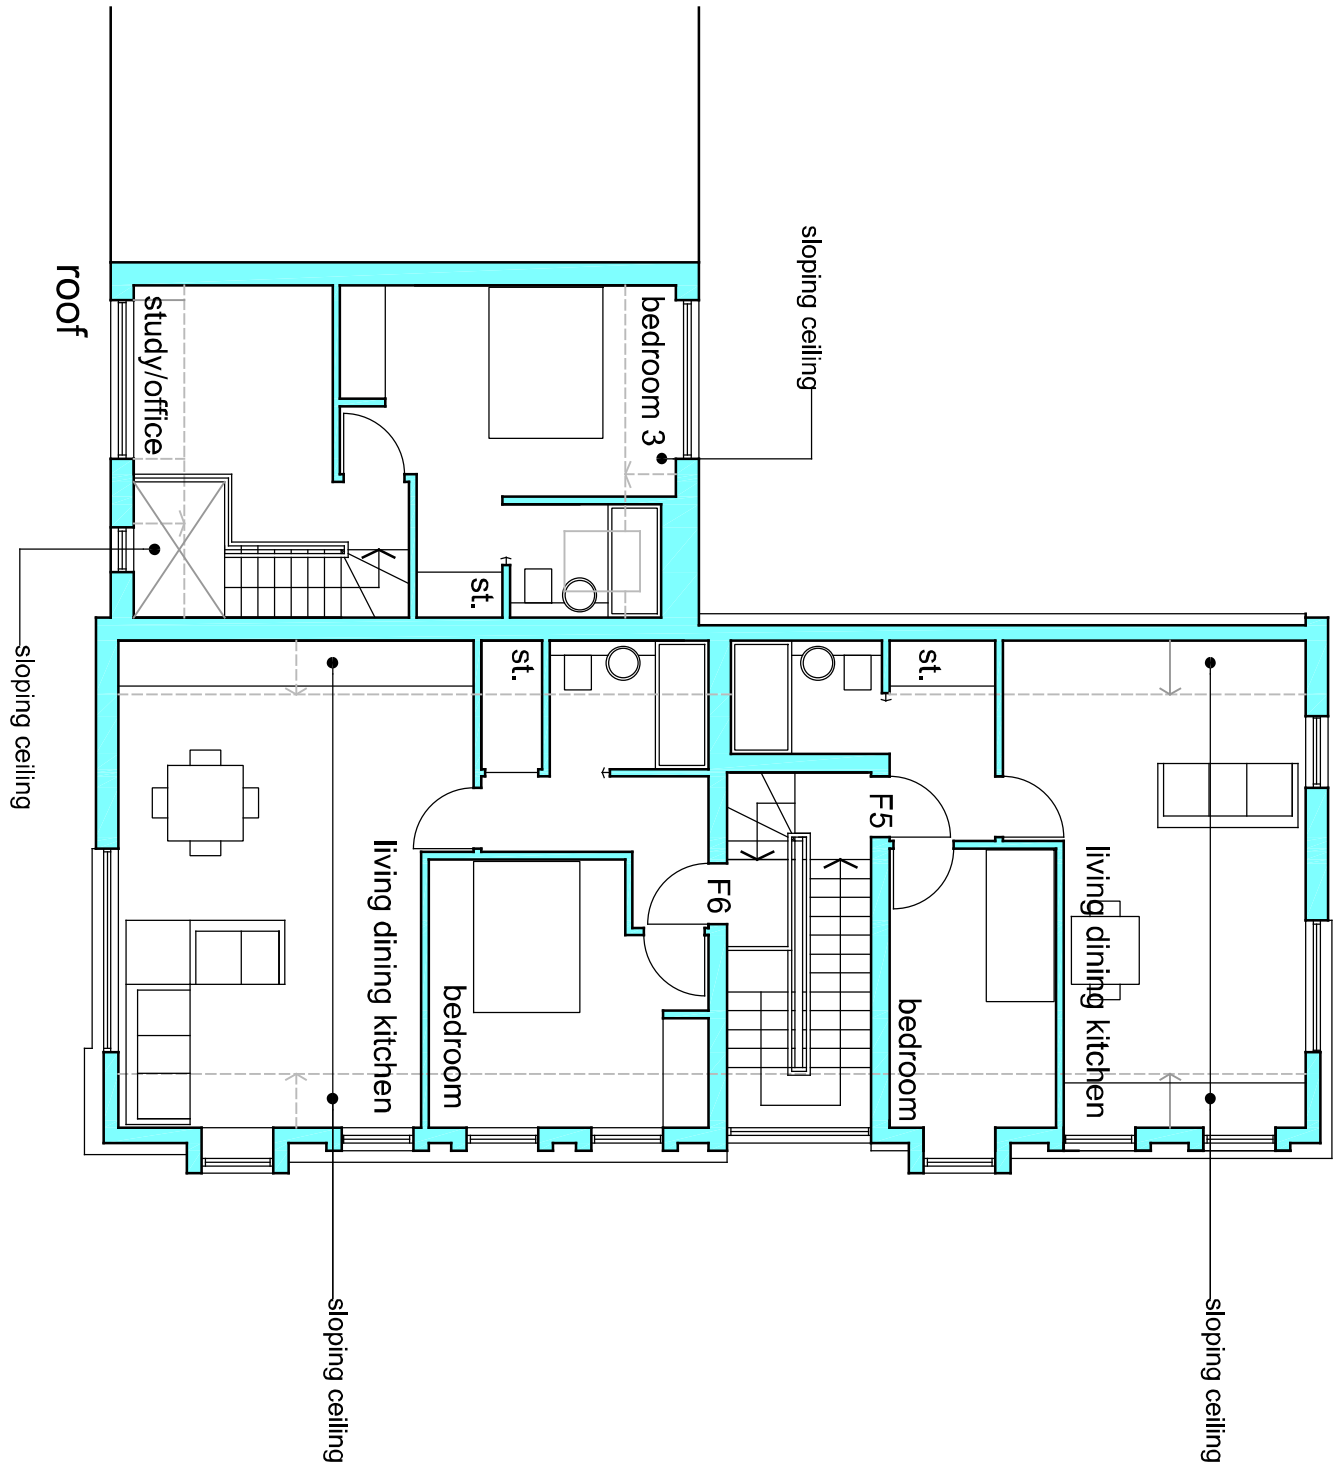
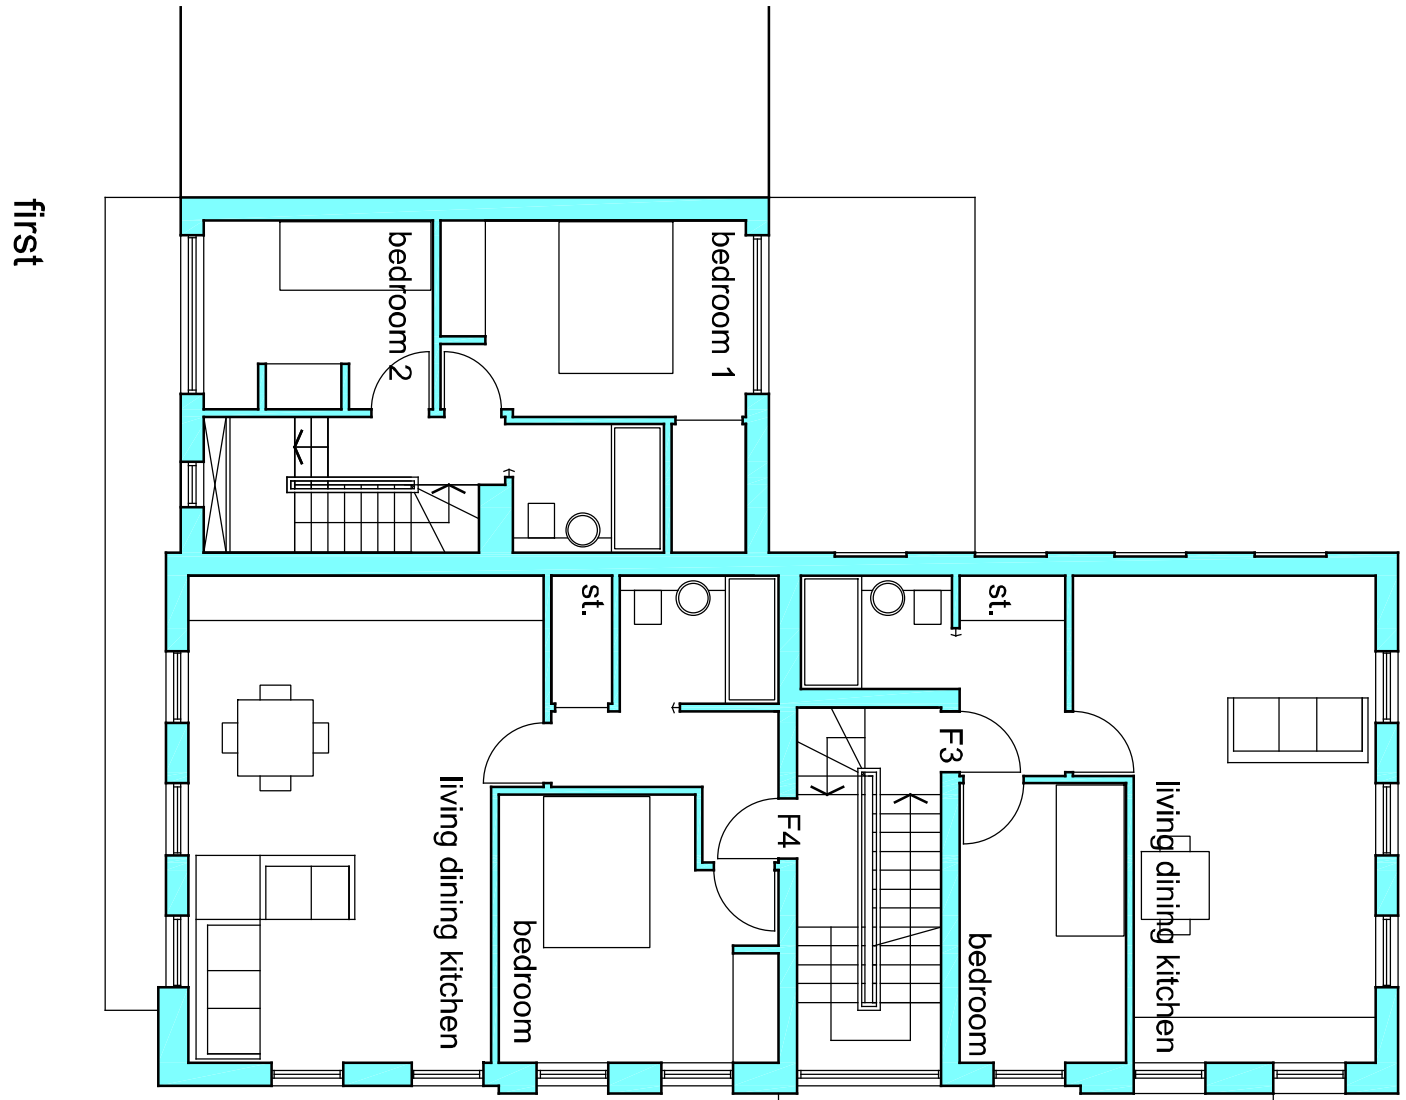


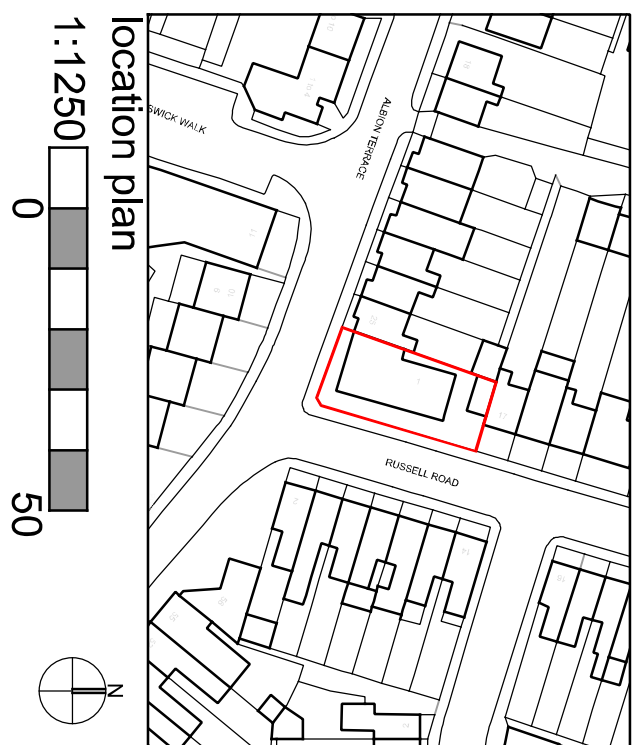

Redevelopment of site

1 Russell Road

Plans as proposed

DRAWING STATUS		Revisions	
Primary	☒	Revised	☐
For Approval	☐	For Approval	☐
Information	☐	Information	☐
Final	☐	Final	☐
As Built	☐	As Built	☐
Project	Redevelopment of site	Client	A. Singh
Site	1 Russell Road	Title	Plans as proposed
Scale at A1	1:100	Date	Jan 24