
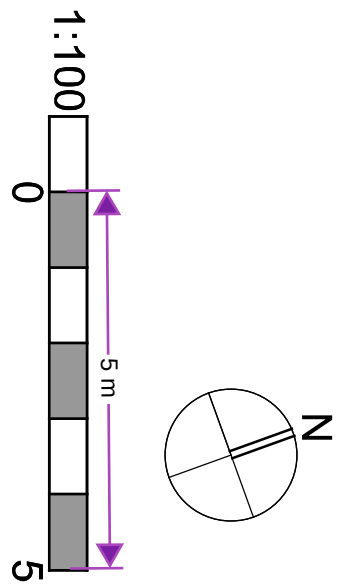
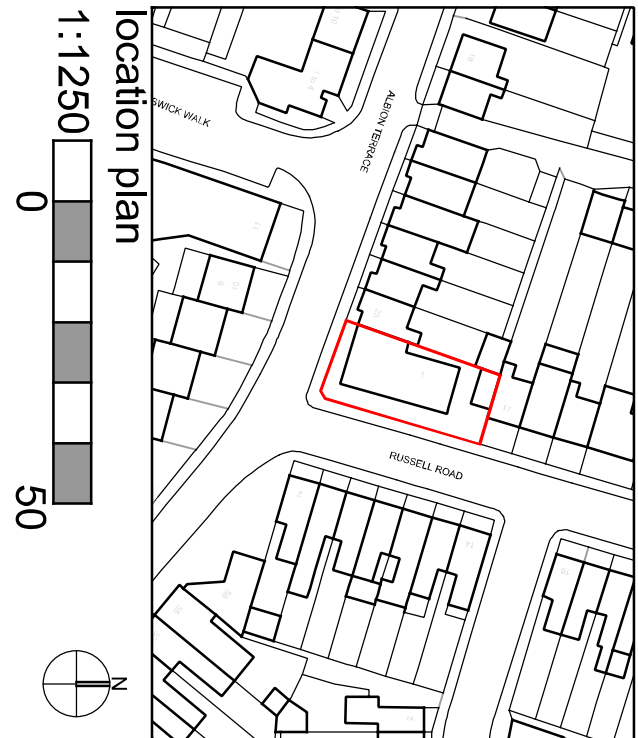
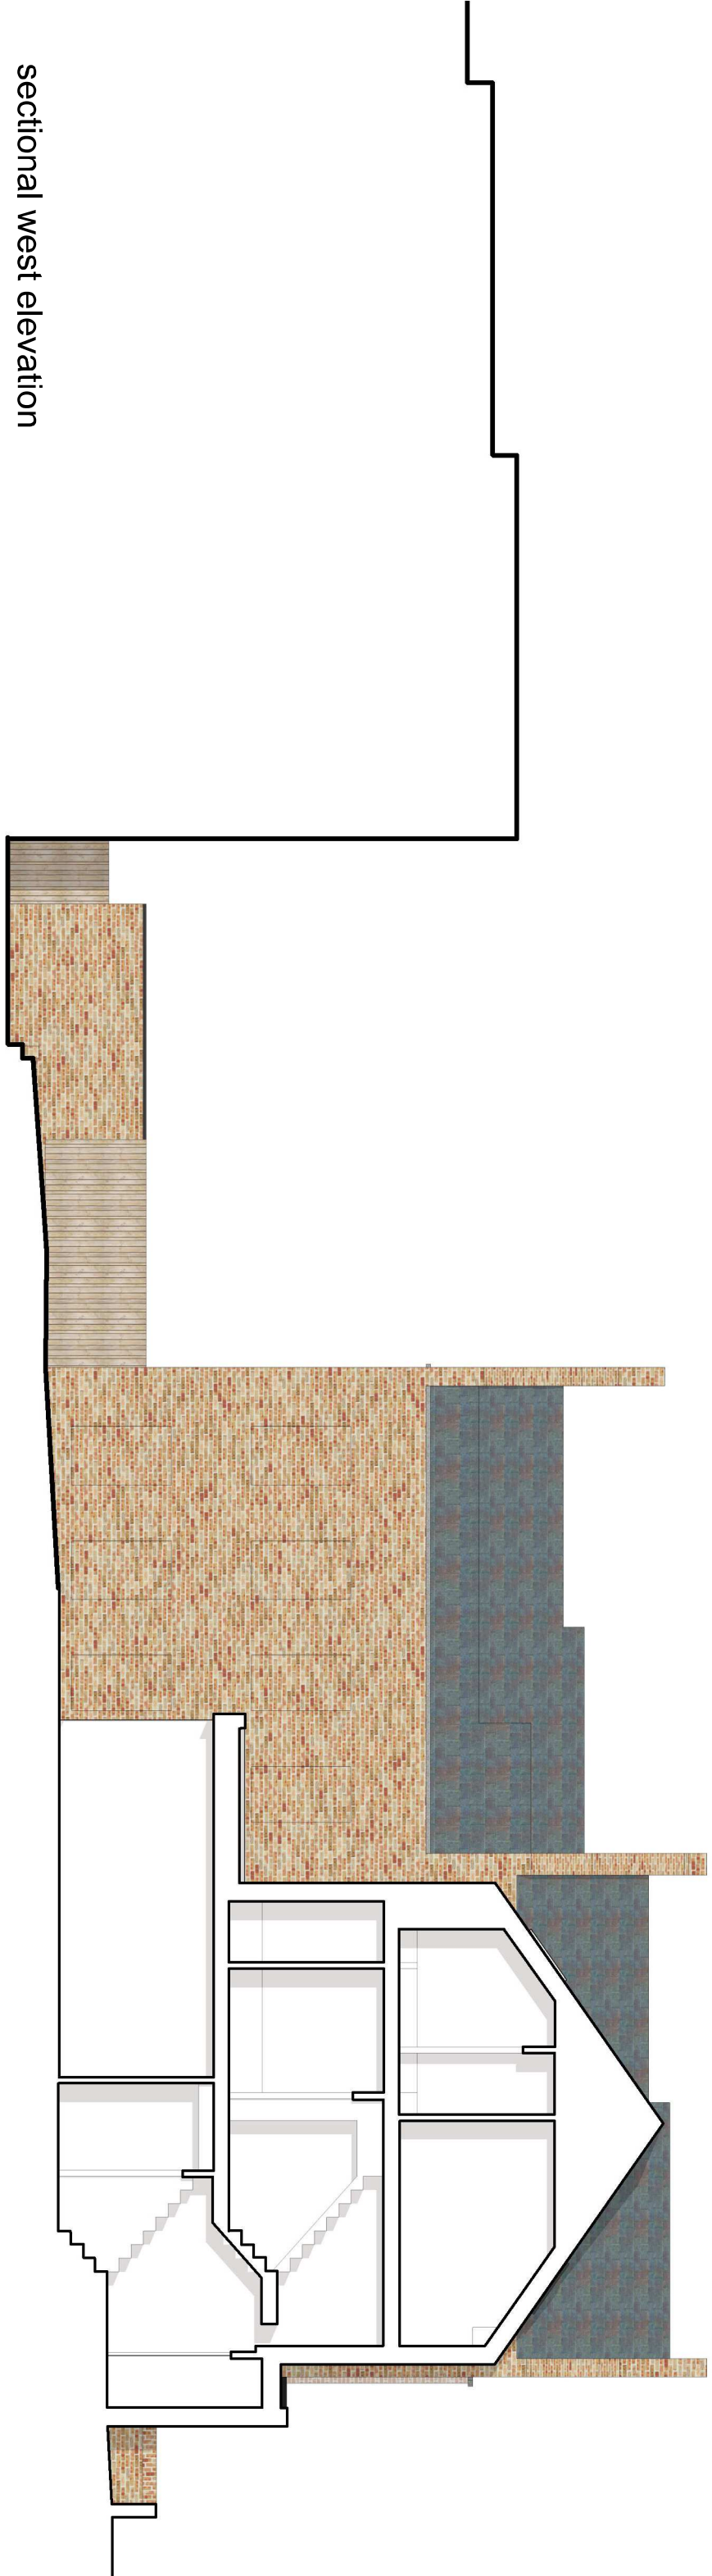


Copyright of this drawing, the design and anything constructed from it is vested in the Architects and may not be produced without their written permission. This design is site specific and may not be reproduced on any other site without the Architects written permission.

Only figured dimensions are to be used for construction purposes. This drawing is to be read in conjunction with all relevant details for the project. All dimensions are to be checked on site prior to commencement, any discrepancy is to be reported to the Architects or Contract Administrator. All dimensions in millimeters unless noted otherwise.

This drawing is provided in e-mailable format as a guide only. The user should produce their own drawings and verify all dimensions and details. The Architects do not accept any responsibility for any discrepancies. The drawing must be returned unused, together with a written communication detailing the acceptance of this condition.

This drawing is to be used solely for Planning purposes only, any other use is strictly forbidden.

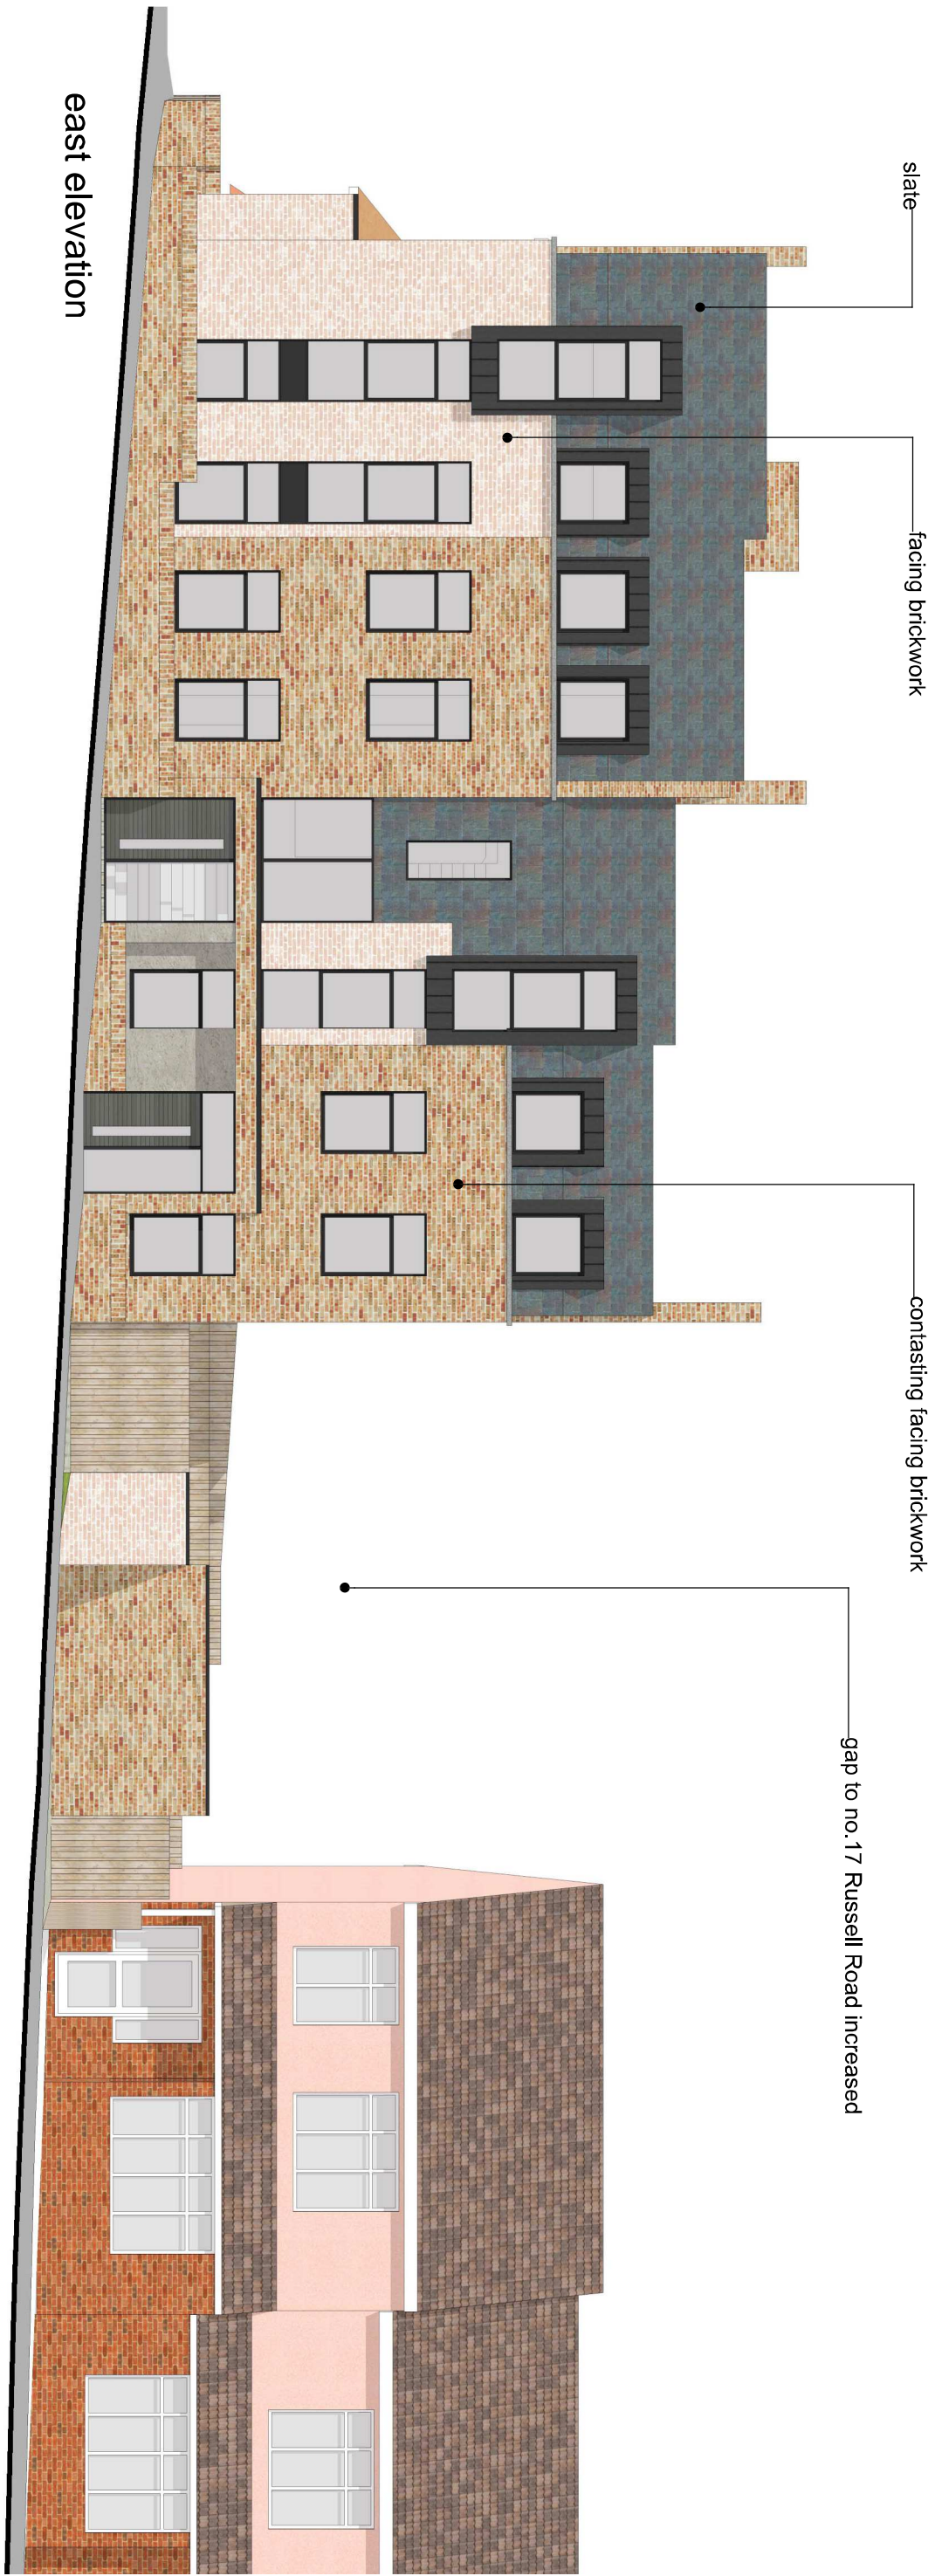

Redevelopment of site

1 Russell Road

Elevations and sections as proposed

DRAWING STATUS	
Preliminary For Approval Information	☒
Final For Construction Actual	☐

Revisions	

Project	
Client	Redevelopment of site
Site	A. Singh
Title	1 Russell Road
Scale at A1	Elevations and sections as proposed
Date	1:100
	Jan 24

sub rosa
architecture

23 - 1437 - 02