



ALEXANDRA TUGS

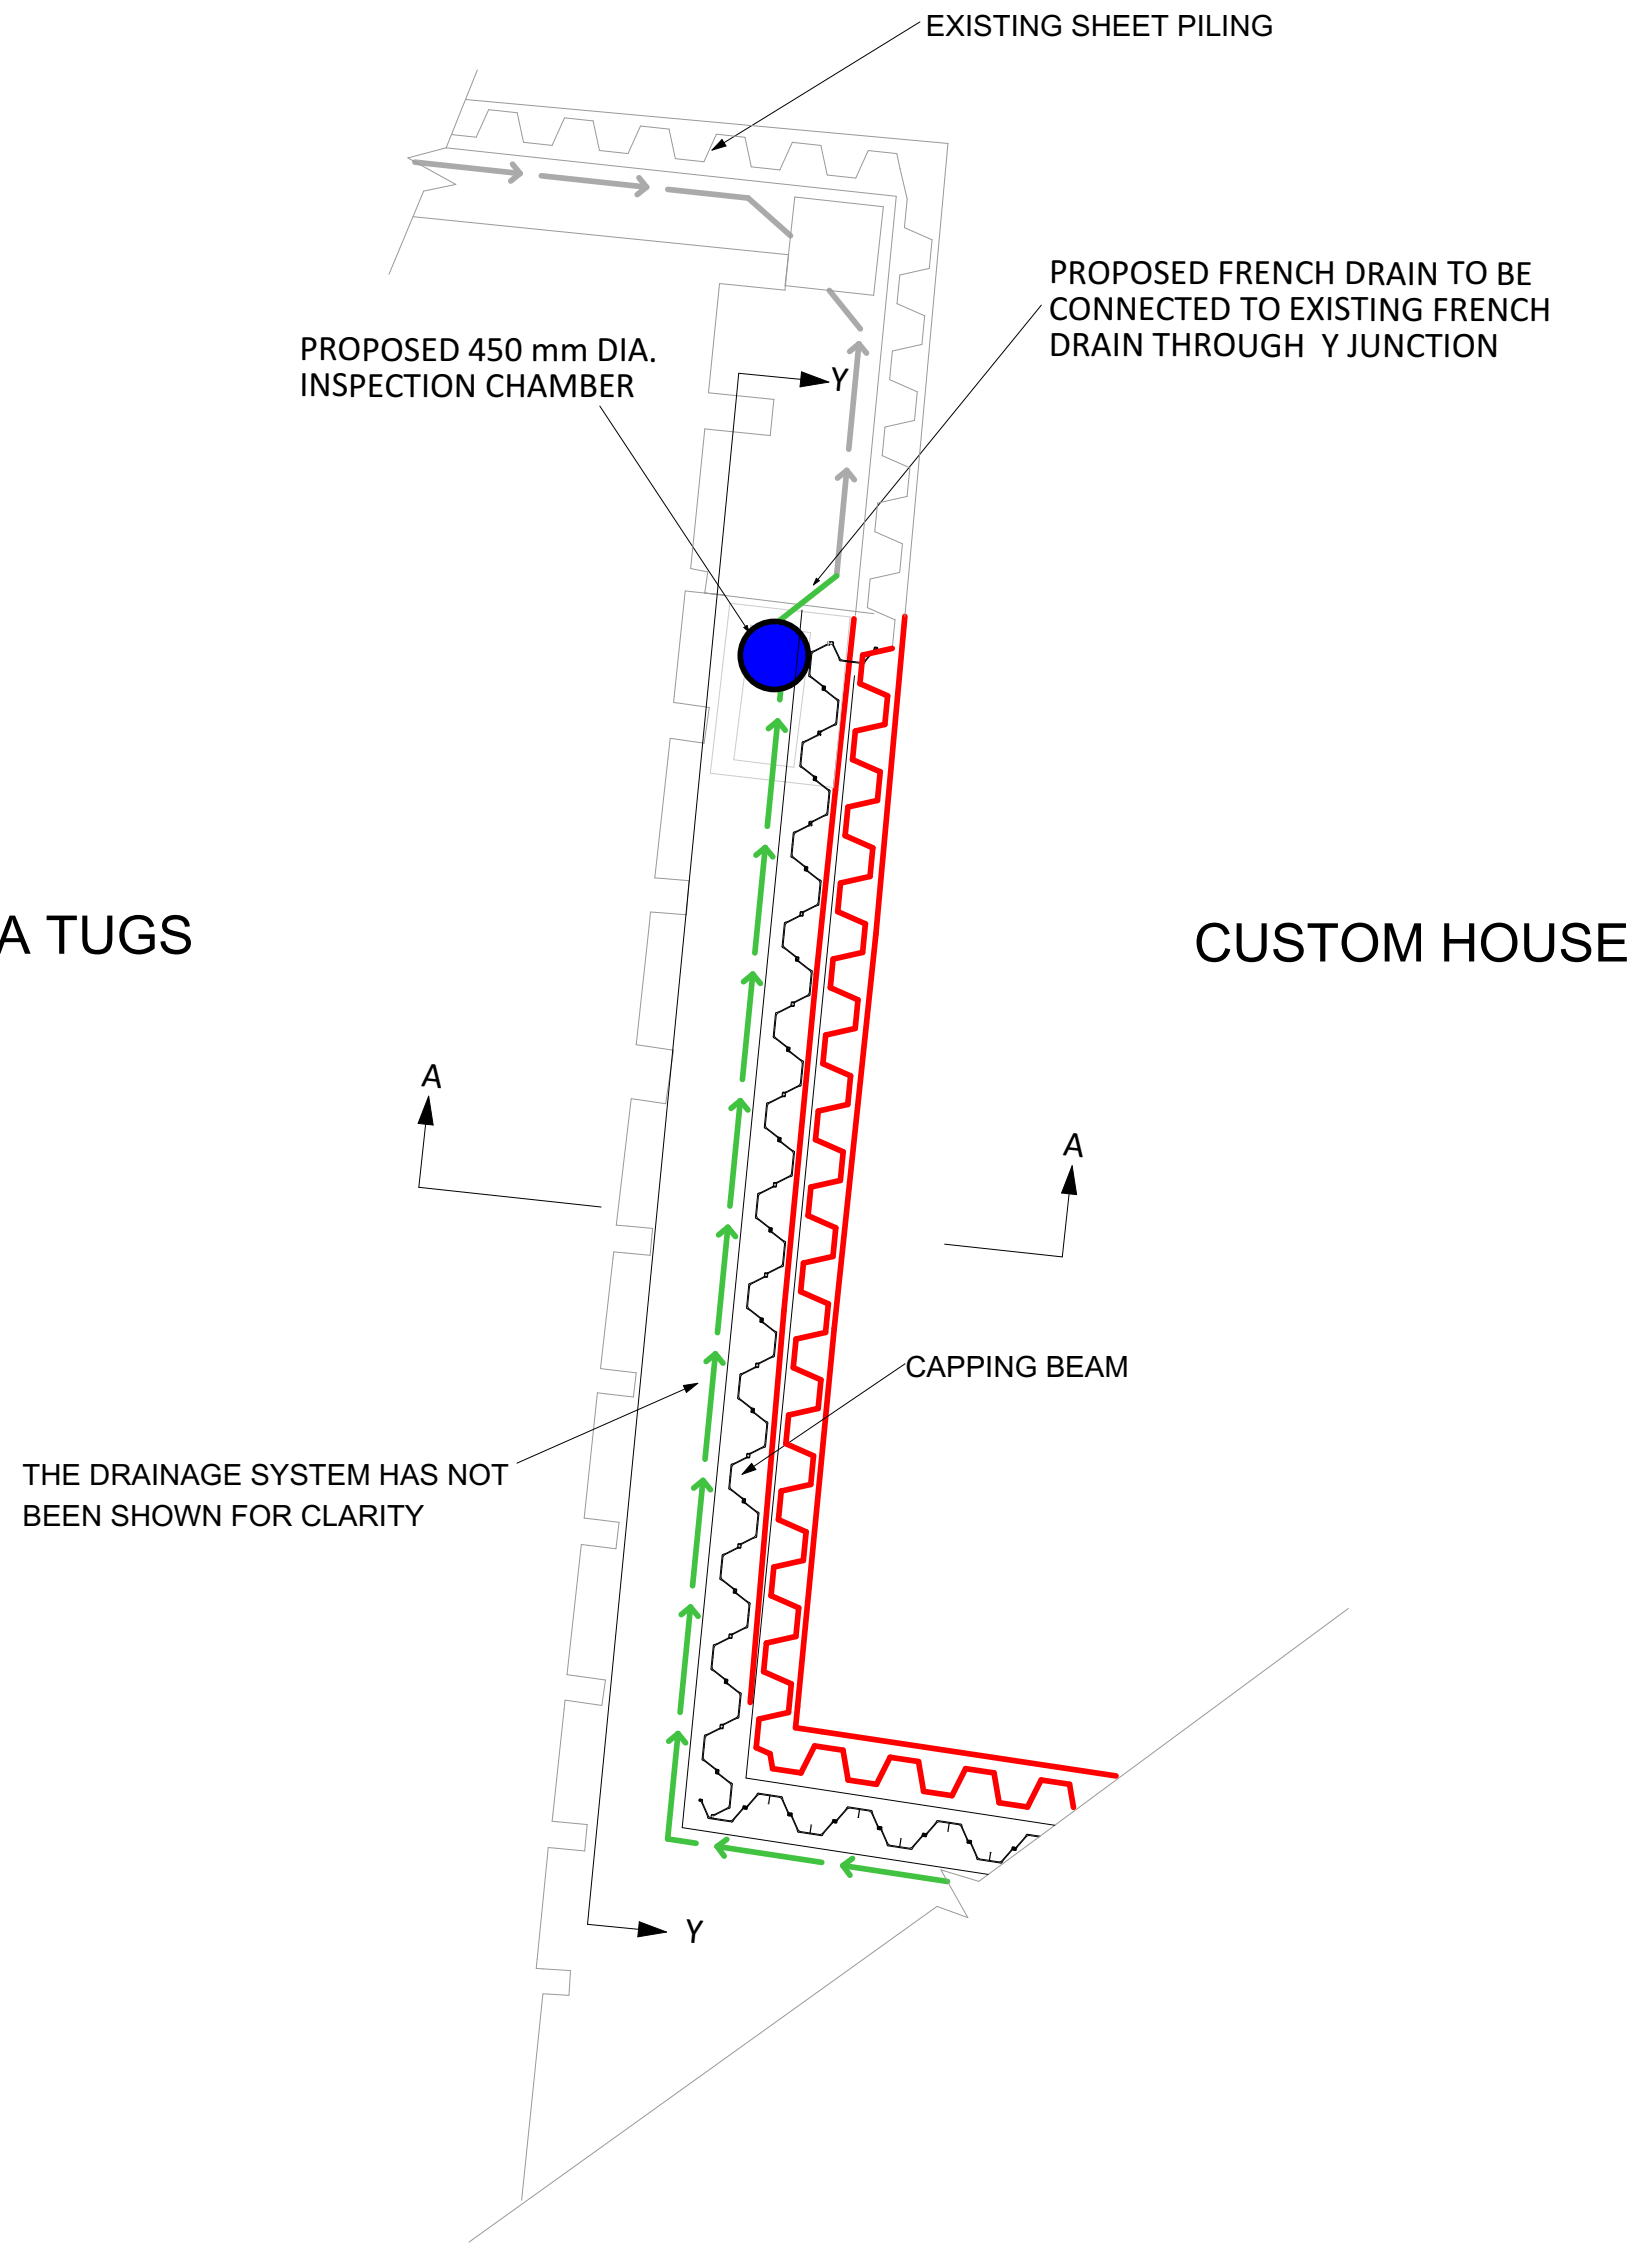

PLAN OF JUNCTION AT ALEXANDRA TUGS AND CUSTOM HOUSE 1:100

CUSTOM HOUSE

FORESHORE

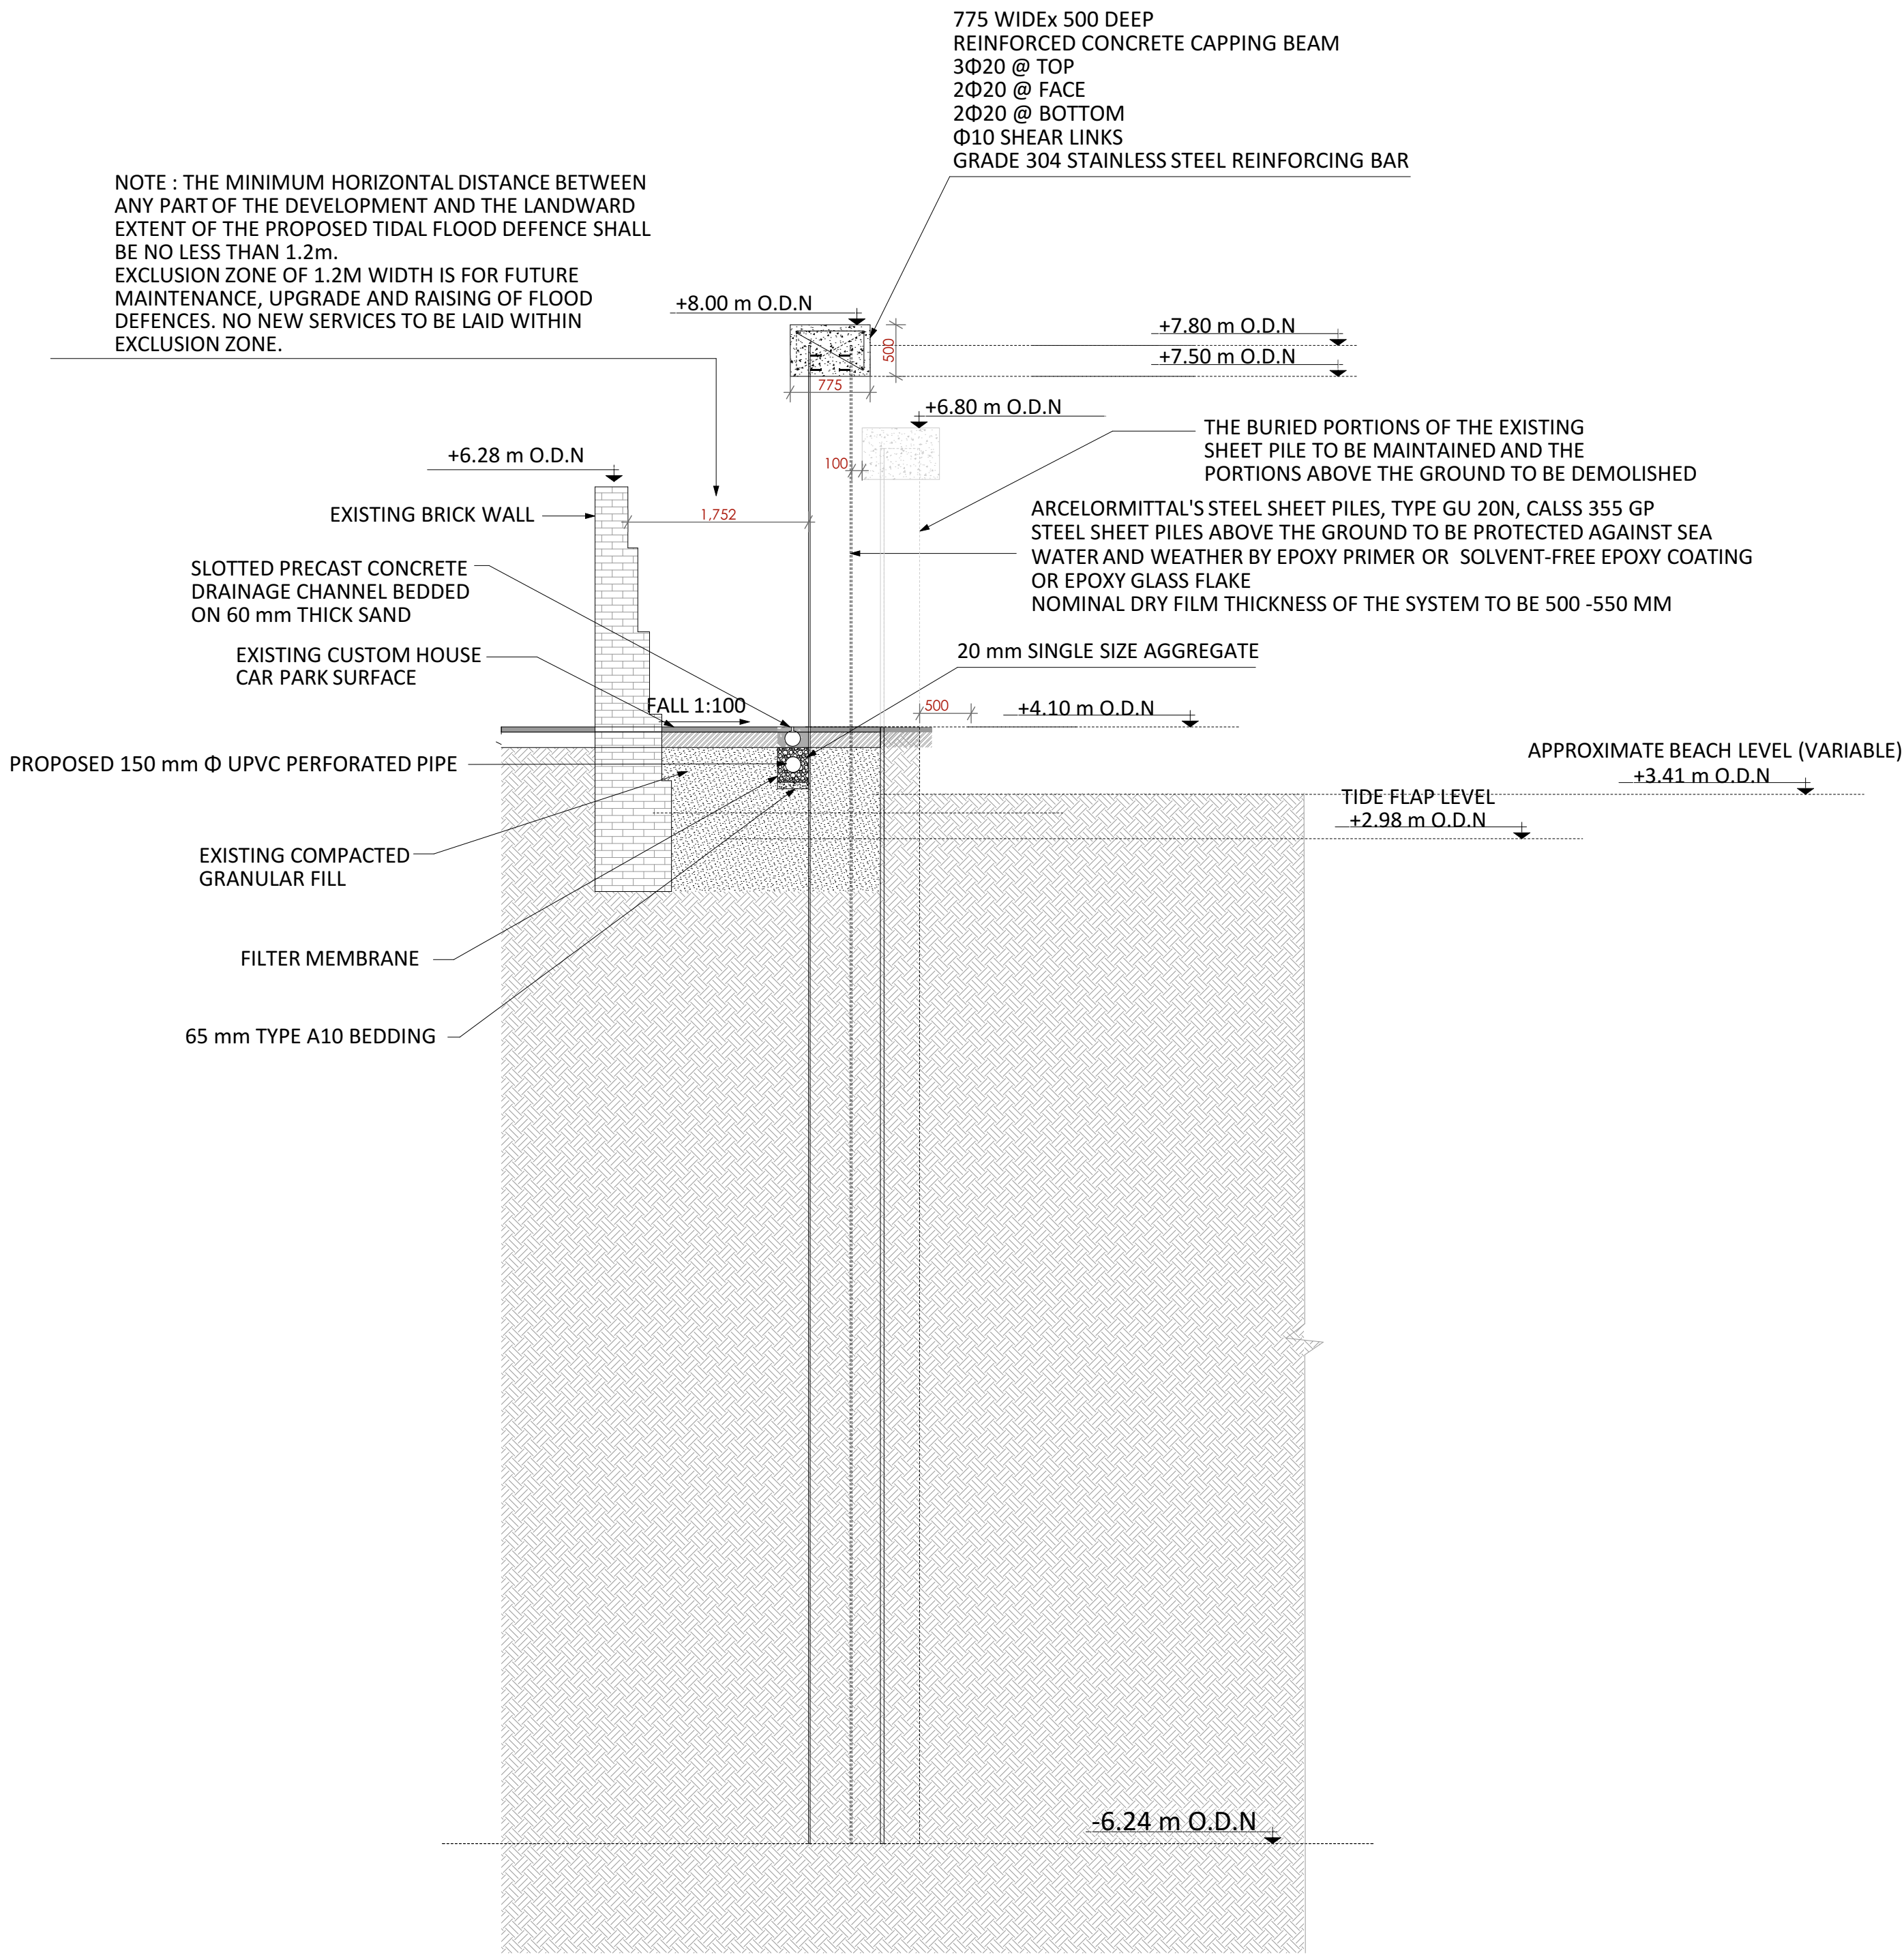

SECTION A-A 1:50

Construction Risks Maintenance/Clearing Risks Demolition/Adaptation Risks

In addition to the hazards/risks normally associated with the types of work detailed on this drawing take note of the above. It is assumed that all works on this drawing will be carried out by a competent contractor working, where appropriate, to an appropriate method statement.

Safety Health and Environmental Information Box

Notes:
This document and its design content are copyright ©. It shall be read in conjunction with all other associated project information including models, specifications, schedules, and related consultants documents. Do not scale from documents. All dimensions are to be checked on site. Immediately report any discrepancies, errors, or omissions on this document to the Originator. Adkins accepts no liability for the accuracy of the survey and proposed layout information supplied by others. If in doubt, ASK.

KEY

- PROPOSED SHEET PILE
- EXISTING SURFACE WATER CHAMBER
- PROPOSED INSPECTION CHAMBER
- EXISTING SURFACE WATER SEWER
- PROPOSED SURFACE WATER SEWER
- EXISTING FRENCH DRAIN
- PROPOSED FRENCH DRAIN
- 10.00 × EXISTING LEVEL

NOTE: ALL DIMENSIONS TBC ON SITE.

RevD	Layout	Comment	Issue Date	Issue/Initials	Approved by
P03	FOR APPROVAL		05/11/2024		MBM
P02	FOR APPROVAL		15/10/2024		MBM
P01	FOR APPROVAL		05/09/2024		MBM

Scales @ A1
1:100, 1:50

Issuing Office
Kent

Project No.
0524SD4169

Client Approval
A - Approved
B - Approved with Comments
C - Do Not Use

Status
S4 FOR APPROVAL

Originator
Adkins Consultants Ltd
130 Ashford Rd, Bearsted, Maidstone ME14 4AF

Project
CUSTOM HOUSE
THE TERRACE
GRAVESEND, DA12 2BW

Layout Title
PROPOSED WALL SECTIONS SHEET
1/3

Client
Mile Property Group Ltd

project	originator	volume	level	type	note	number	rev
CH	AA	XX	XX	DS	E	0200	P03