
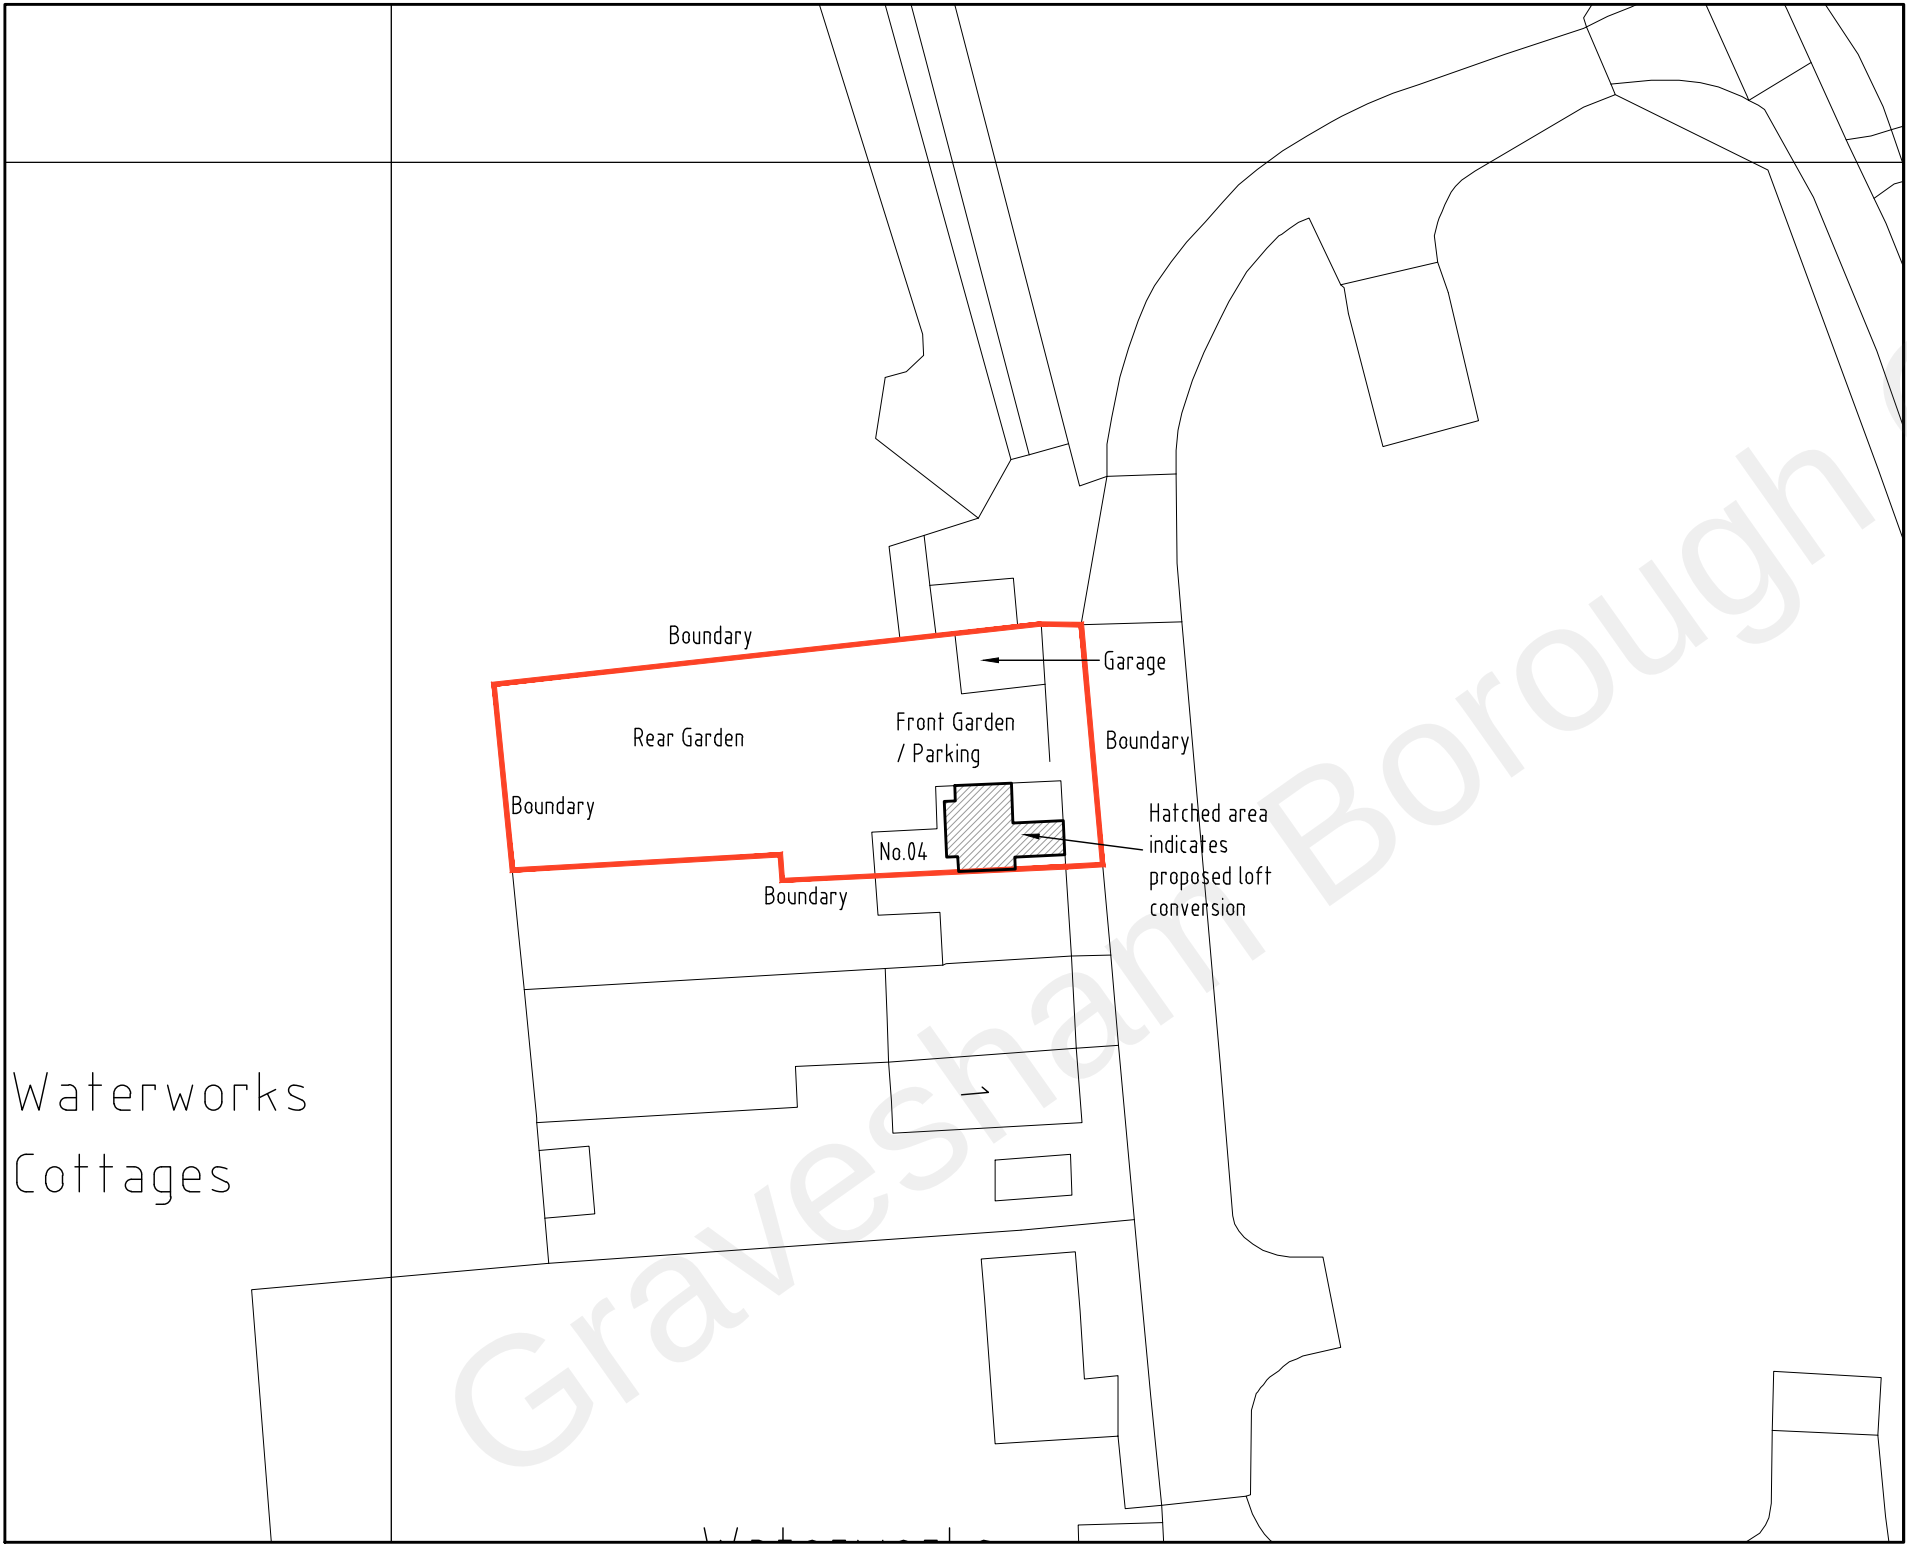


DO NOT SCALE FROM THIS DRAWING
ALL DIMENSIONS TO BE VERIFIED BY THE CONTRACTOR ON SITE

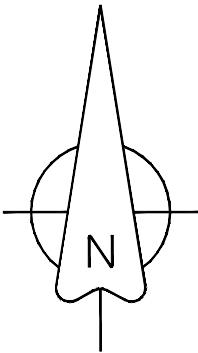

REV	DESCRIPTION	DATE	INIT	CHKD
STATUS		FOR INFORMATION		

Client
Mr & Mrs Stephens

Project
4 Waterworks Cottages, Downs Road,
Istead Rise, Gravesend. DA13 9HN

Title
Proposed Block Plan

Scale 1:500@A3	Date 13.09.22	Drawn N/A	Checked N/A
Project No: 2022-169	Drawing No. 007	Revision ~	