


THE OASTHOUSE DEAN LANE

PROPOSED GROUND FLOOR LAYOUT

REVISION 1

16/11/22

REAR

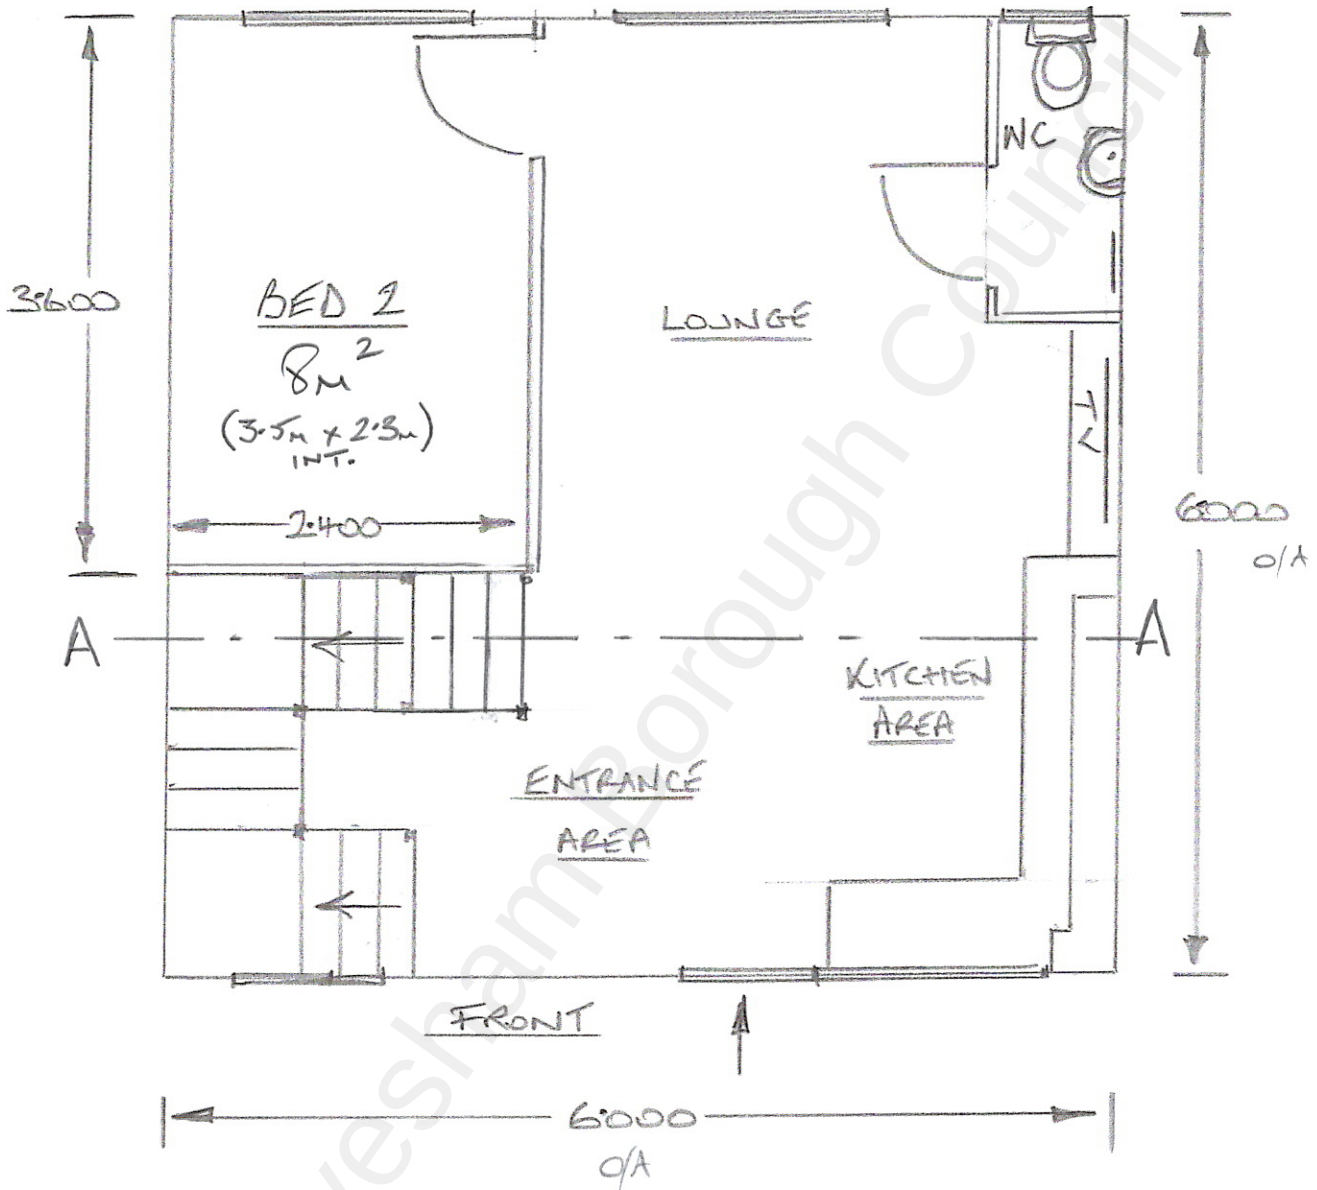


PROPOSED GED FLOOR

SCALE 1:50

APPROX DIMS IN METRES

10m

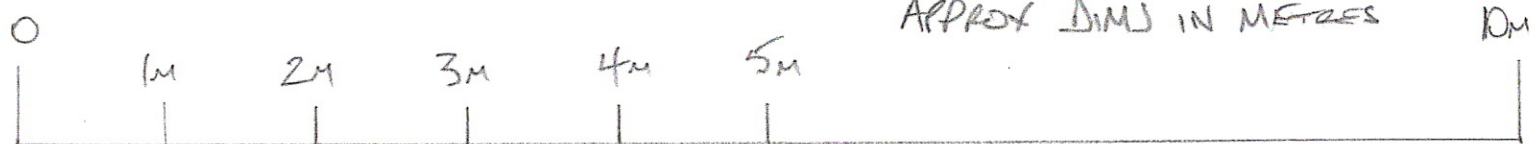

SCALE BAR 1:50