
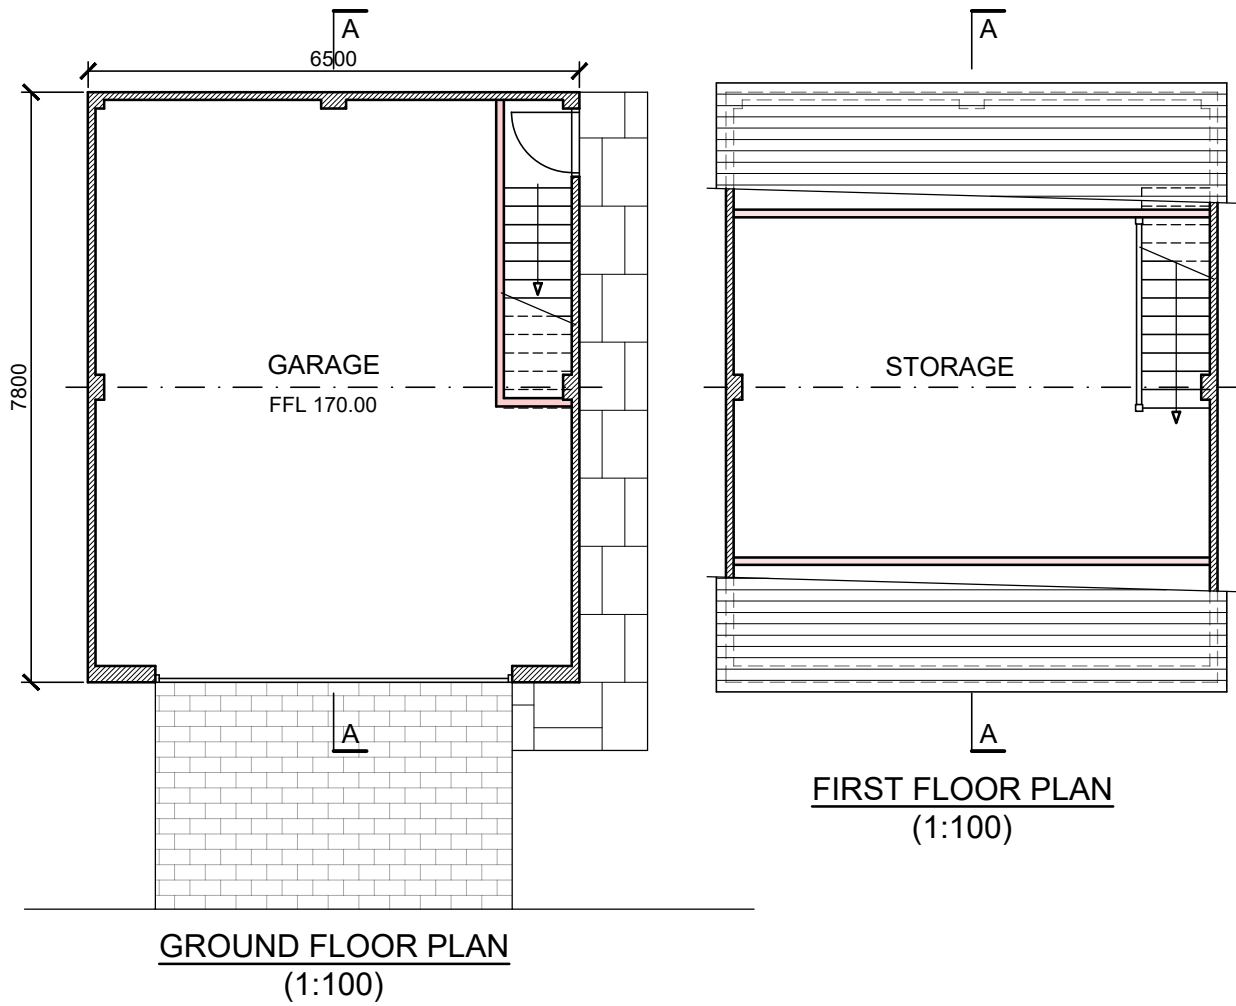





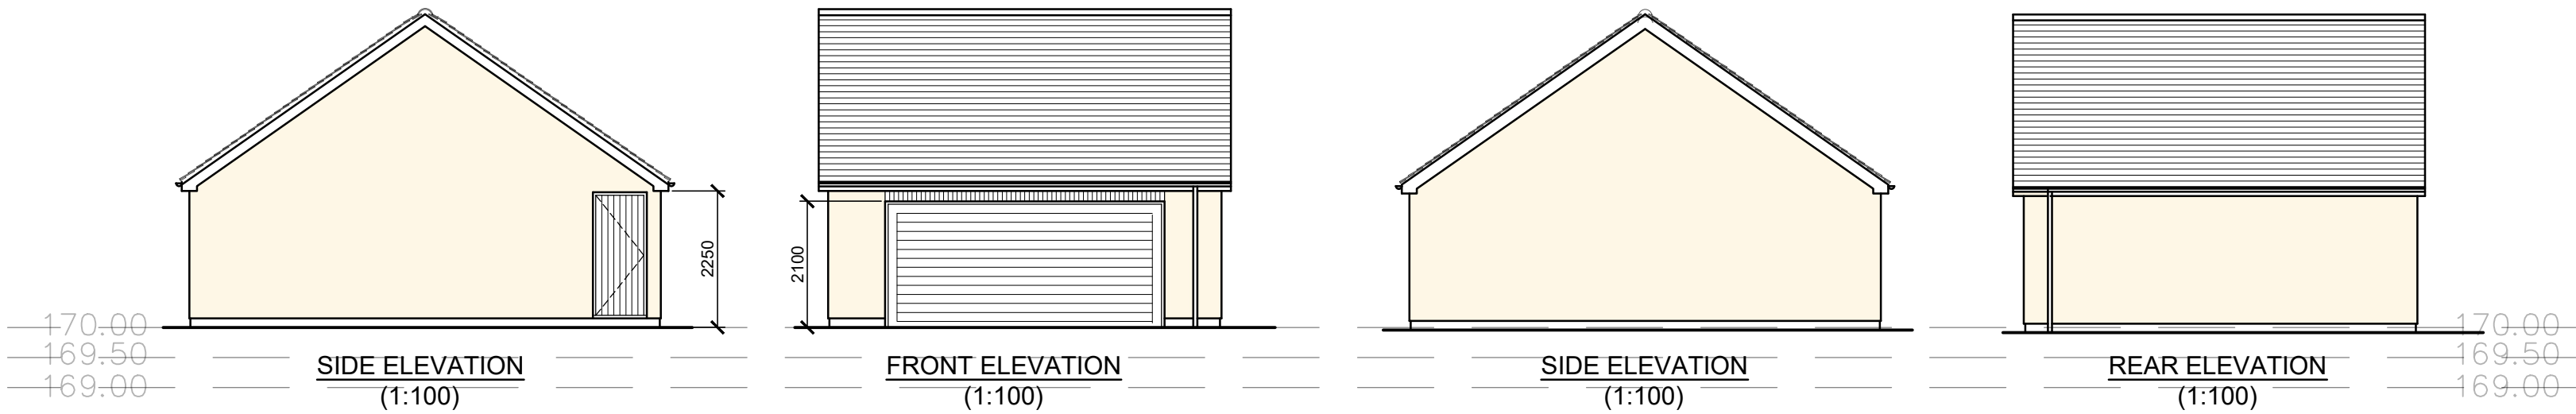


MATERIALS

ROOF - CALDERDALE EDGE DARK GREY (OR SIMILAR) ROOF TILES TO MATCH MAIN DWELLING

WALLS - PAINTED RENDER TO MATCH MAIN DWELLING

DOORS - COLOURED uPVC or ALUMINIUM FRAMED DOUBLE GLAZED UNITS

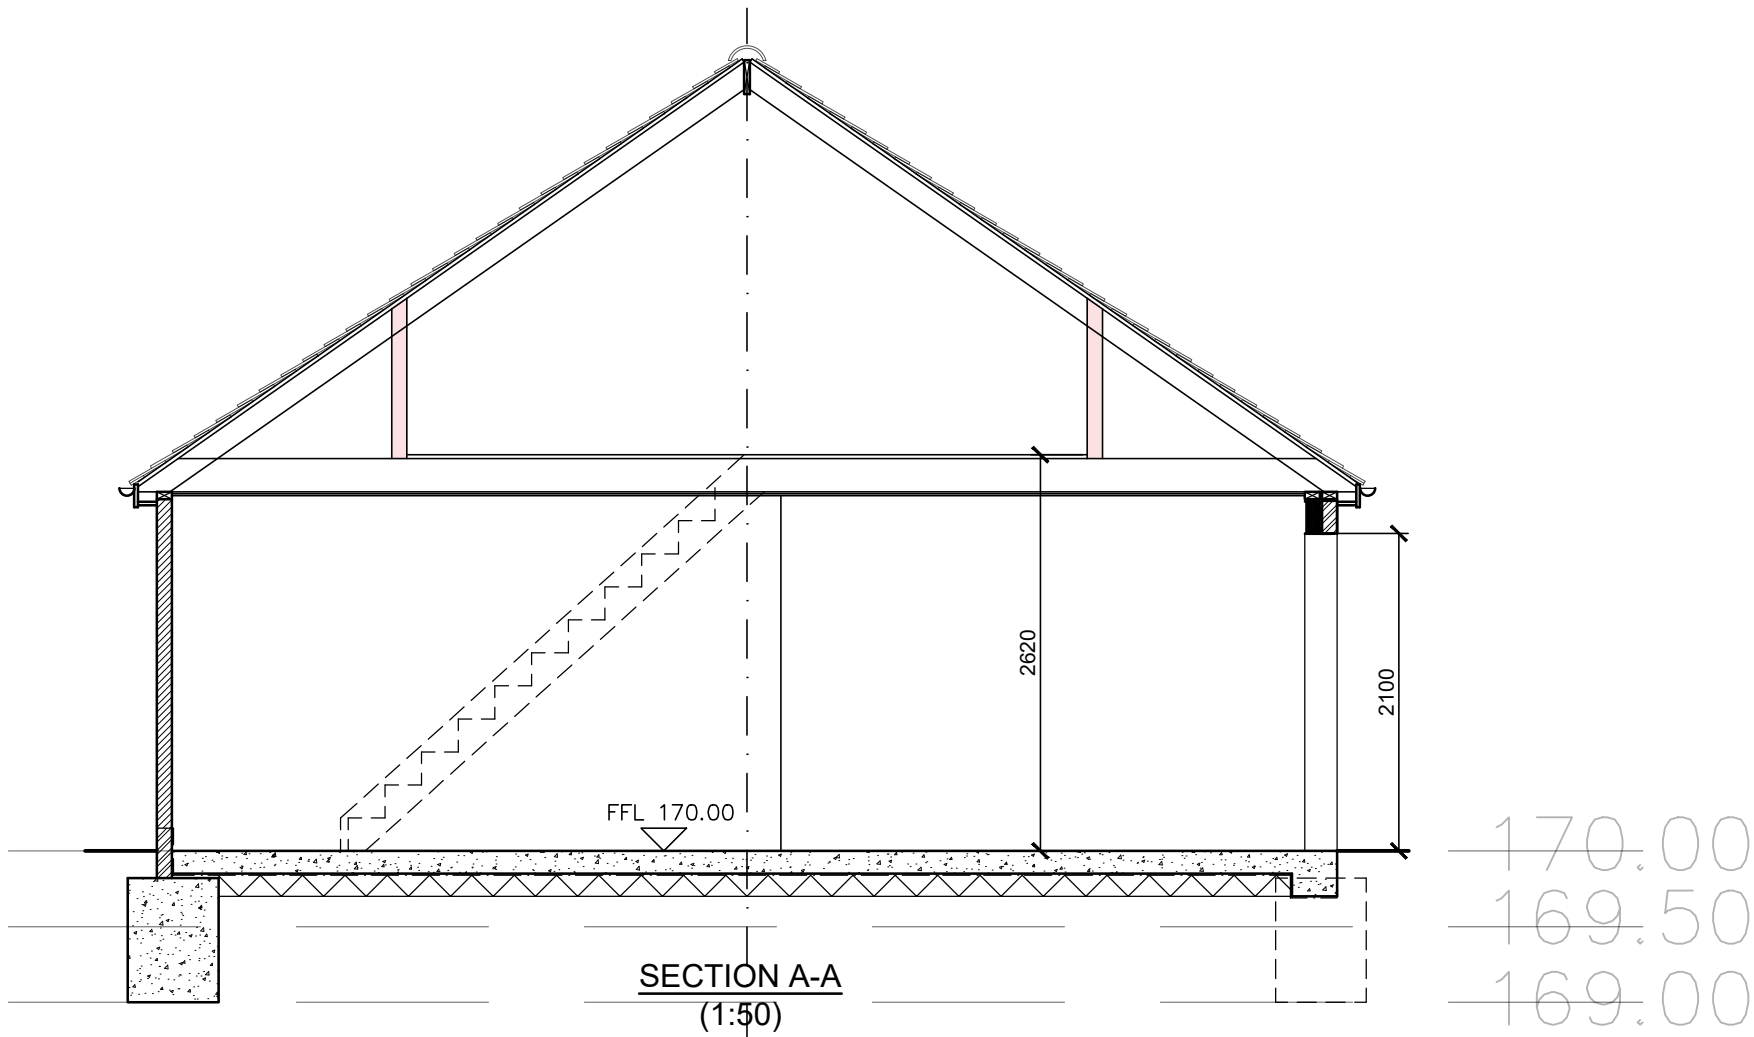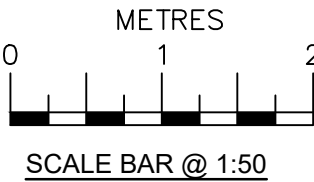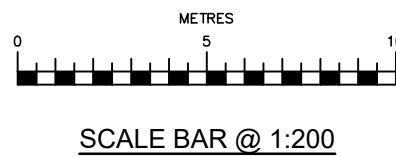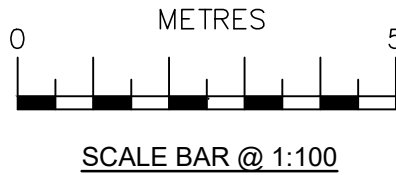

Date	No	Revision
Penfold Project Services		
Epmarket, Wrotham Road, Meopham, Kent, DA13 0JH		
Telephone: 01474 816690		
e-mail: apenfold448@btinternet.com		
Job Title:	ROSEBANK VALLEY LANE MEOPHAM GRAVESEND KENT DA13 0DG	
Dwg Title:	DETACHED GARAGE PLANS & ELEVATIONS AS PROPOSED	
Scale:	1:50 & 1:100 @ A2	
Dwg No.:	103	
Date:	November 2022	