
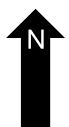
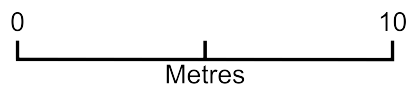


42 Waterton Avenue - Drop Kerb

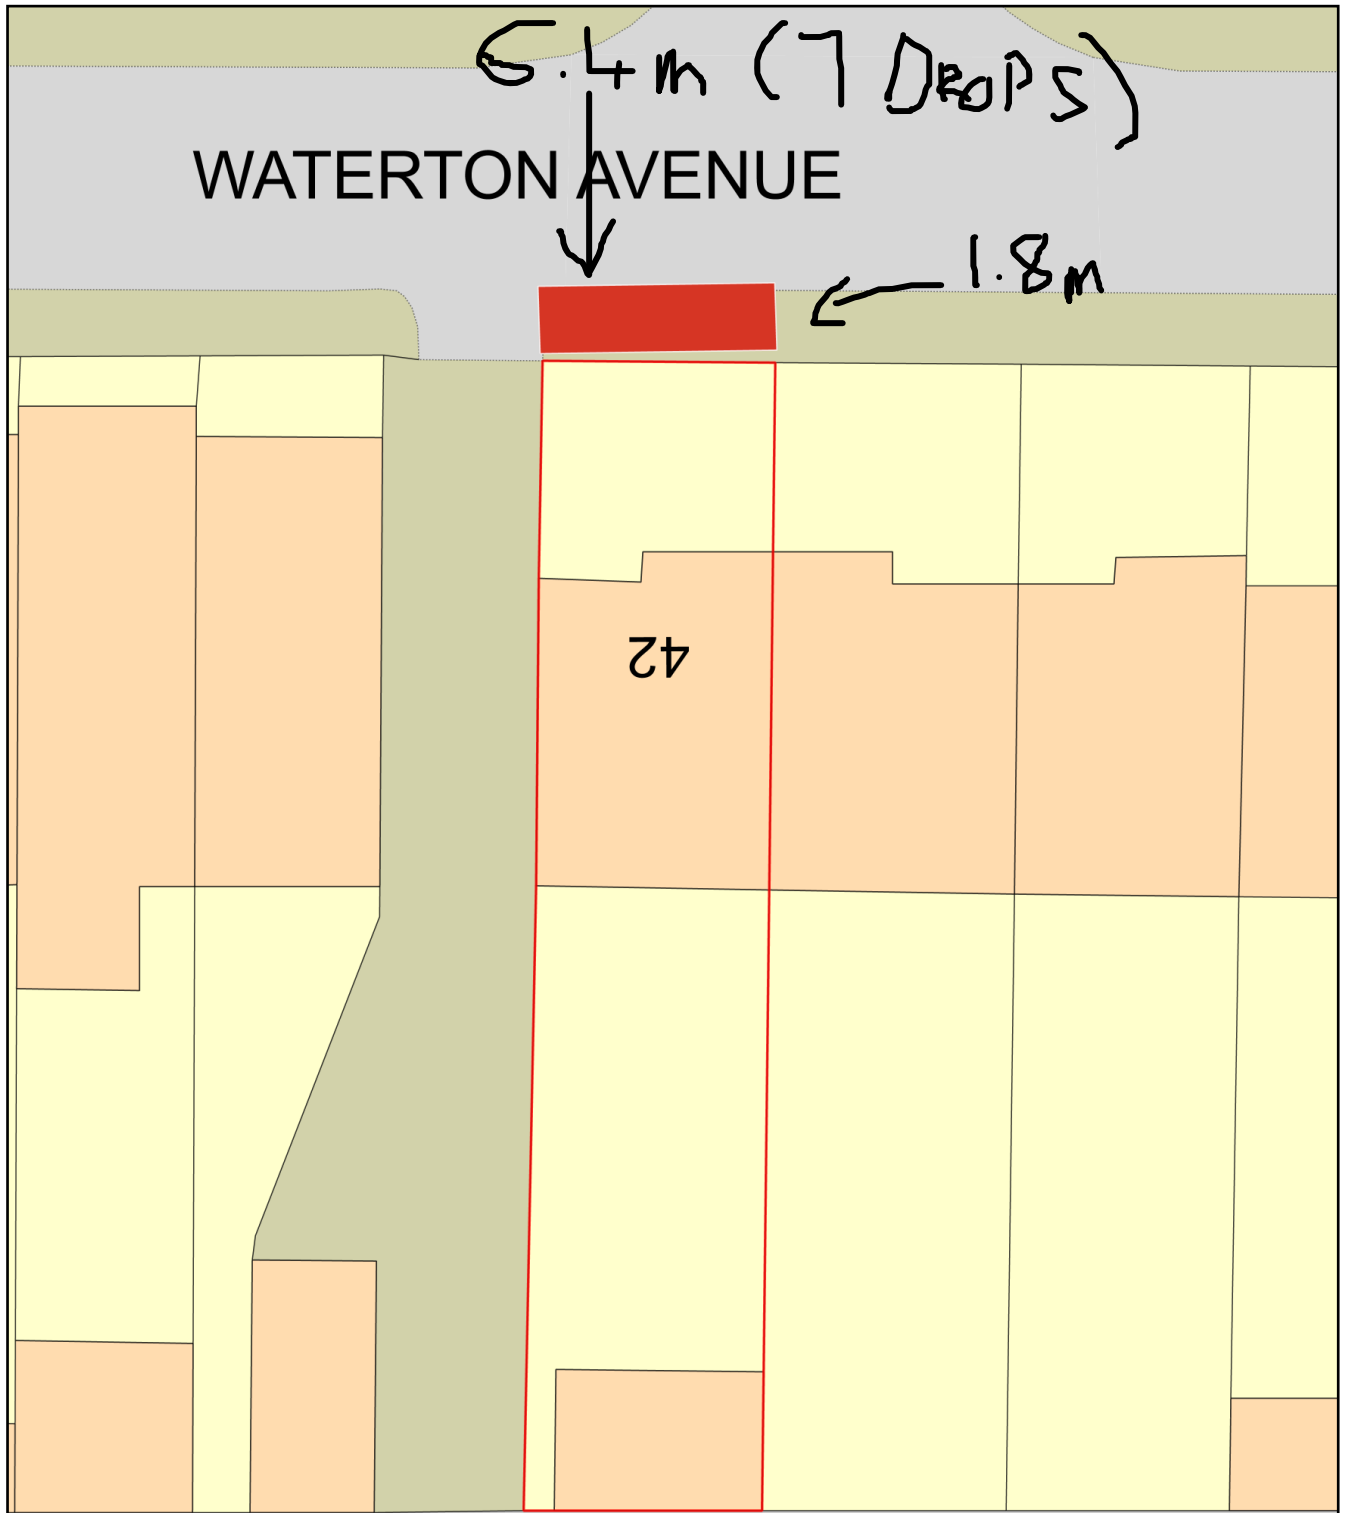

Plan Produced for: Caleb Stevens

Date Produced: 09 Feb 2026

Plan Reference Number: TQRQM26040122637016

Scale: 1:200 @ A4