



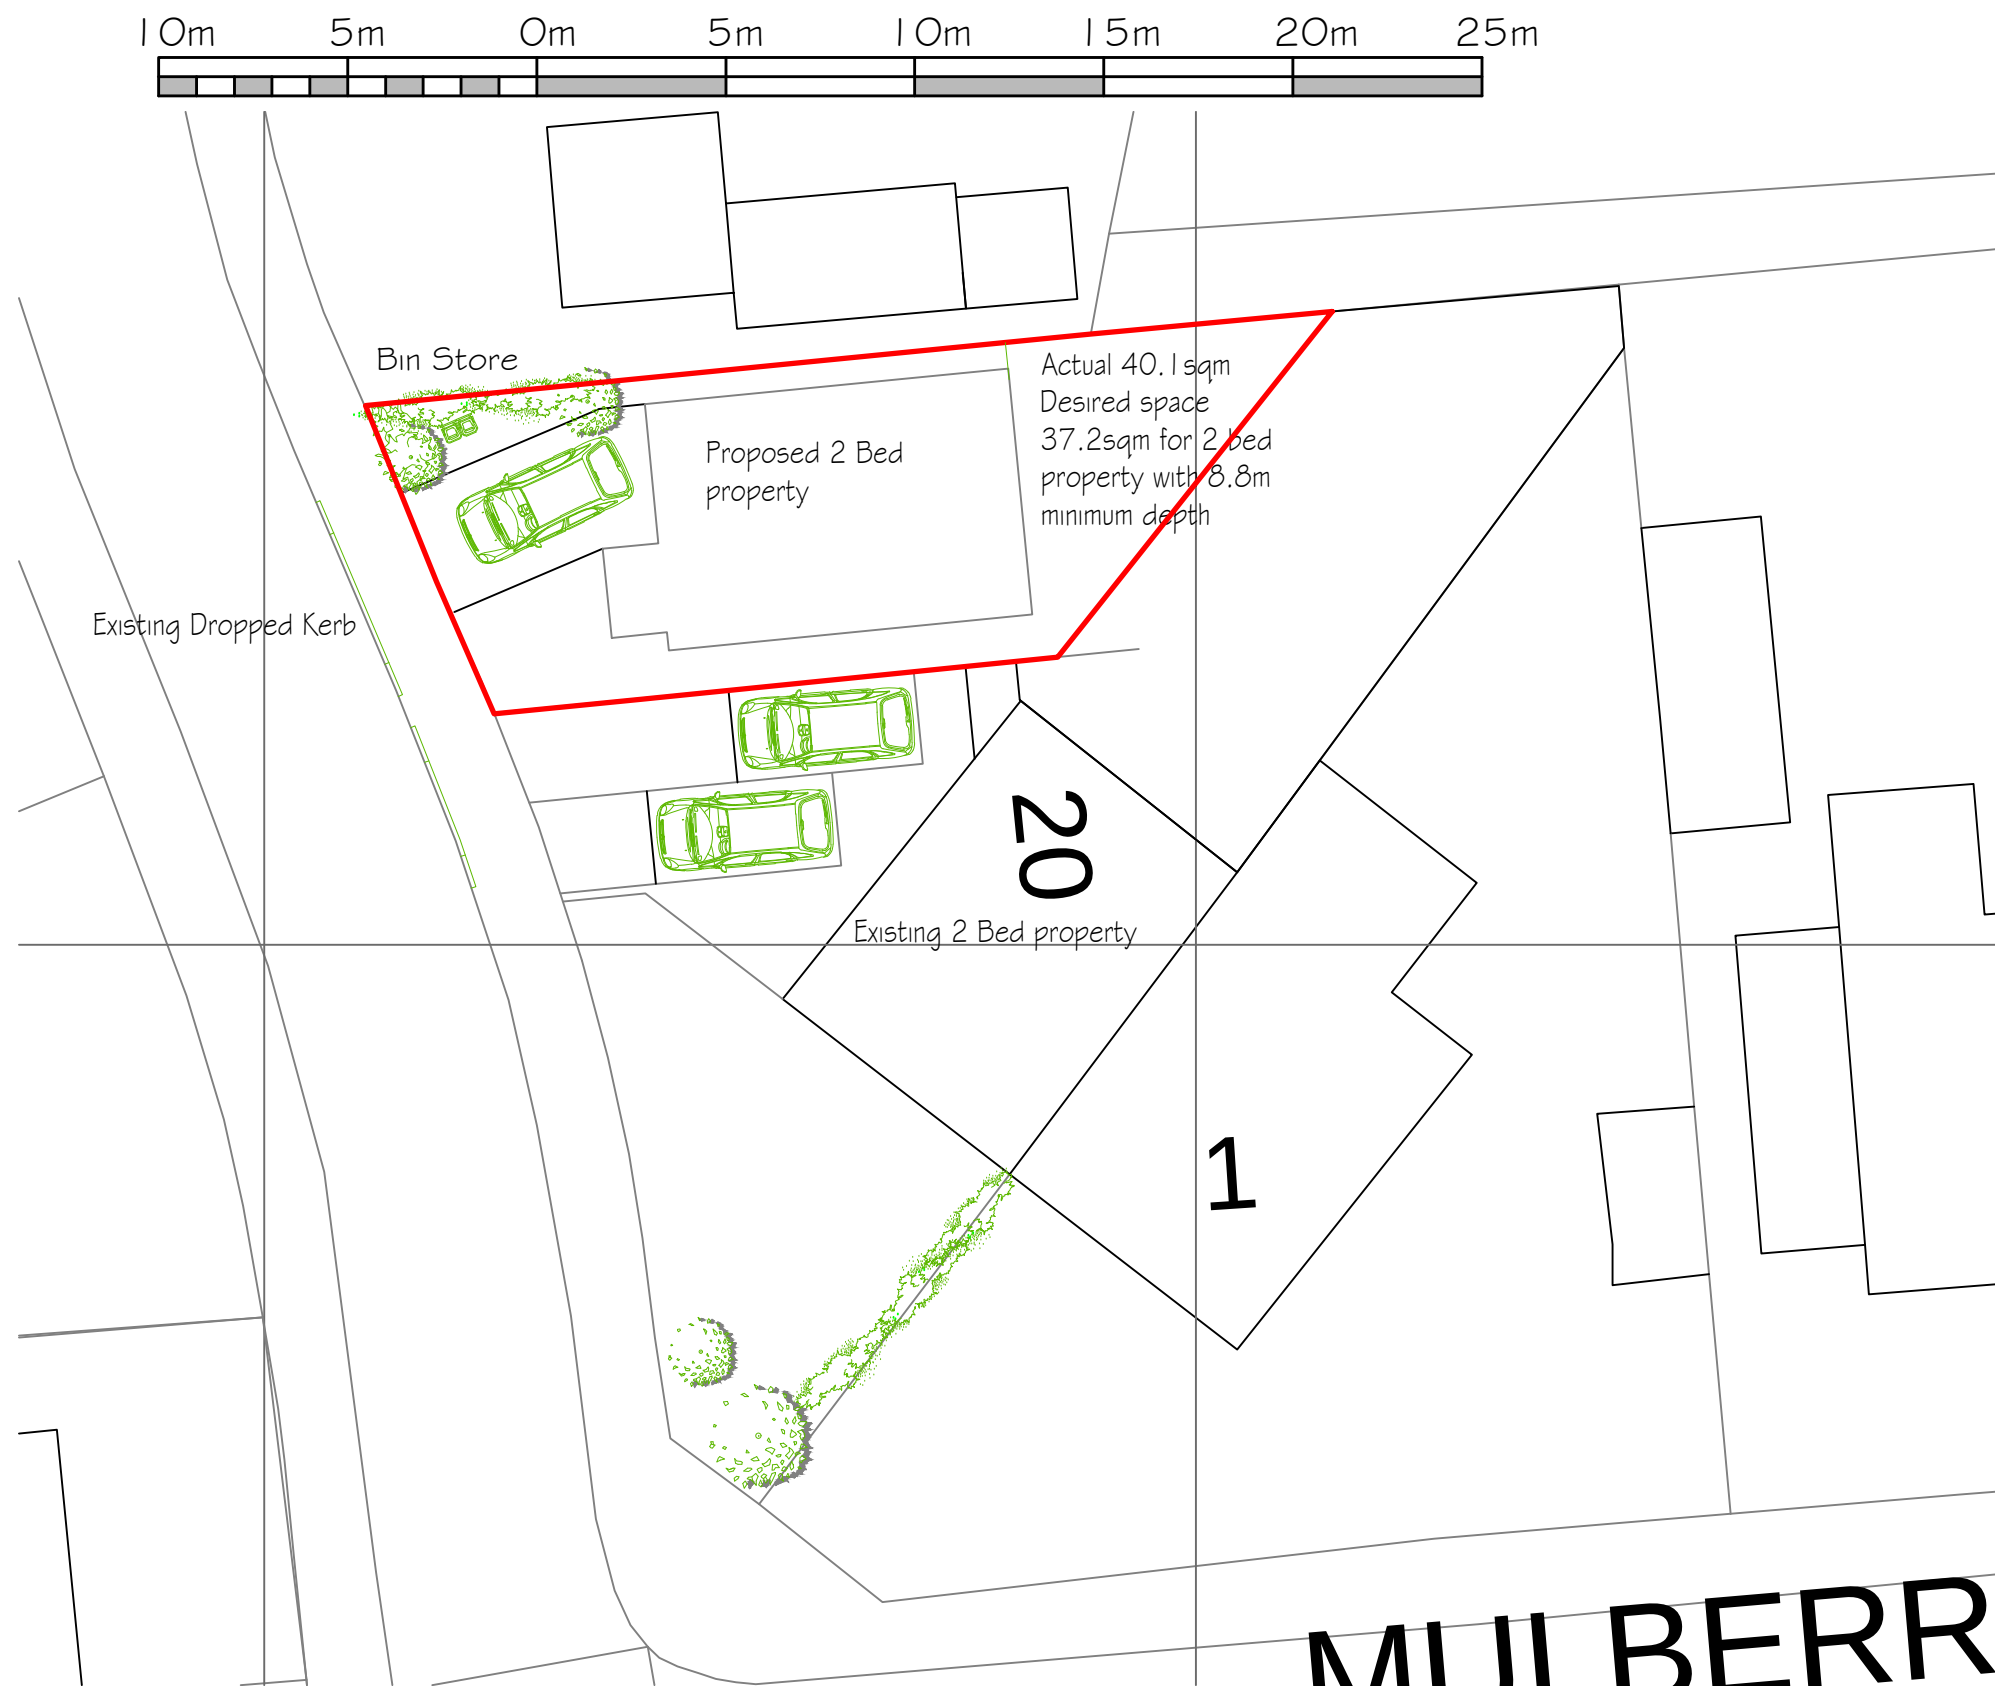

As Proposed Block Plan - Scale 1:200@A3

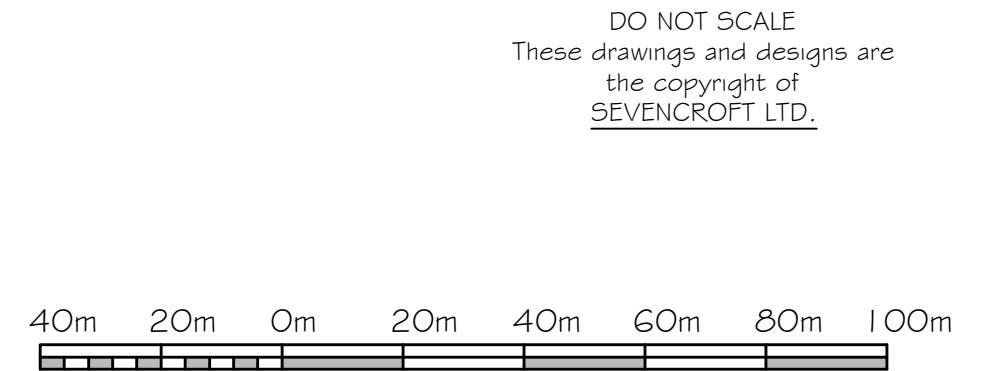

As Proposed Site Location Plan

Scale 1:1250@A3

Proposed New Two Bedroom dwelling at 20 Tradescant Drive, Meopham, Gravesend, Kent DA13 0EE

Date March 2023

Drawing No.2023/06/04

CORPORATE ARCHITECTURE
& DESIGN GROUP



SEVENCROFT LTD.

277 Canterbury Road, Kennington
Ashford, Kent TN24 9QW
Tel : 01233 625553
e-mail : sevencroft@hotmail.co.uk