

Note:

AP: Acrow props and temporary boards to support floor/landing

Cross hatch indicates interior areas outside of works


Hatch indicates proposed works under existing roof

0 1 2 3 4 5m

Refer to hand marked up drawings and the DAS and Heritage statement

Existing Section F

124 1:50

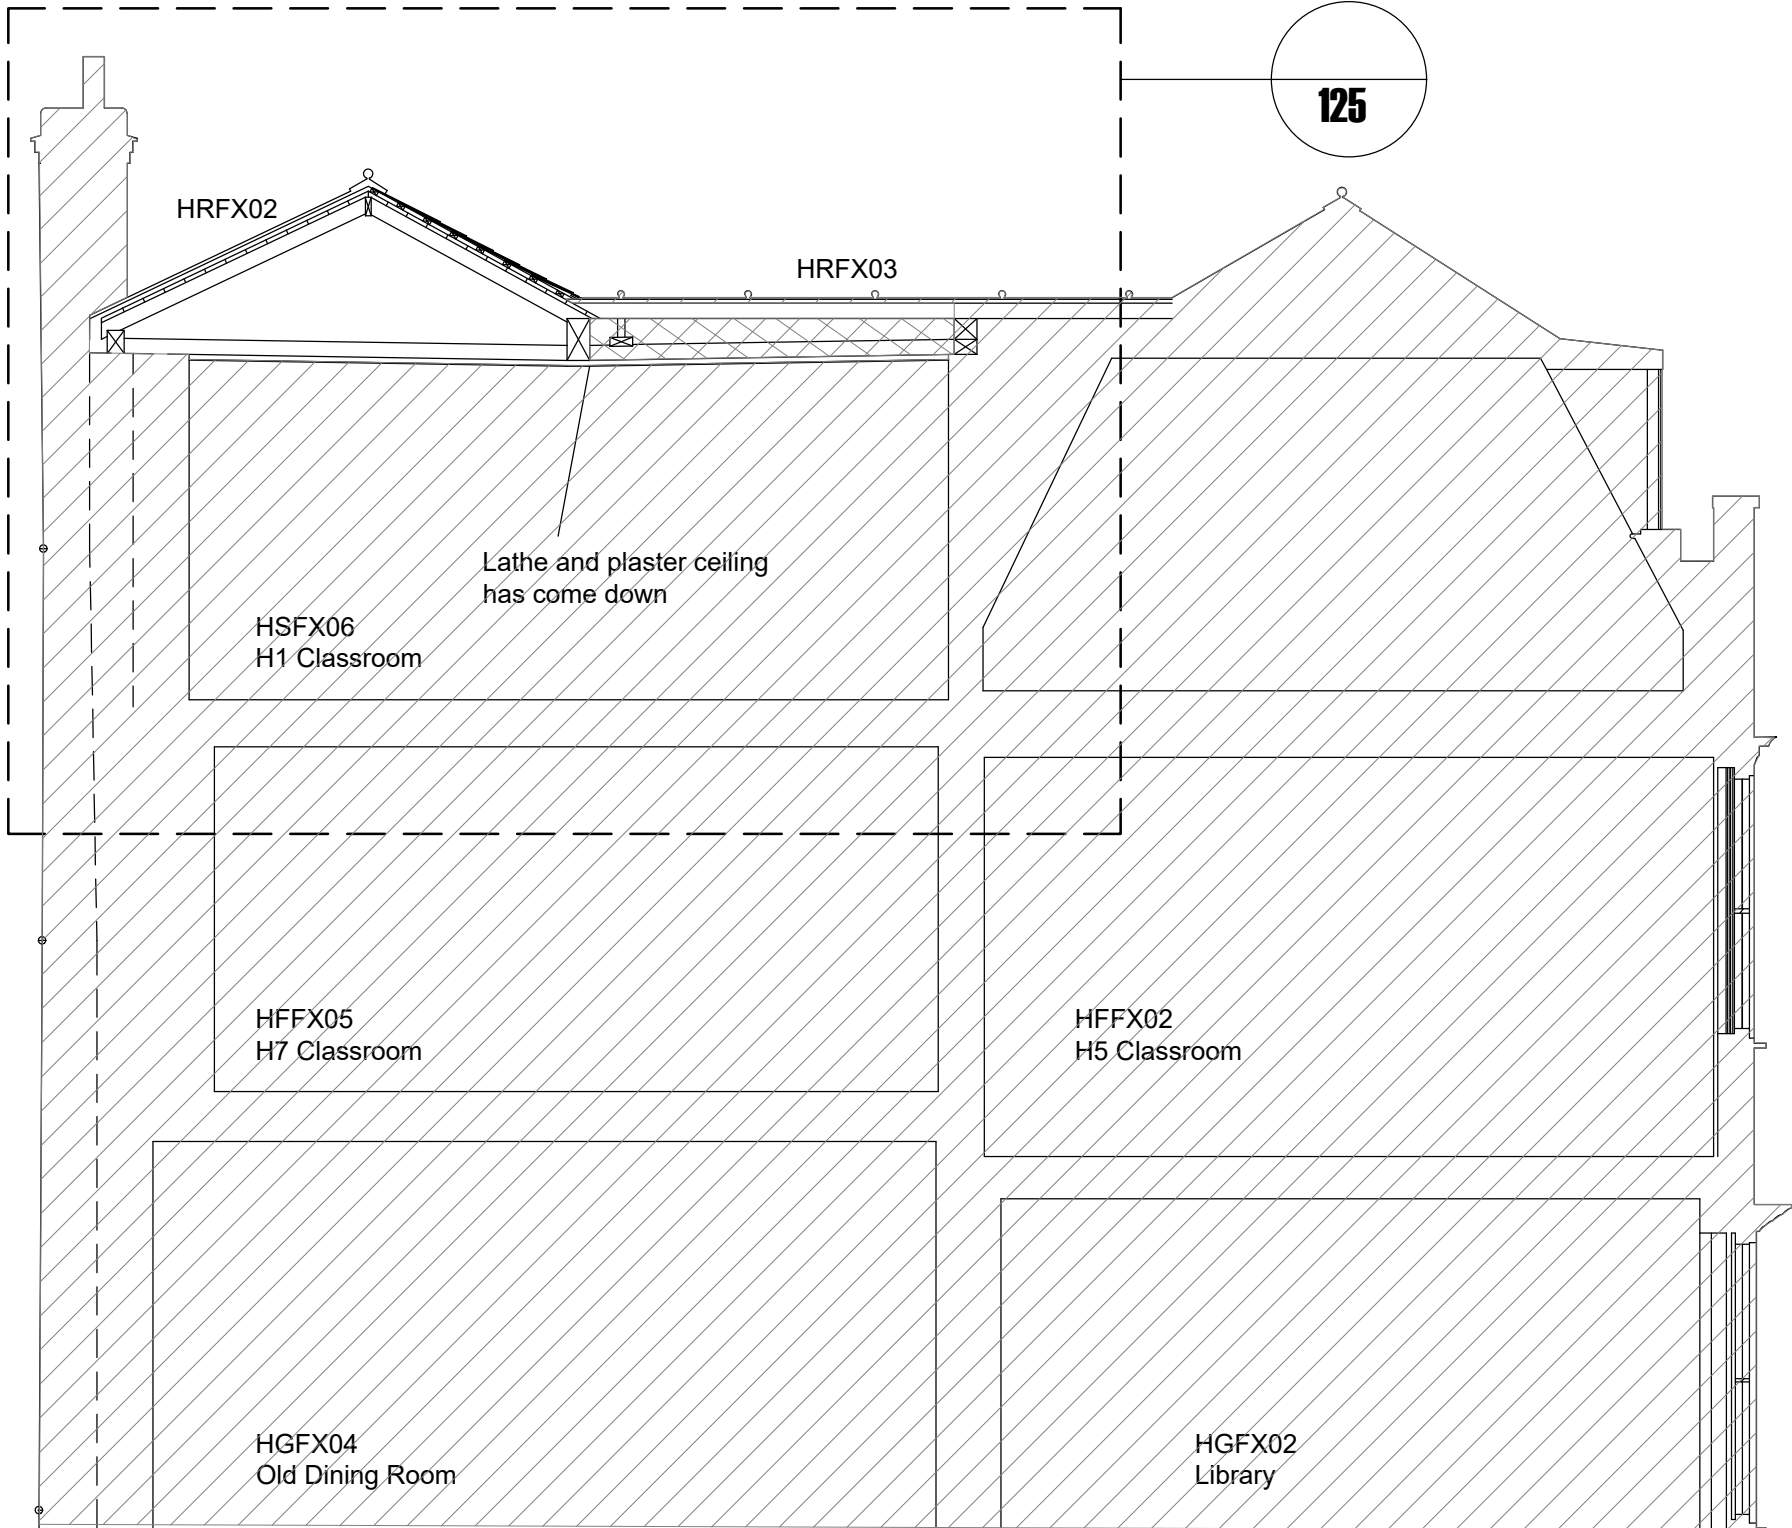

Project
Gad's Hill School

Proposal for repairs to roof and ceiling

Client
Gad's Hill School

Copyright belongs to Clay Architecture Ltd. All dimensions are to be verified by the contractor before commencing works.

Rev. A

Date 24.03.23

By SW

Notes Scale bar added

clay architecture

FOR LISTED BUILDING

ISSUE DATE: 17/03/23

Scale 1:50 @ A3 size

Date 24/03/2023

Drawn GEN

Authorised KG

Revision A

clay architecture

Great Lines Studios, Marlborough Road, Gillingham, Kent ME7 5HB

T: 01634 573 017

www.clayarchitecture.com

E: design@clayarchitects.com

Drawing No. 5284/PL/124

Existing Section F

124