



©2020 Cellnex
All rights reserved. No part of this publication may be reproduced, stored in a retrieval system or transmitted in any form or by any means (Electronic, Mechanical, Photocopying, Recording or otherwise), without the prior written consent of the Company.

NOTES

BASED UPON ORDNANCE
SURVEY DIGITAL DATA
WITH THE PERMISSION OF
THE CONTROLLER OF HER
MAJESTY'S STATIONARY
OFFICE, © CROWN
COPYRIGHT. LICENCE NO.
100038864

O.S. LANDRANGER MAP
No. 177

PROJ No				
4	PROJ No	N/A	MASTER UPDATE	20/06/23 GHAGHA
3	PROJ No	N/A	MASTER UPDATE	18/10/22 GHAGHA
2	PROJ No	N/A	LEGAL PLAN	12/10/16 SH JF
1	PROJ No	N/A	FIRST ISSUE	03/07/19 KML DG
ISS	REVISION	DATE	DRN	APP



CELLNEX UK
R+, 4TH FLOOR, 2 BLA GRAVE STREET, READING, RG1 1AZ
Tel: 020 4526 8553

SITE No 1490517
INN ON THE LAKE
INN ON THE LAKE HOTEL
OFF WATLING STREET (A2)
SHORNE, NR THONG
GRAVESEND, KENT
DA12 3HB

NGR TQ 67660 69840

OS GRID 567660 169840

TITLE
LOCATION PLAN

SCALE SEE DRAWING


DRAWN KML 29/06/15

APPROVED GHAGHA 20/06/23

DRG No. Sheet 1 of 1 Rev

1490517-00-004-ML004 4

THE SITE

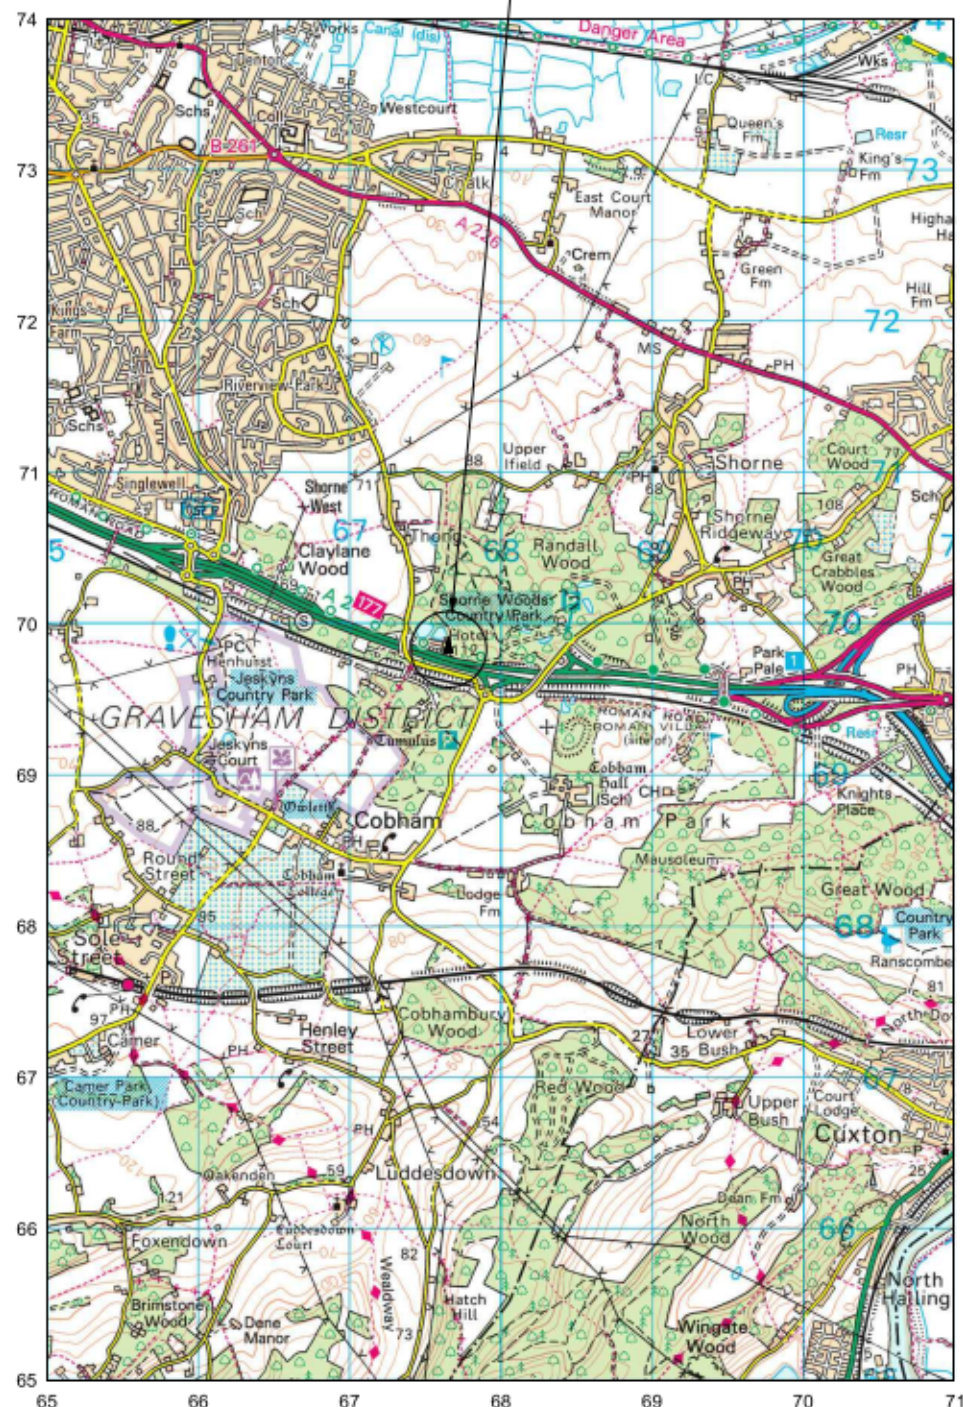


LOCATION PLAN
SCALE 1:50,000



SITE ACCESS

THE SITE

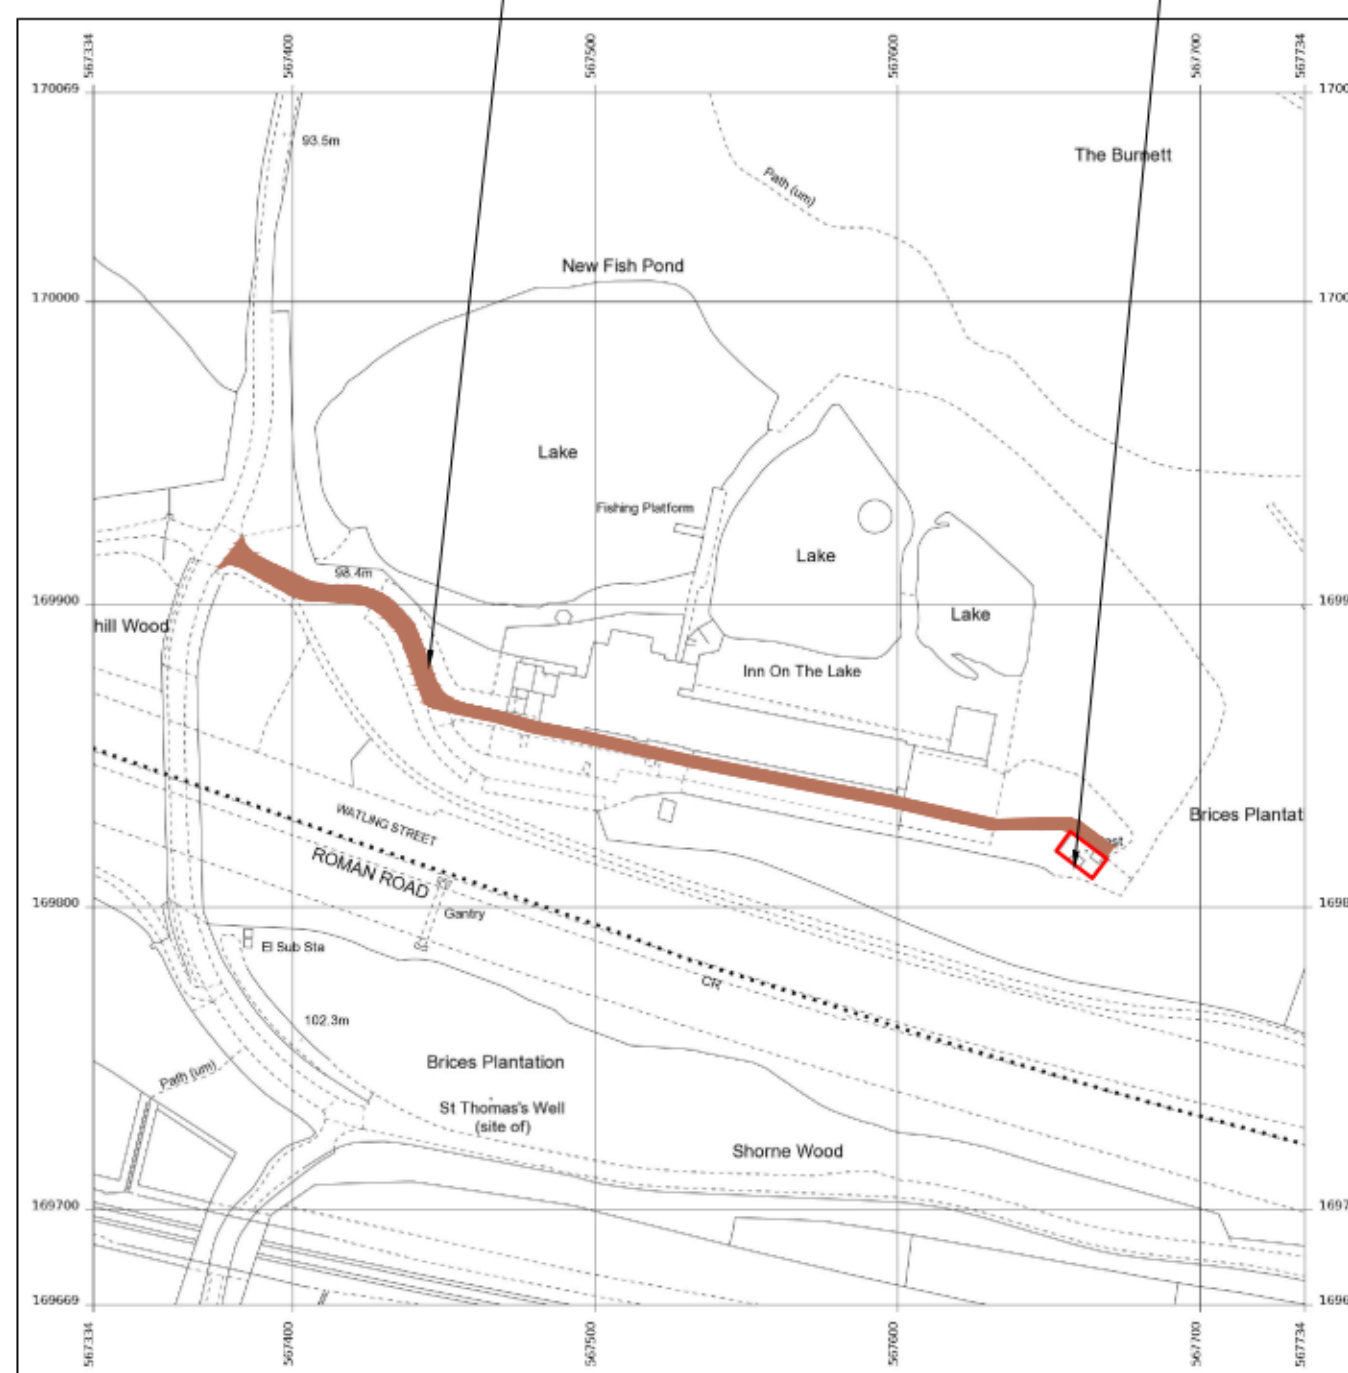

LOCATION PLAN
SCALE 1:2500

