


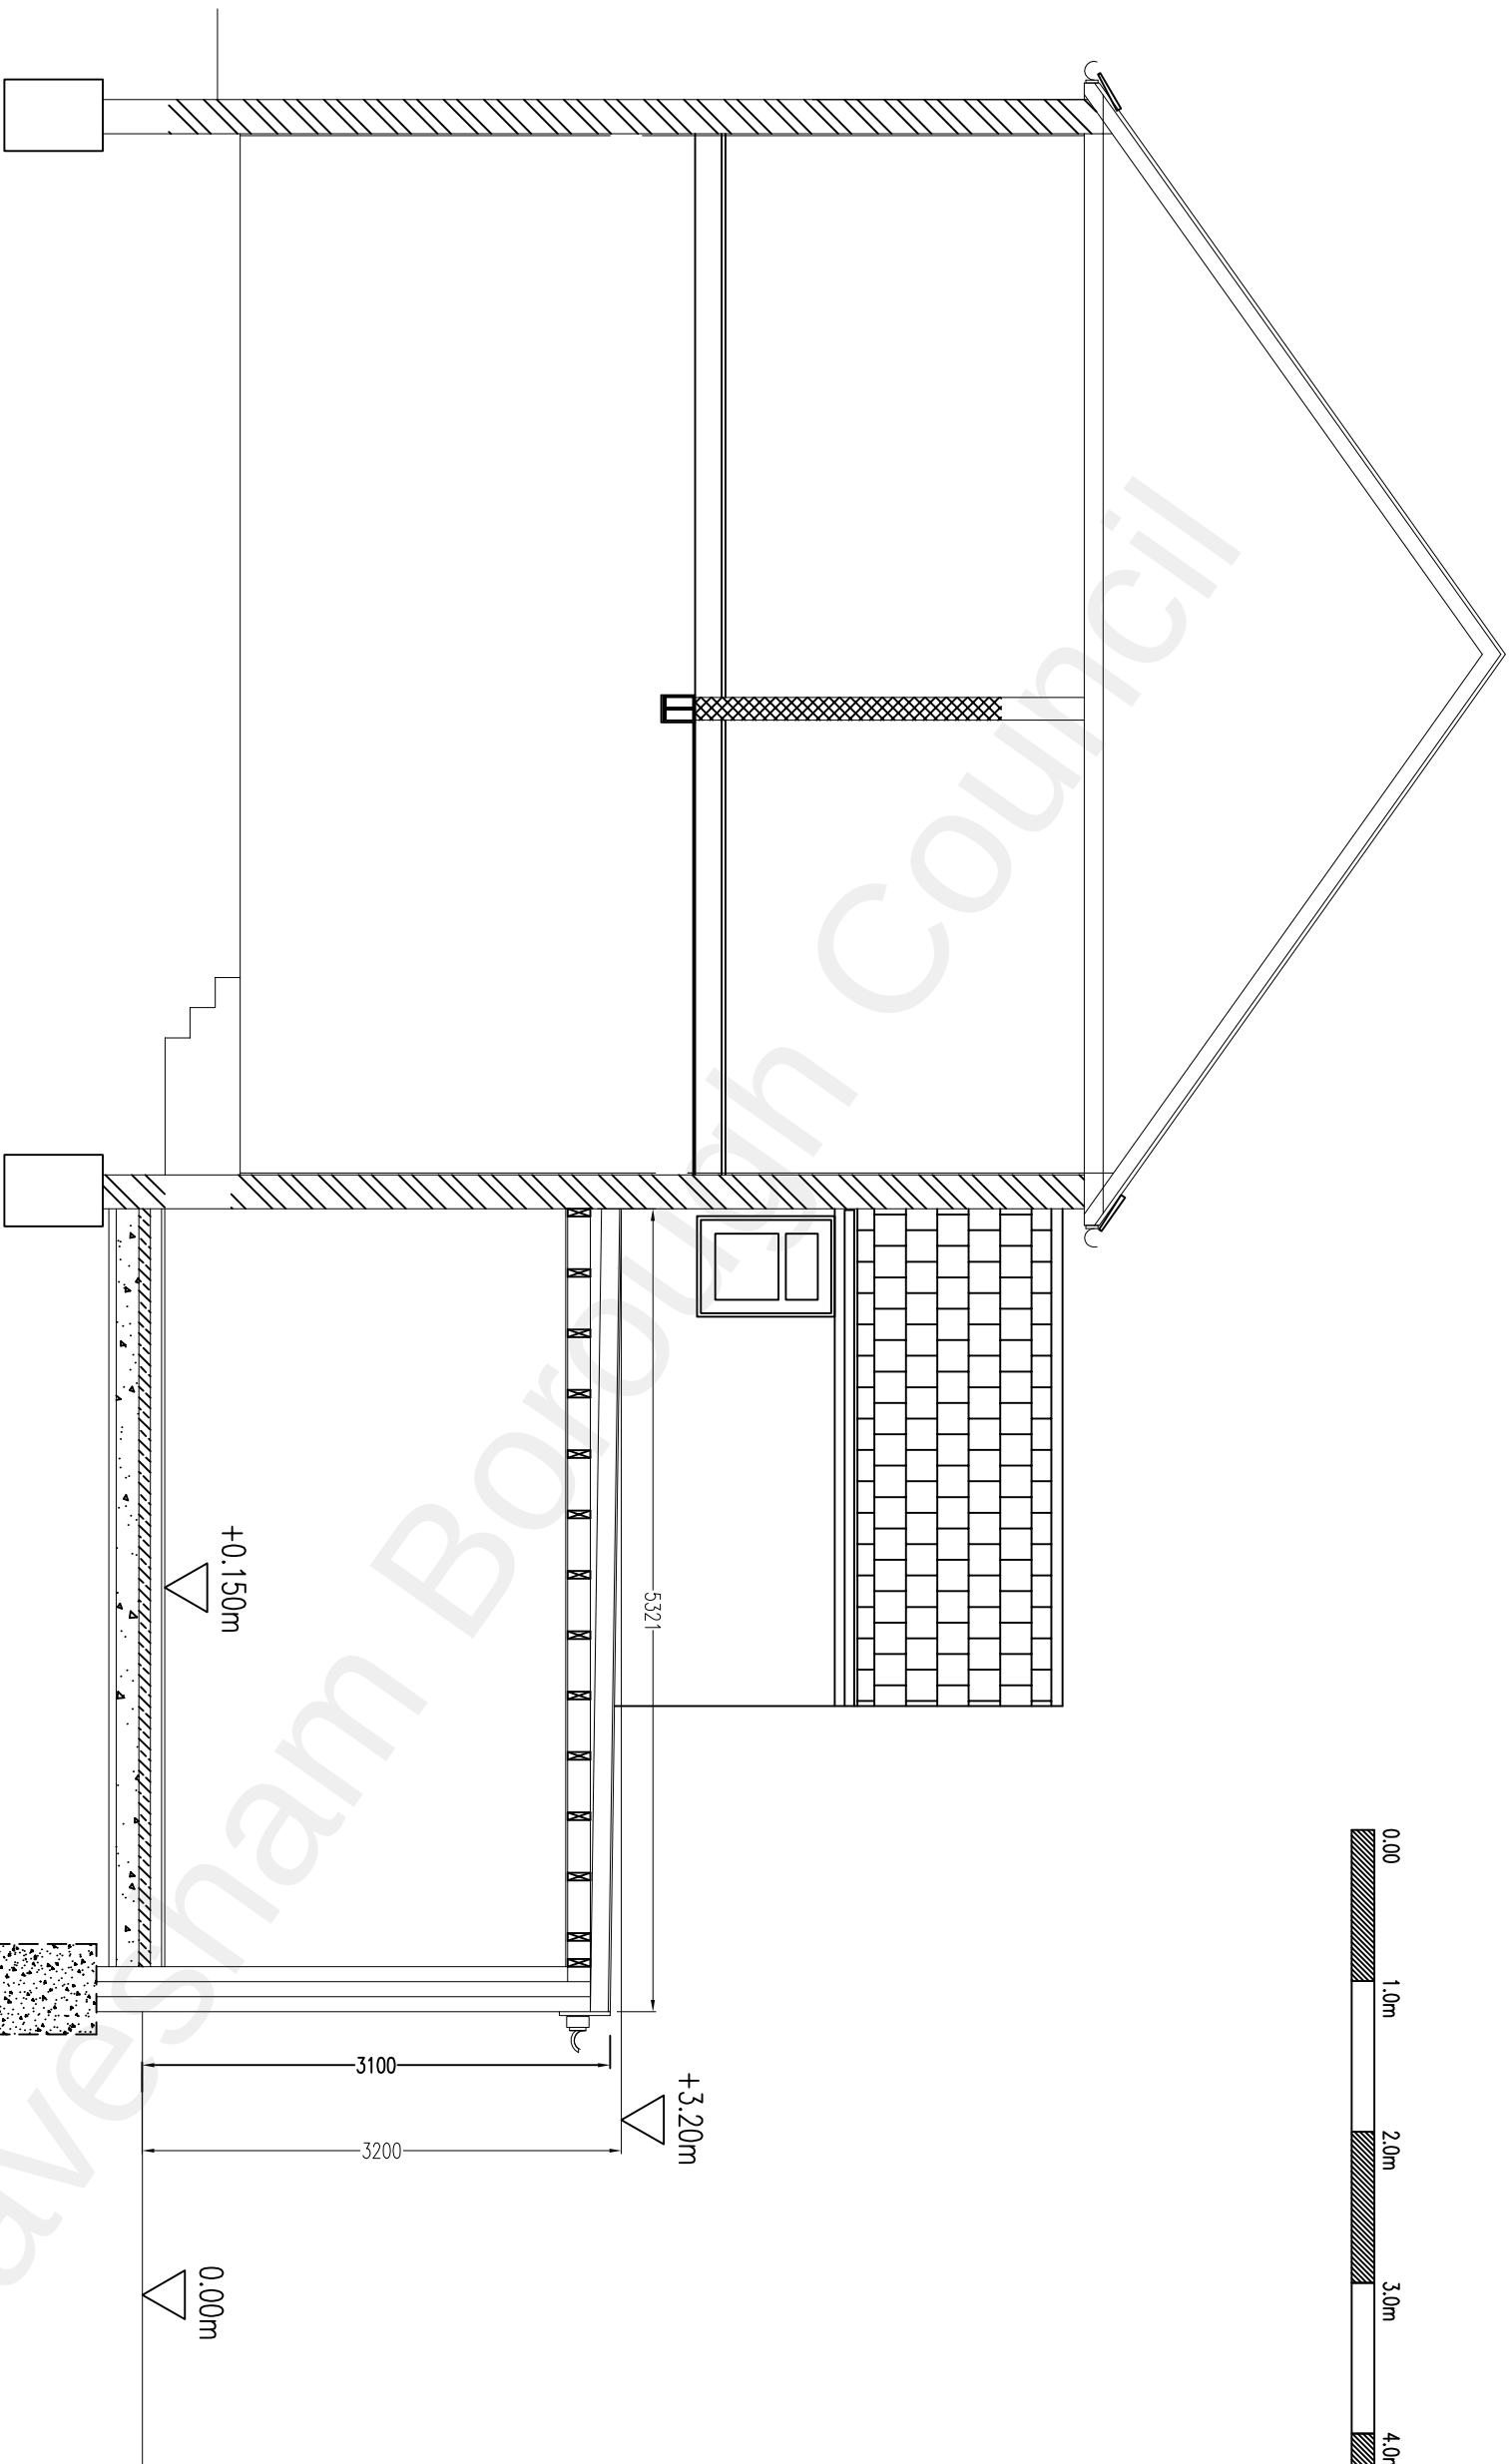

Proposed Levels

	Client Mr H Dhanda 15 Range Road Gravesend Kent DA12 2JR	Drawing Title Proposed Levels	This drawing is copyright and may not be reproduced or made use of unless expressly agreed by the Design Team All dimensions must be checked on site.			Drawing No. 2187-016	Revision 00
					Scale 1:50@A3 Computer File No. Drawn By Raj Bhutti Coordinated By	Date Dec 2021 Project No. Checked By Approved By	