
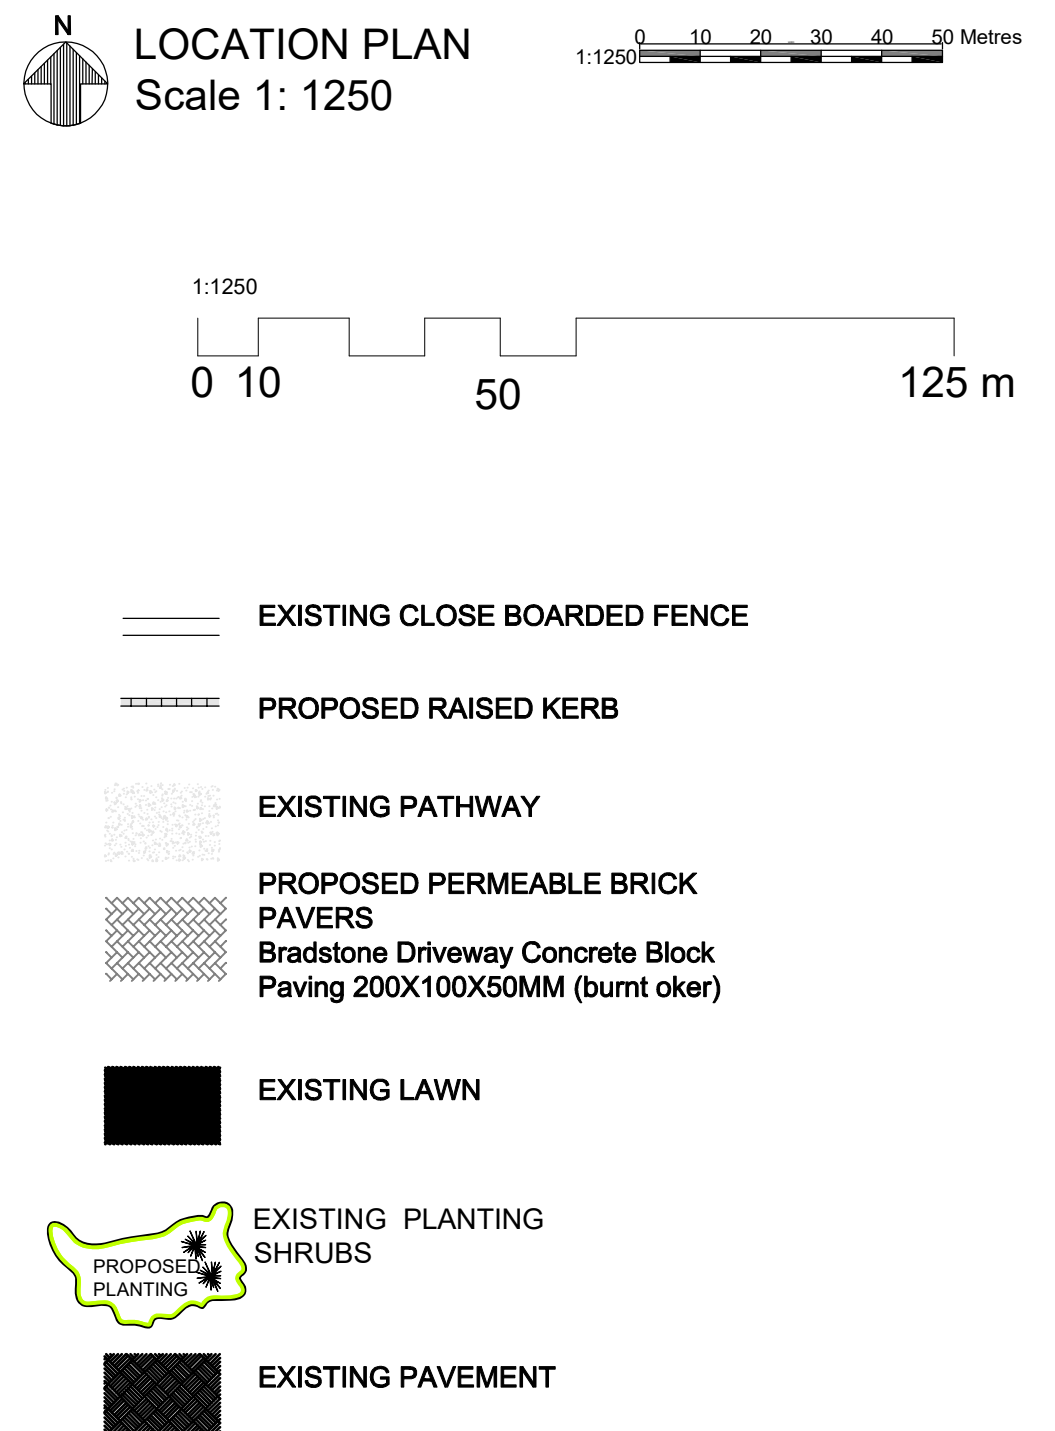
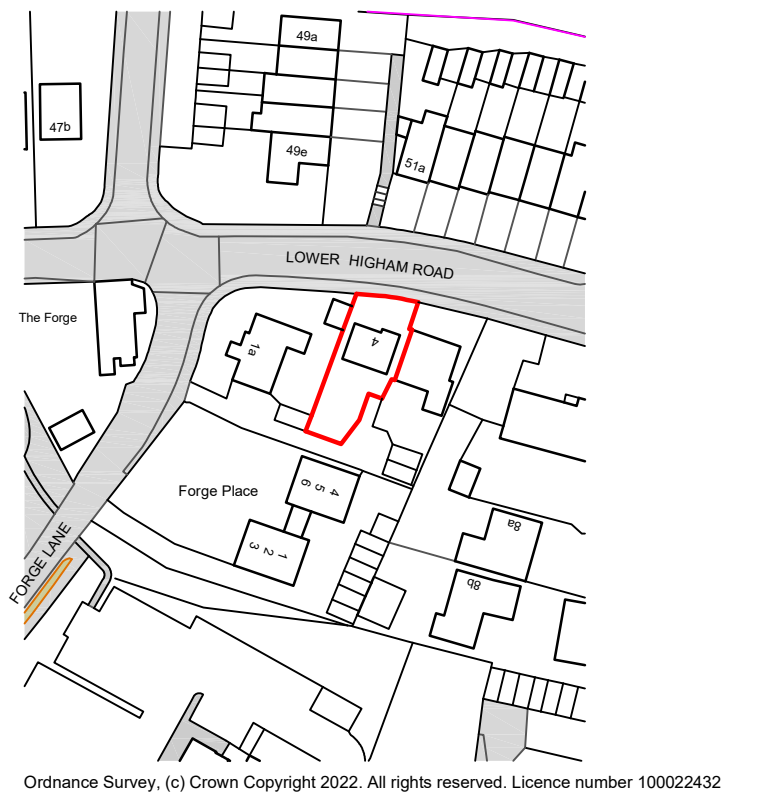
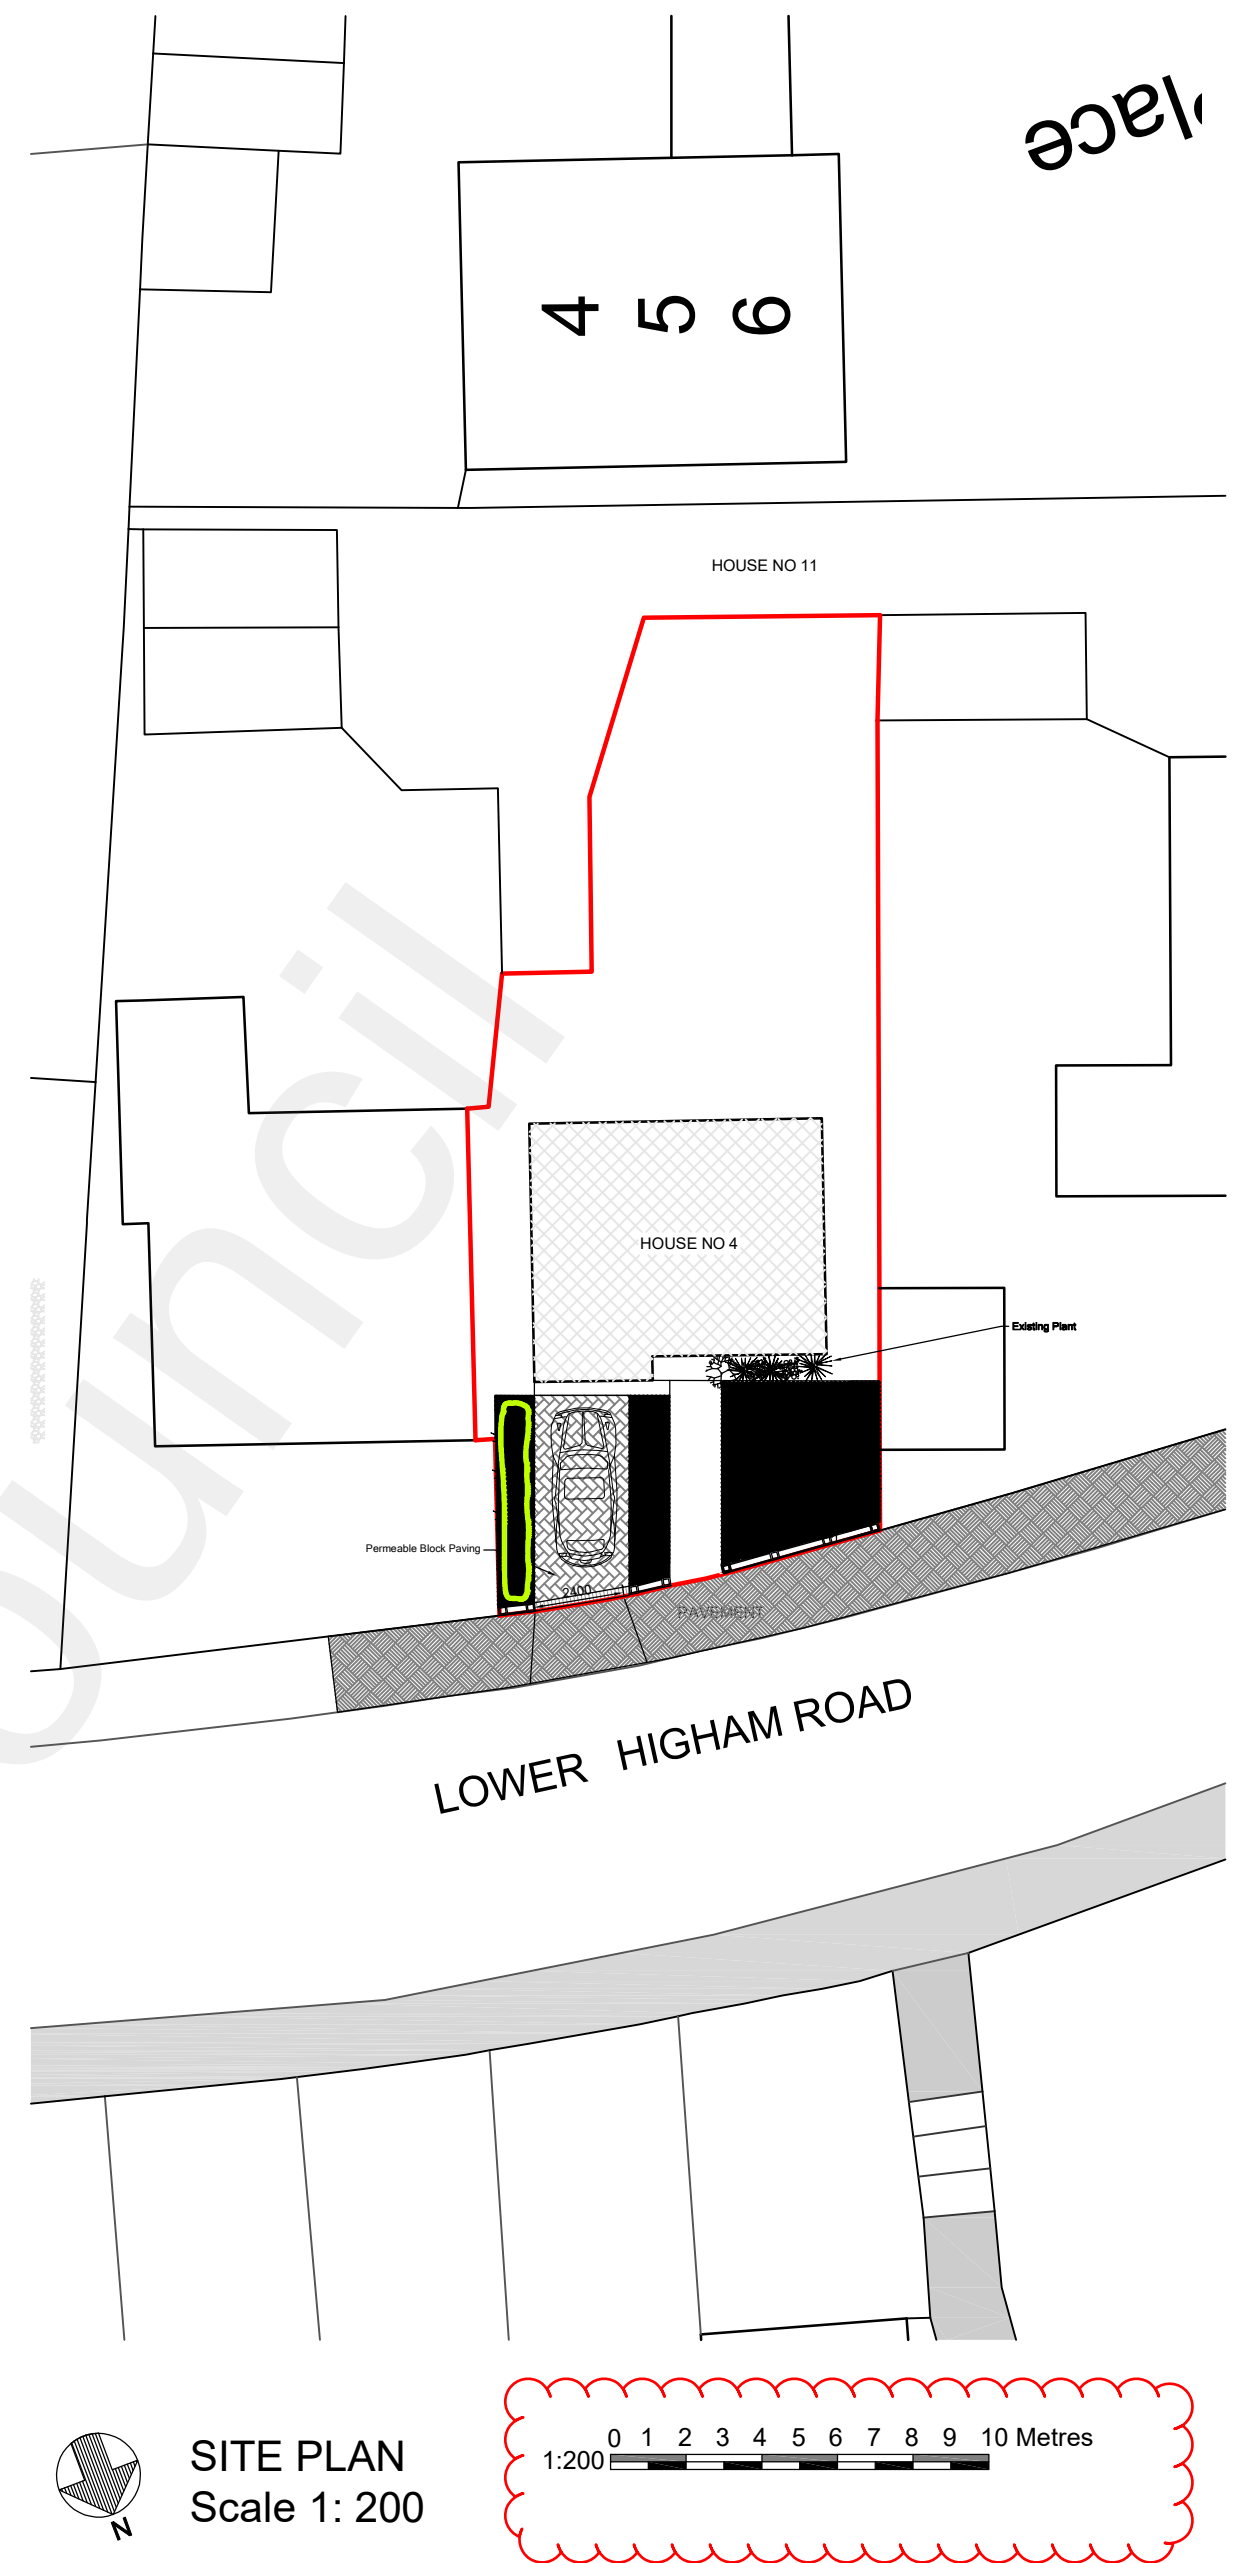
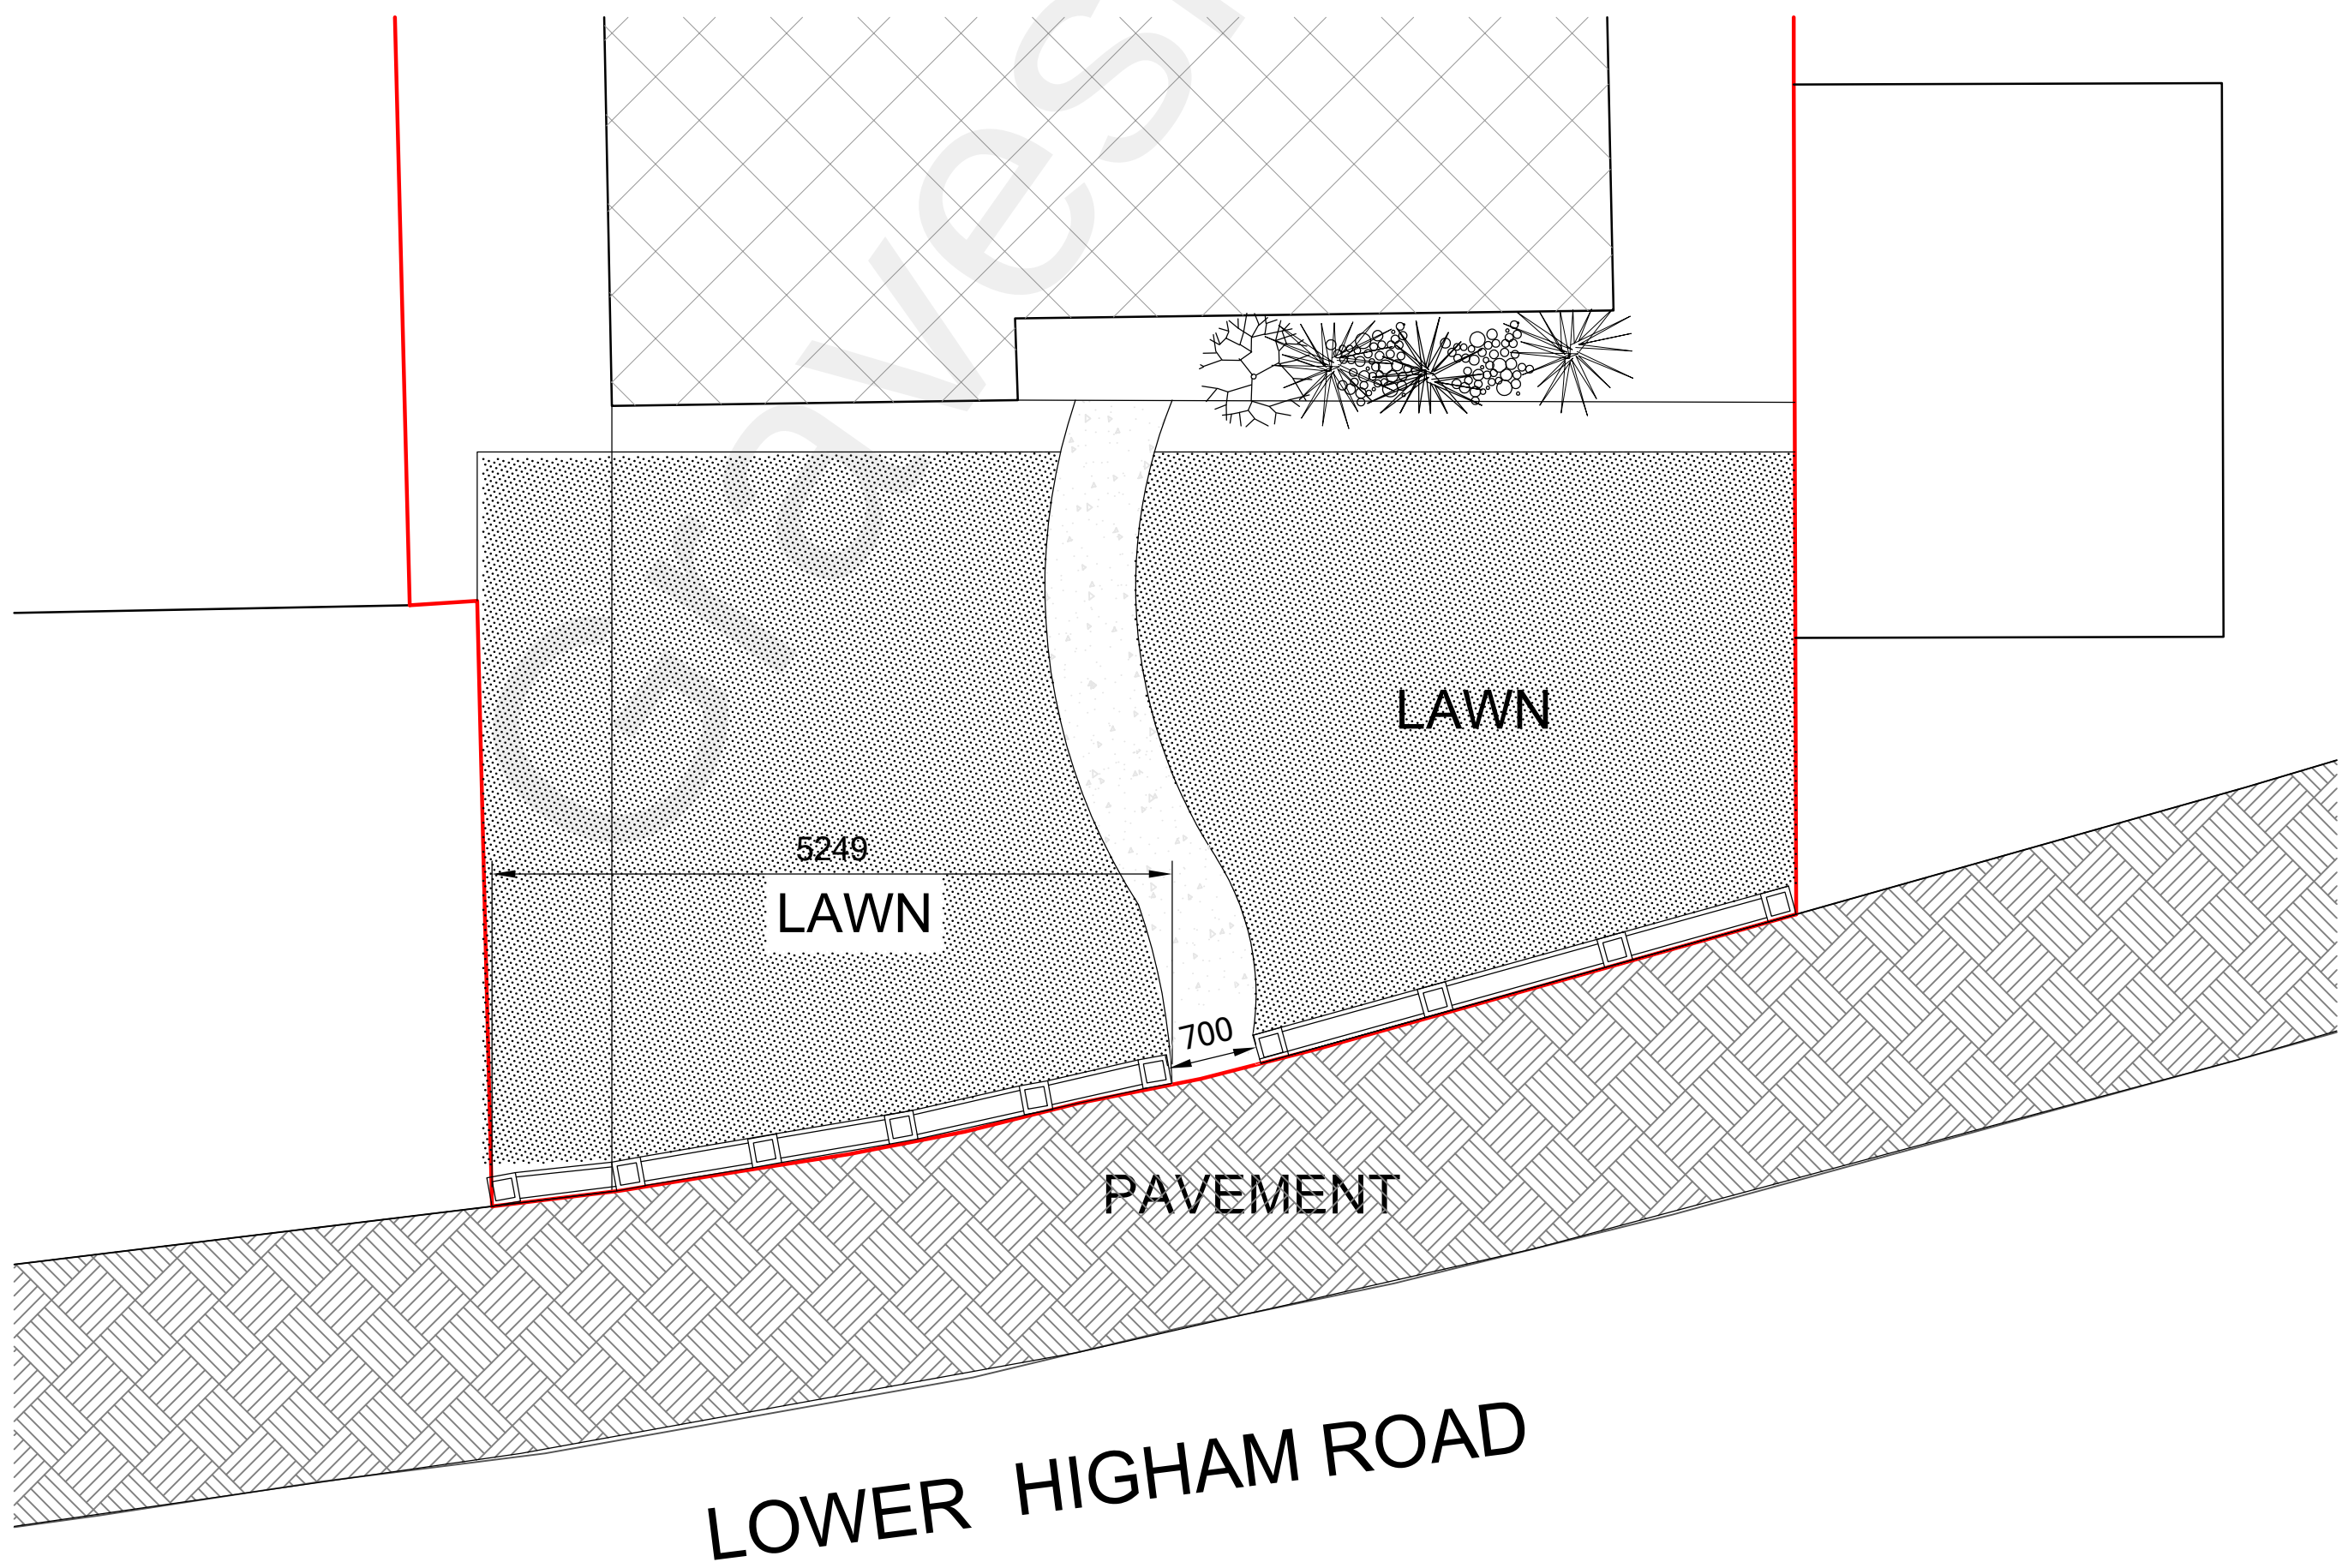


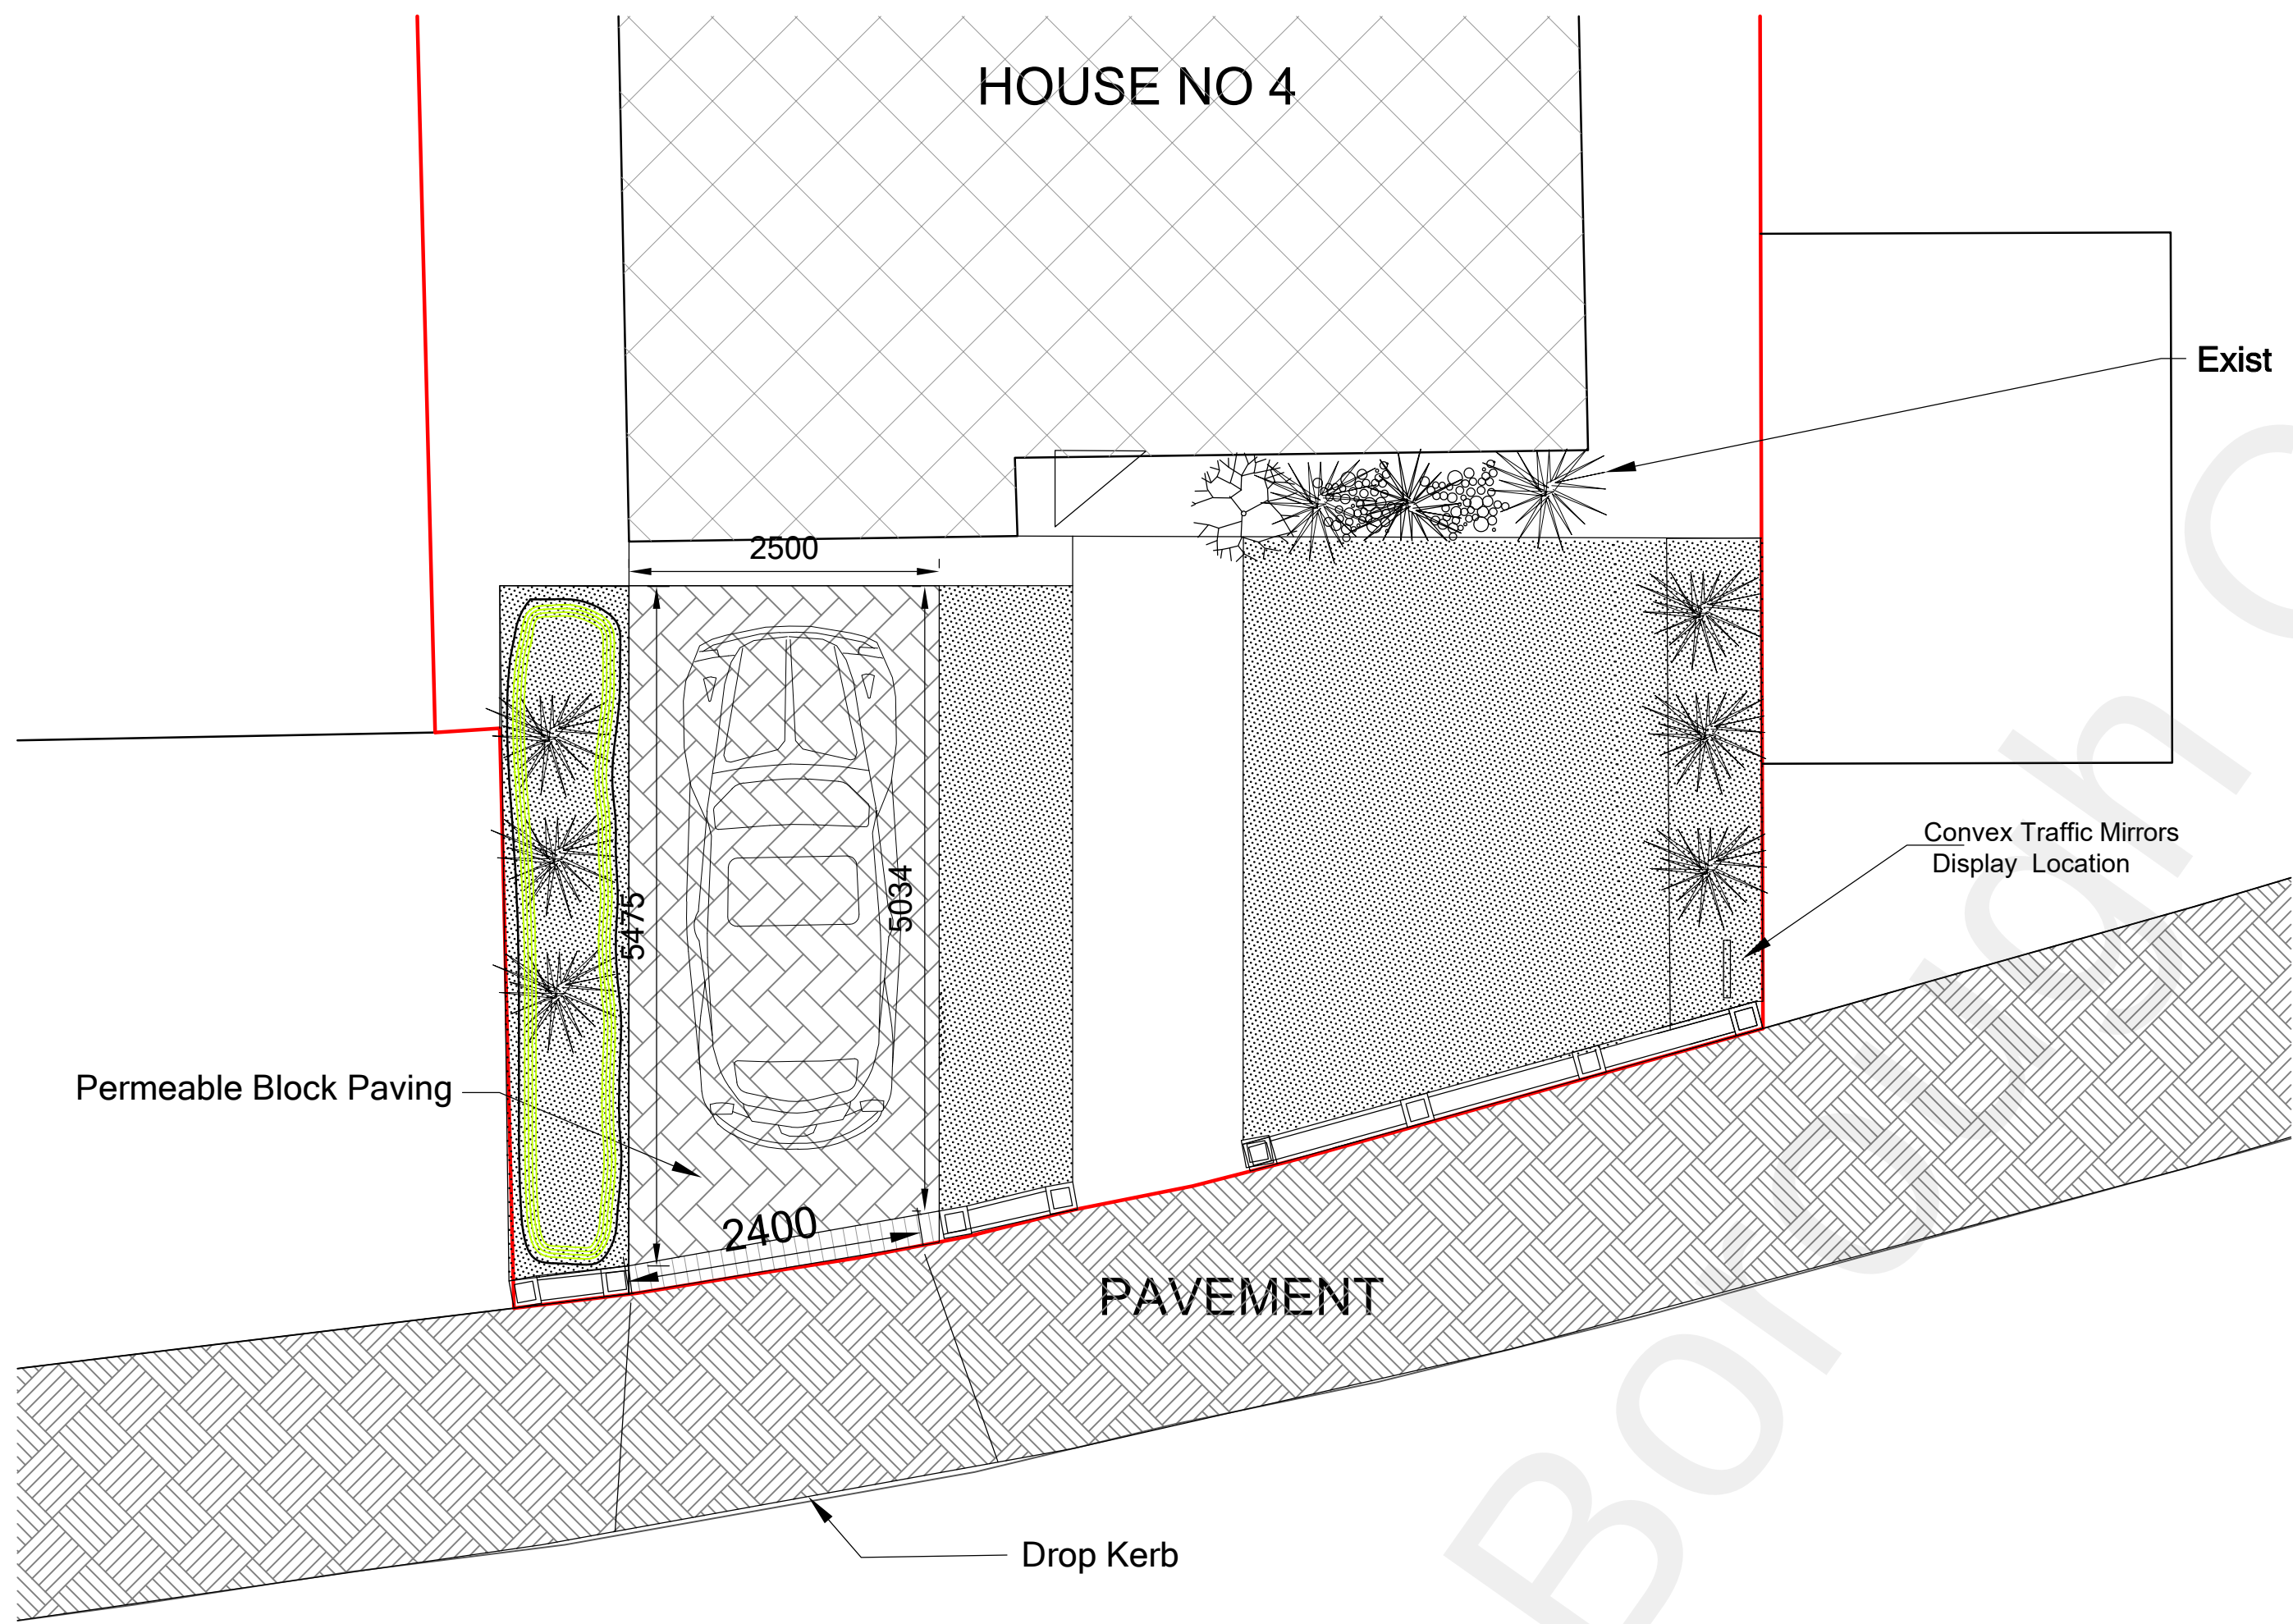

Client:
Mr Oladayo Ogunjobi

PROPOSED DRIVE WAY ALTREATION
AND CROSS OVER AT

4 LOWER HIGHAM ROAD
GRAVESENT, KENT
Kent, DA12 2NG

EXISTING & PROPOSED
PLANS & ELEVATIONS

CWD
DESIGN STUDIOS
253 Holburne Road
London, SE3 8HF
Mobile: 07572068113
Tel: 020 83551276
e-mail: casey_jo@yahoo.co.uk

131002 - 01

Date: 06/06/2022 Drawn: CWD Scale: 1:50 200 1250 244