


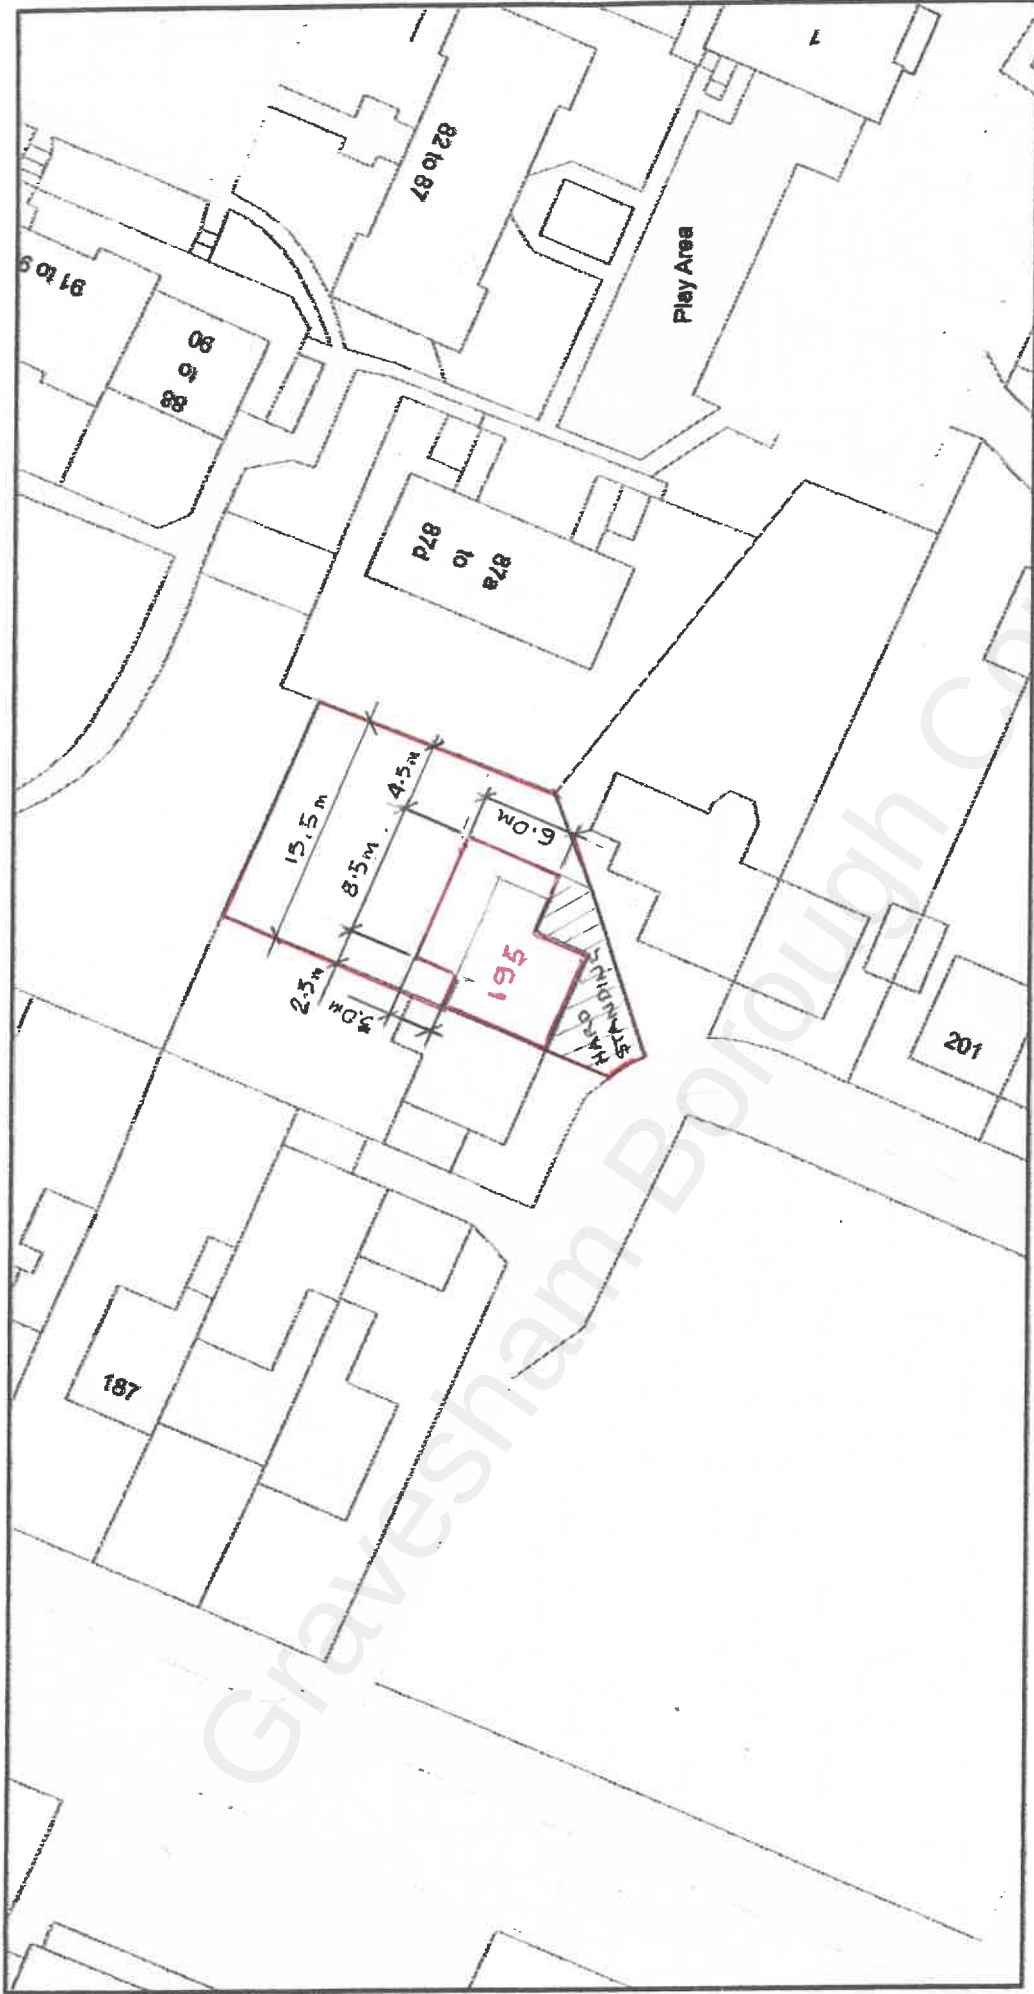

PROPOSED

Plan Produced for: Mr and Mrs Ijewere
Date Produced: 19 May 2022
Plan Reference Number: TQRQM22139130820455
Scale: 1:500 @ A4
© Crown copyright and database rights 2021 OS 100042768