
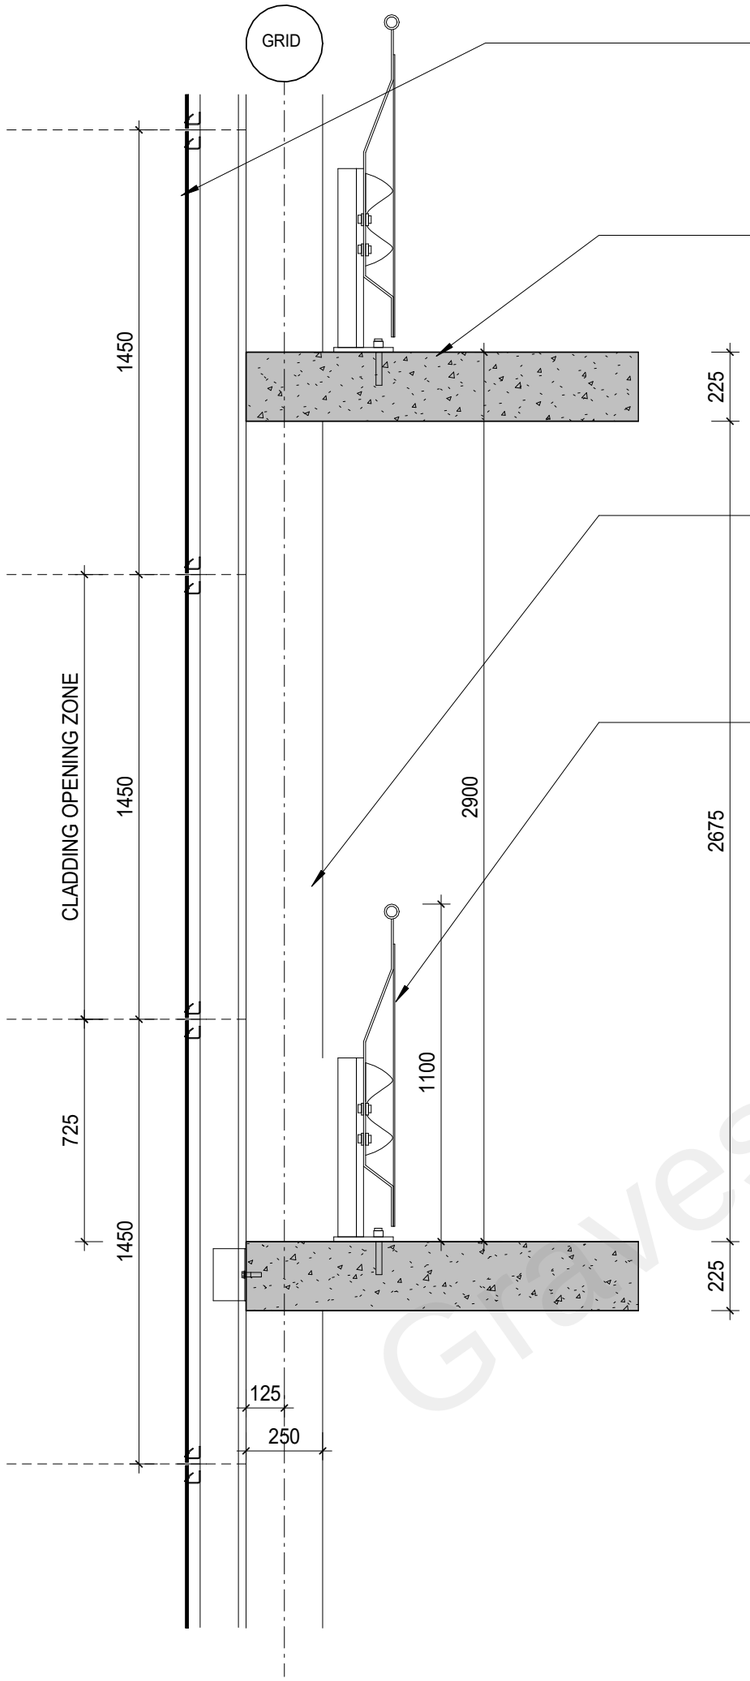


EXPANDED MESH CLADDING
MUSCA BY PROTEUS
POWDER COATED AKZO
NOBEL D2525 TO RESEMBLE
CORENSTEEL
JOINT SIZE 10MM

CONCRETE SLAB
TO STRUCTURAL
ENGINEER'S
SPECIFICATION

CONCRETE
COLUMN TO
STRUCTURAL
ENGINEER'S
SPECIFICATION

CRASH BARRIER
WITH BALUSTRADE
TO 1.1M
MESH PANEL TO
CAR PARK SIDE TO
PREVENT CLIMBING

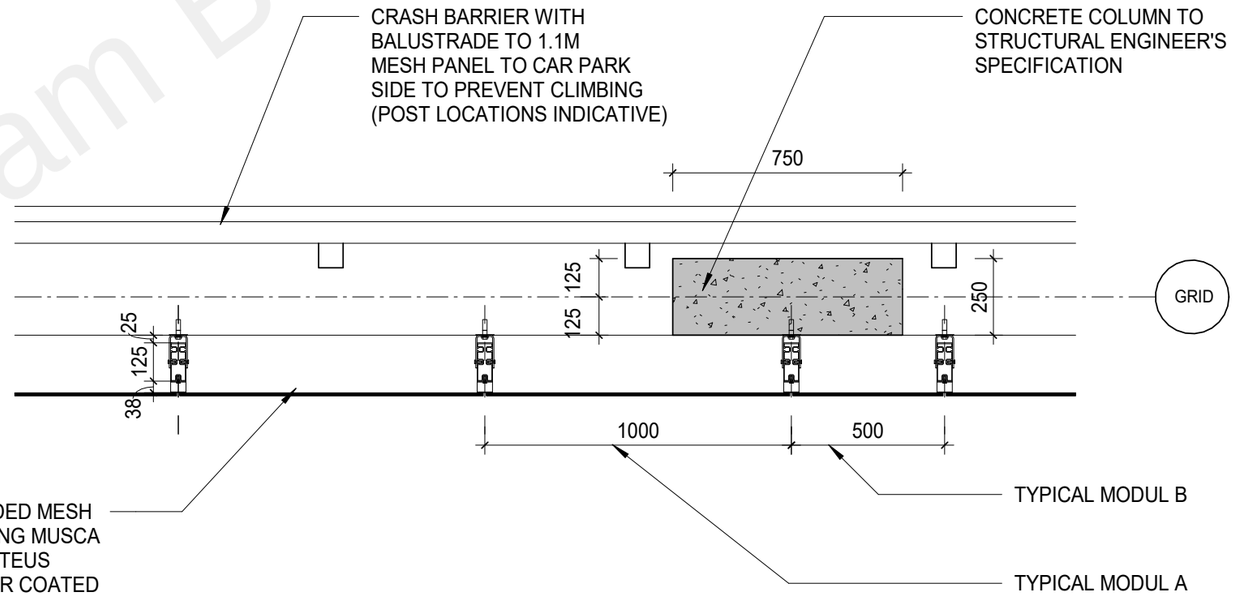

Gravesham Borough Council

Drawing Record

REV	DATE	COMMENTS	REV BY	ISS BY
C01	18/12/2020	CONSTRUCTION ISSUE	LP	BT
C02	23/08/2021	SCALE BAR ADDED	ZI	LDP

SIGNIFICANT HEALTH AND SAFETY RISKS
(UNUSUAL AND DIFFICULT TO MANAGE ONLY)

It is assumed that all works will be carried out by a competent contractor working, where appropriate, to an approved method statement.
In addition to the hazards/risks normally associated with the types of work detailed on this drawing, note the following:

DO NOT SCALE OFF THIS DRAWING UNLESS USING THE SCALE BAR
This scheme is subject to town planning and all other necessary consents.

Dimensions, area and levels where given are only approximate and subject to site survey. All dimensions are to be checked on site. Any discrepancies or variations are to be reported to the architect before work commences. Figured dimensions only are to be taken from this drawing.

This drawing is to be read in conjunction with all relevant consultants and / or specialists drawings / documents and any discrepancies or variations are to be reported to the architect before the affected work commences.

Magnetic media does not constitute contract documentation and updates of this data will occur. These files are current as of the date of issue. Your use of the content of these files is at your own risk. Reference should always be made to the hard copy which is superior to the digital format. Any document produced by yourselves which contains part or all of this data remains your responsibility and attributed to yourselves. Whilst Leslie Jones make every effort to ensure that it is scanned for viruses, we cannot guarantee that it does not contain any.

STAGE 4 / 5 ISSUE

Client
REEF ESTATES LTD

Consultants
HENRY, G&T, EDC, MANHIRE, WATERMAN, HED, 1ST LINE DEFENCE, BB7

leslie jones architecture
Suite 3.02, Grand Union Studios, 332 Ladbroke Grove, London W10 5AD
Telephone 020 7255 1150
Facsimile 020 7255 6700
E-mail admin@leslie-jones.co.uk

Job Title
THE CHARTER
RIBA STAGE 4/5

Project Number
3732

Drawing Title
FACADE FIXING DETAILS

1 : 20 @A3 12/17/20 AK LDP

project	originator	volume	level	type	role	number
3732 -	LJA -	E04 -	XX -	DR -	A -	21951

suitability: code A5 description: CONTRACTUAL ISSUE
revision: code C02 description: SCALE BAR ADDED

0 1m
0.2 0.4 0.6 0.8

C:\Users\lihari\Documents\3732-LJA-XX-XX-M3-A-0003-E04_STAGE 4_zeynel.lihari@leslie-jones.co.uk.rvt

23/08/2021 16:04:34