



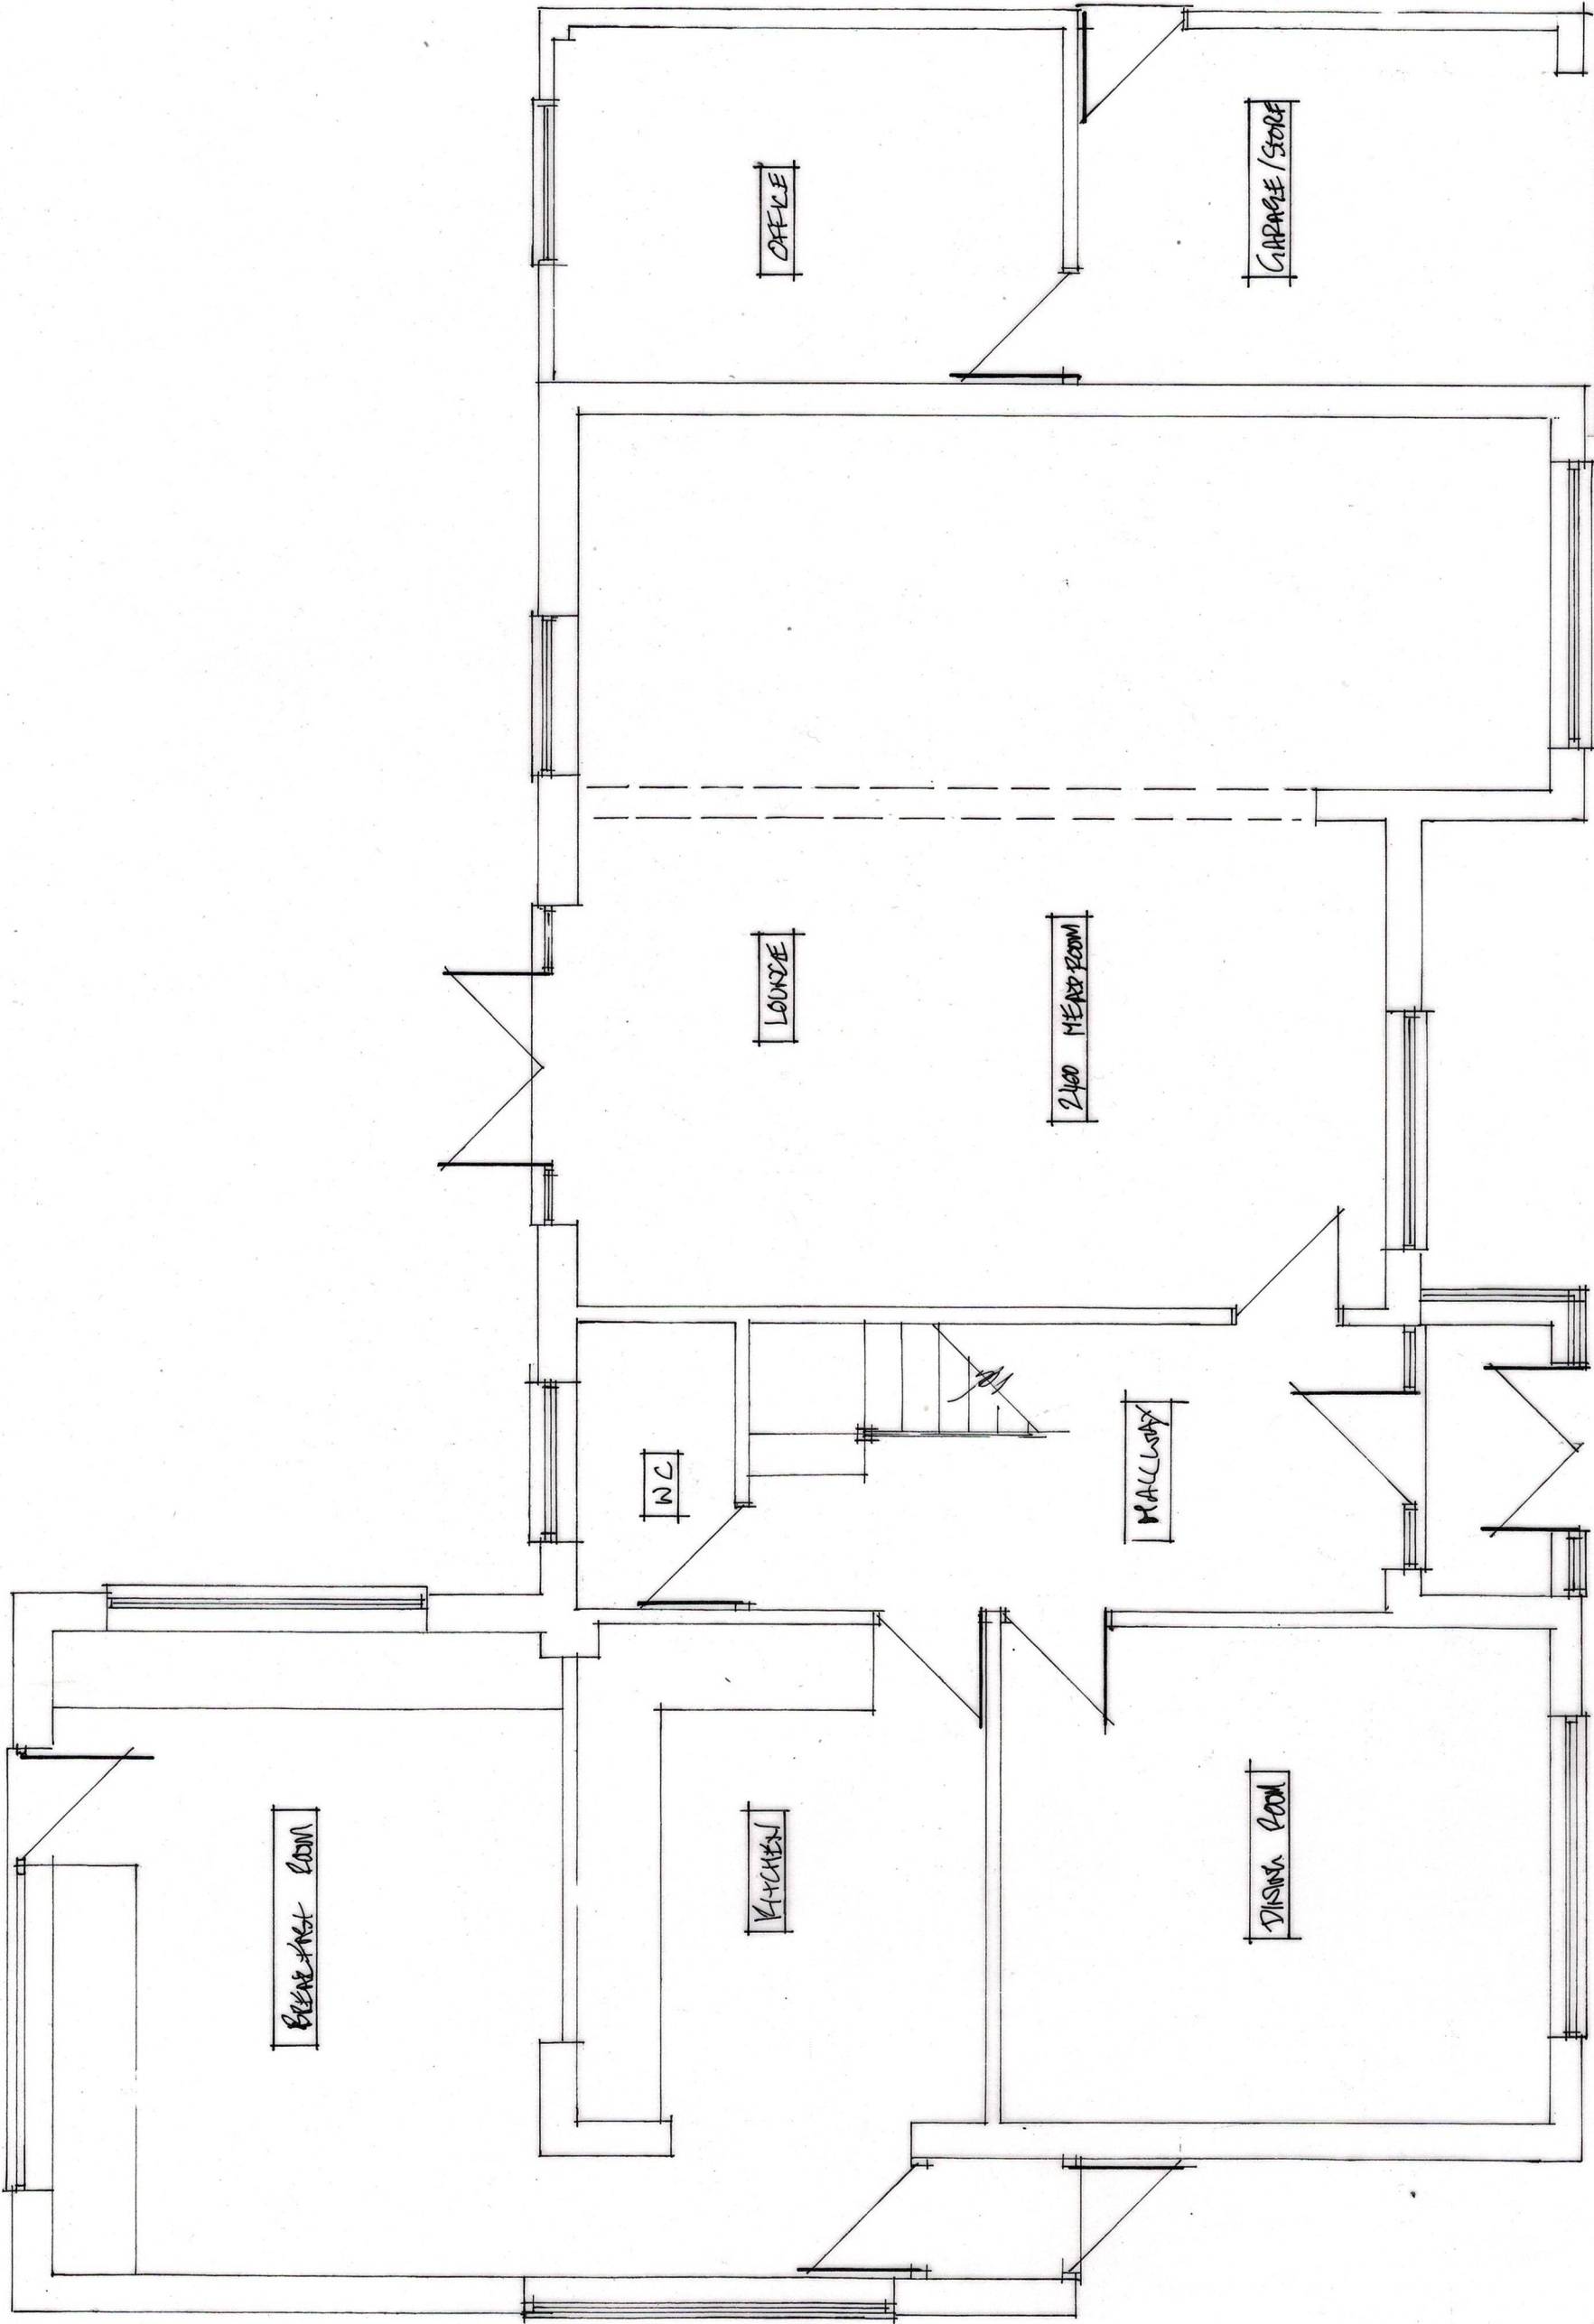

EXISTING GRAND FLOOR PLAN

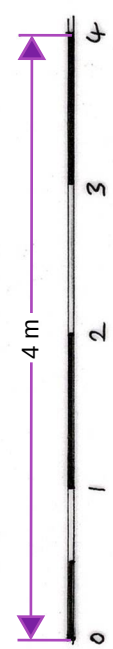

SCALE BAR 1:50

SINGLE STOREY REAR EXTENSION, TWO STOREY SIDE EXTENSION		Mrs A. Ward 8 THE BEECHES CORNHAM WENT DASH 987	
DATE 1st April '24	SCALE 1/50	DRUG NO 24/02/03	01A