


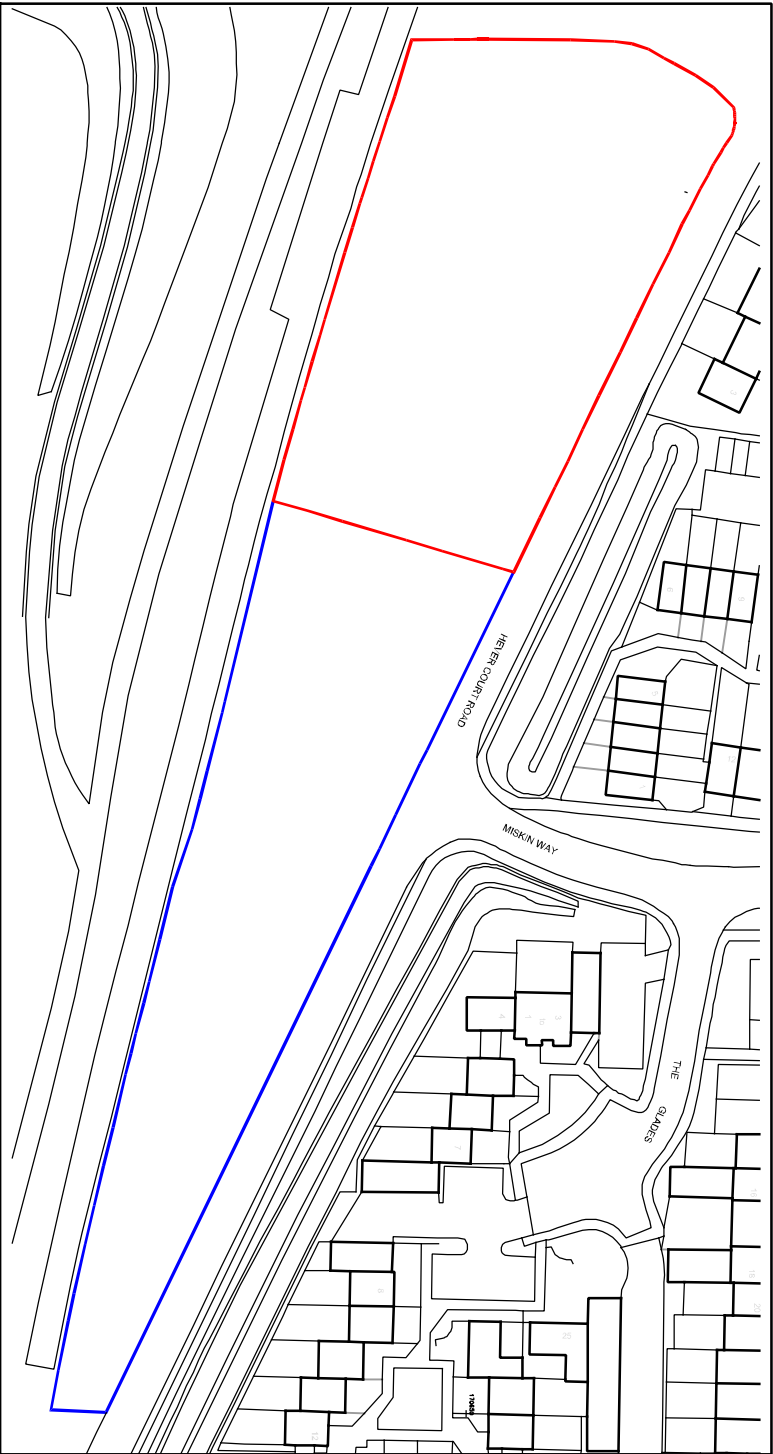

location plan hotel 1:1250

