




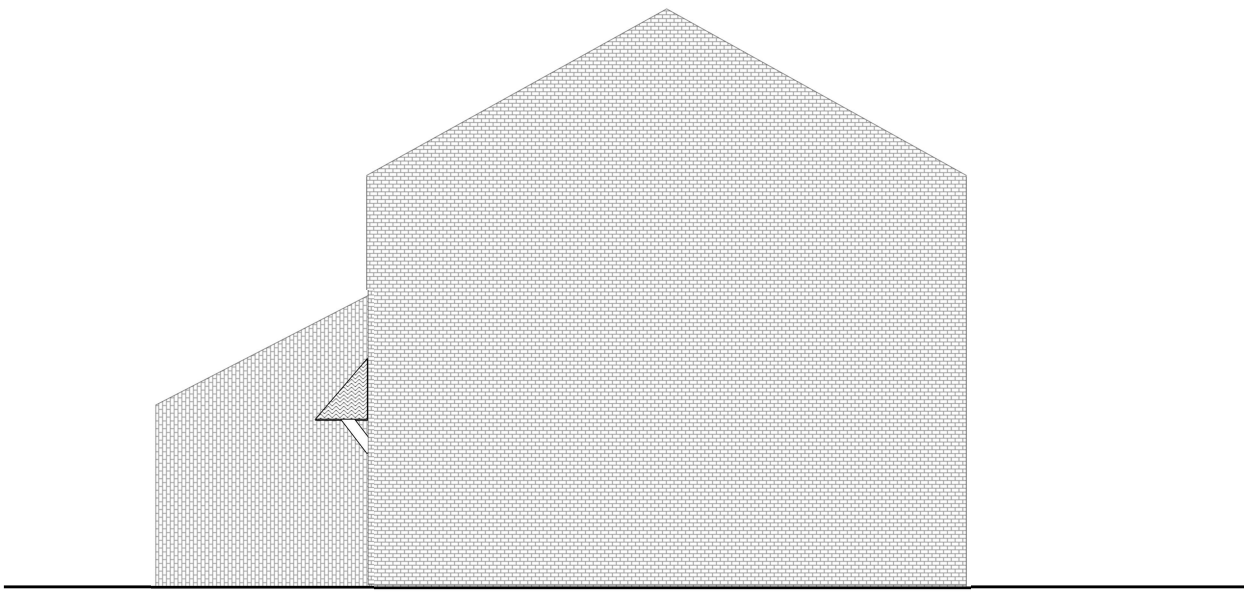


Existing side elevation A

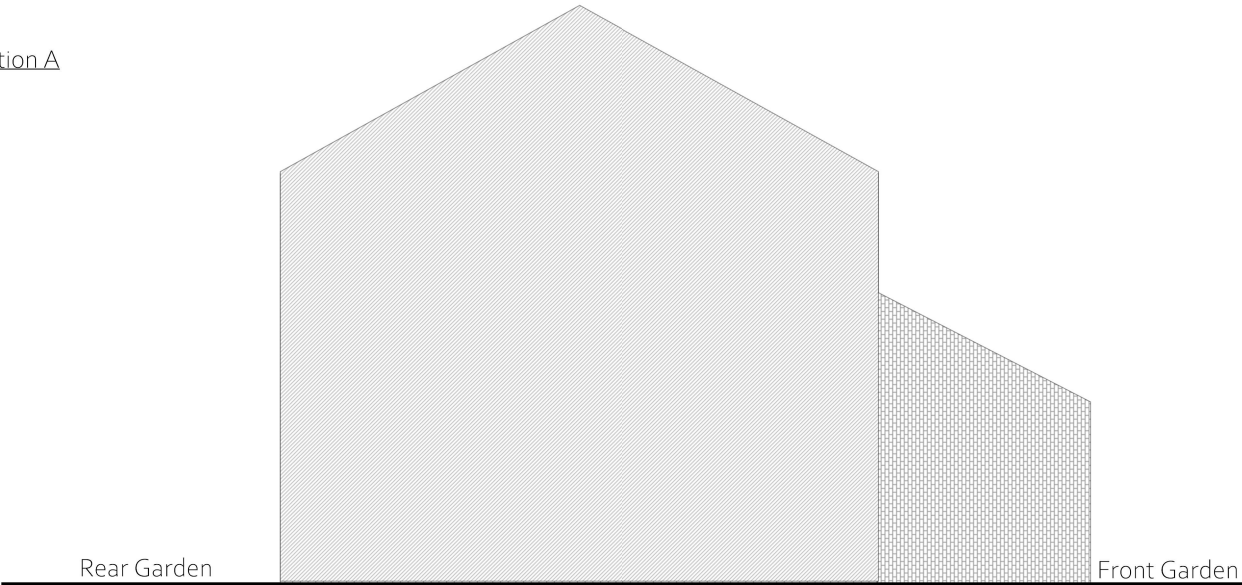


Existing side elevation B

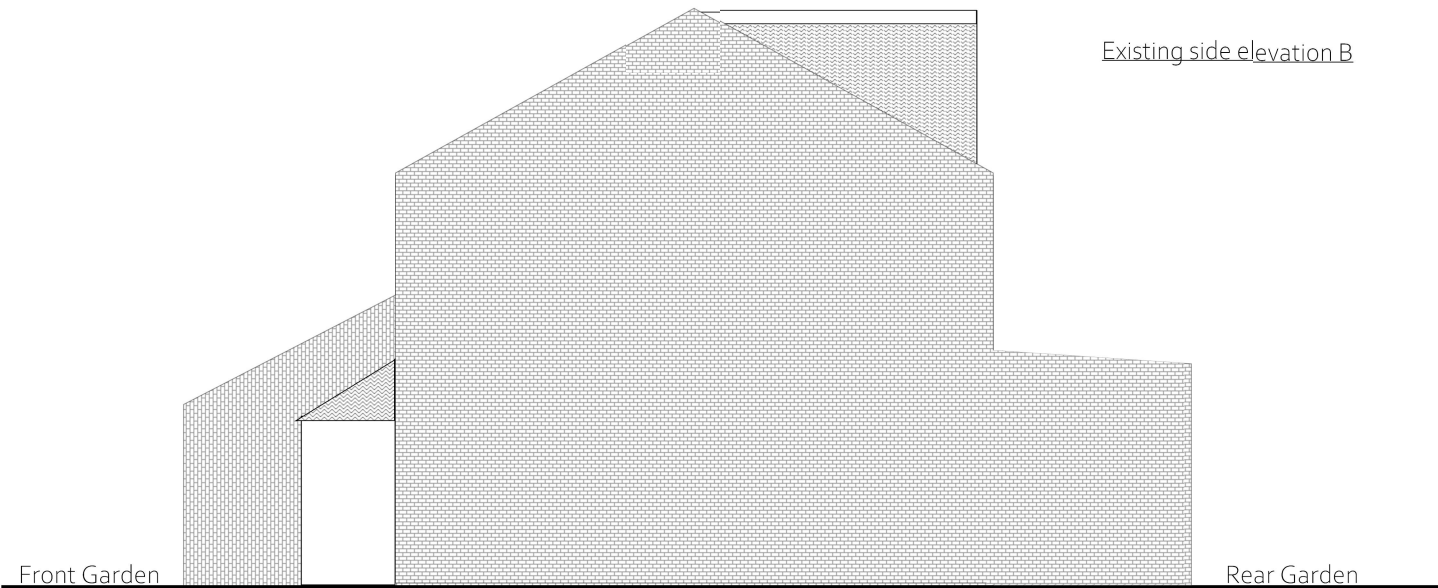

Proposed side elevation A

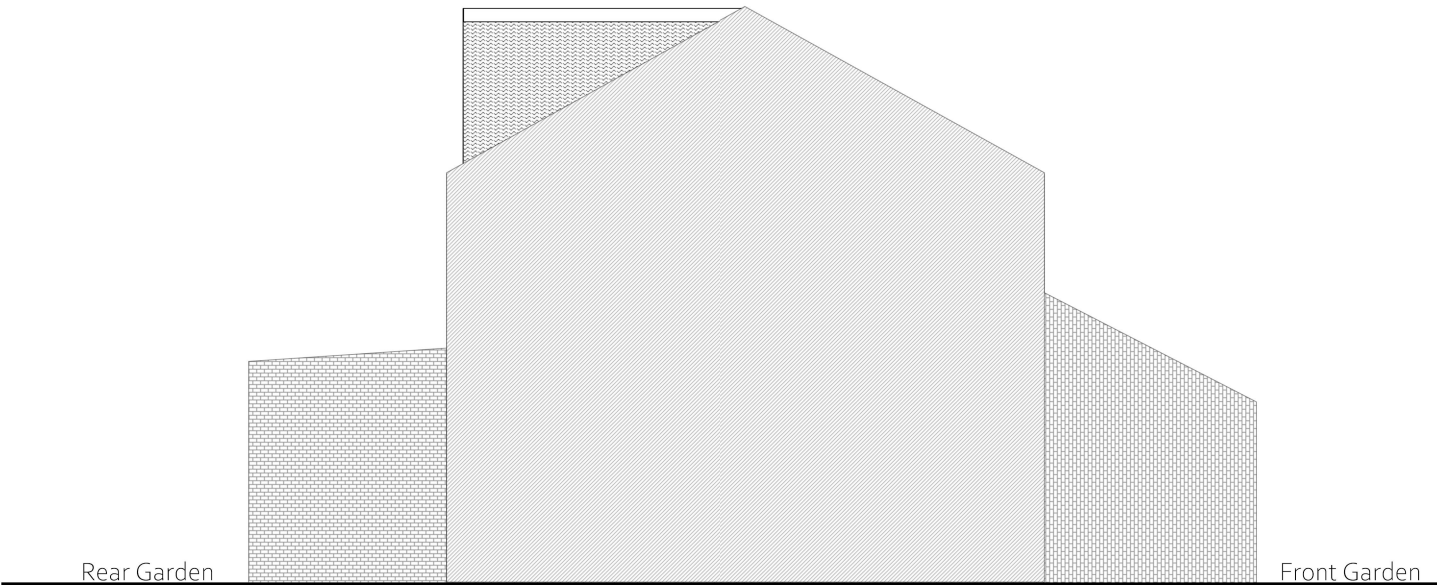

Proposed side elevation B

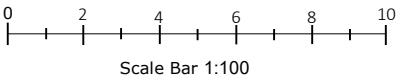

Title: 60 Armoury Drive Gravesend DA12 1NB	
Agent: Haider karim	
Date: 22/3/2023	Sheet: HK/13
Scale: 1:100 @ A3	Copy right image of Abdul Karim & Sons LTD