
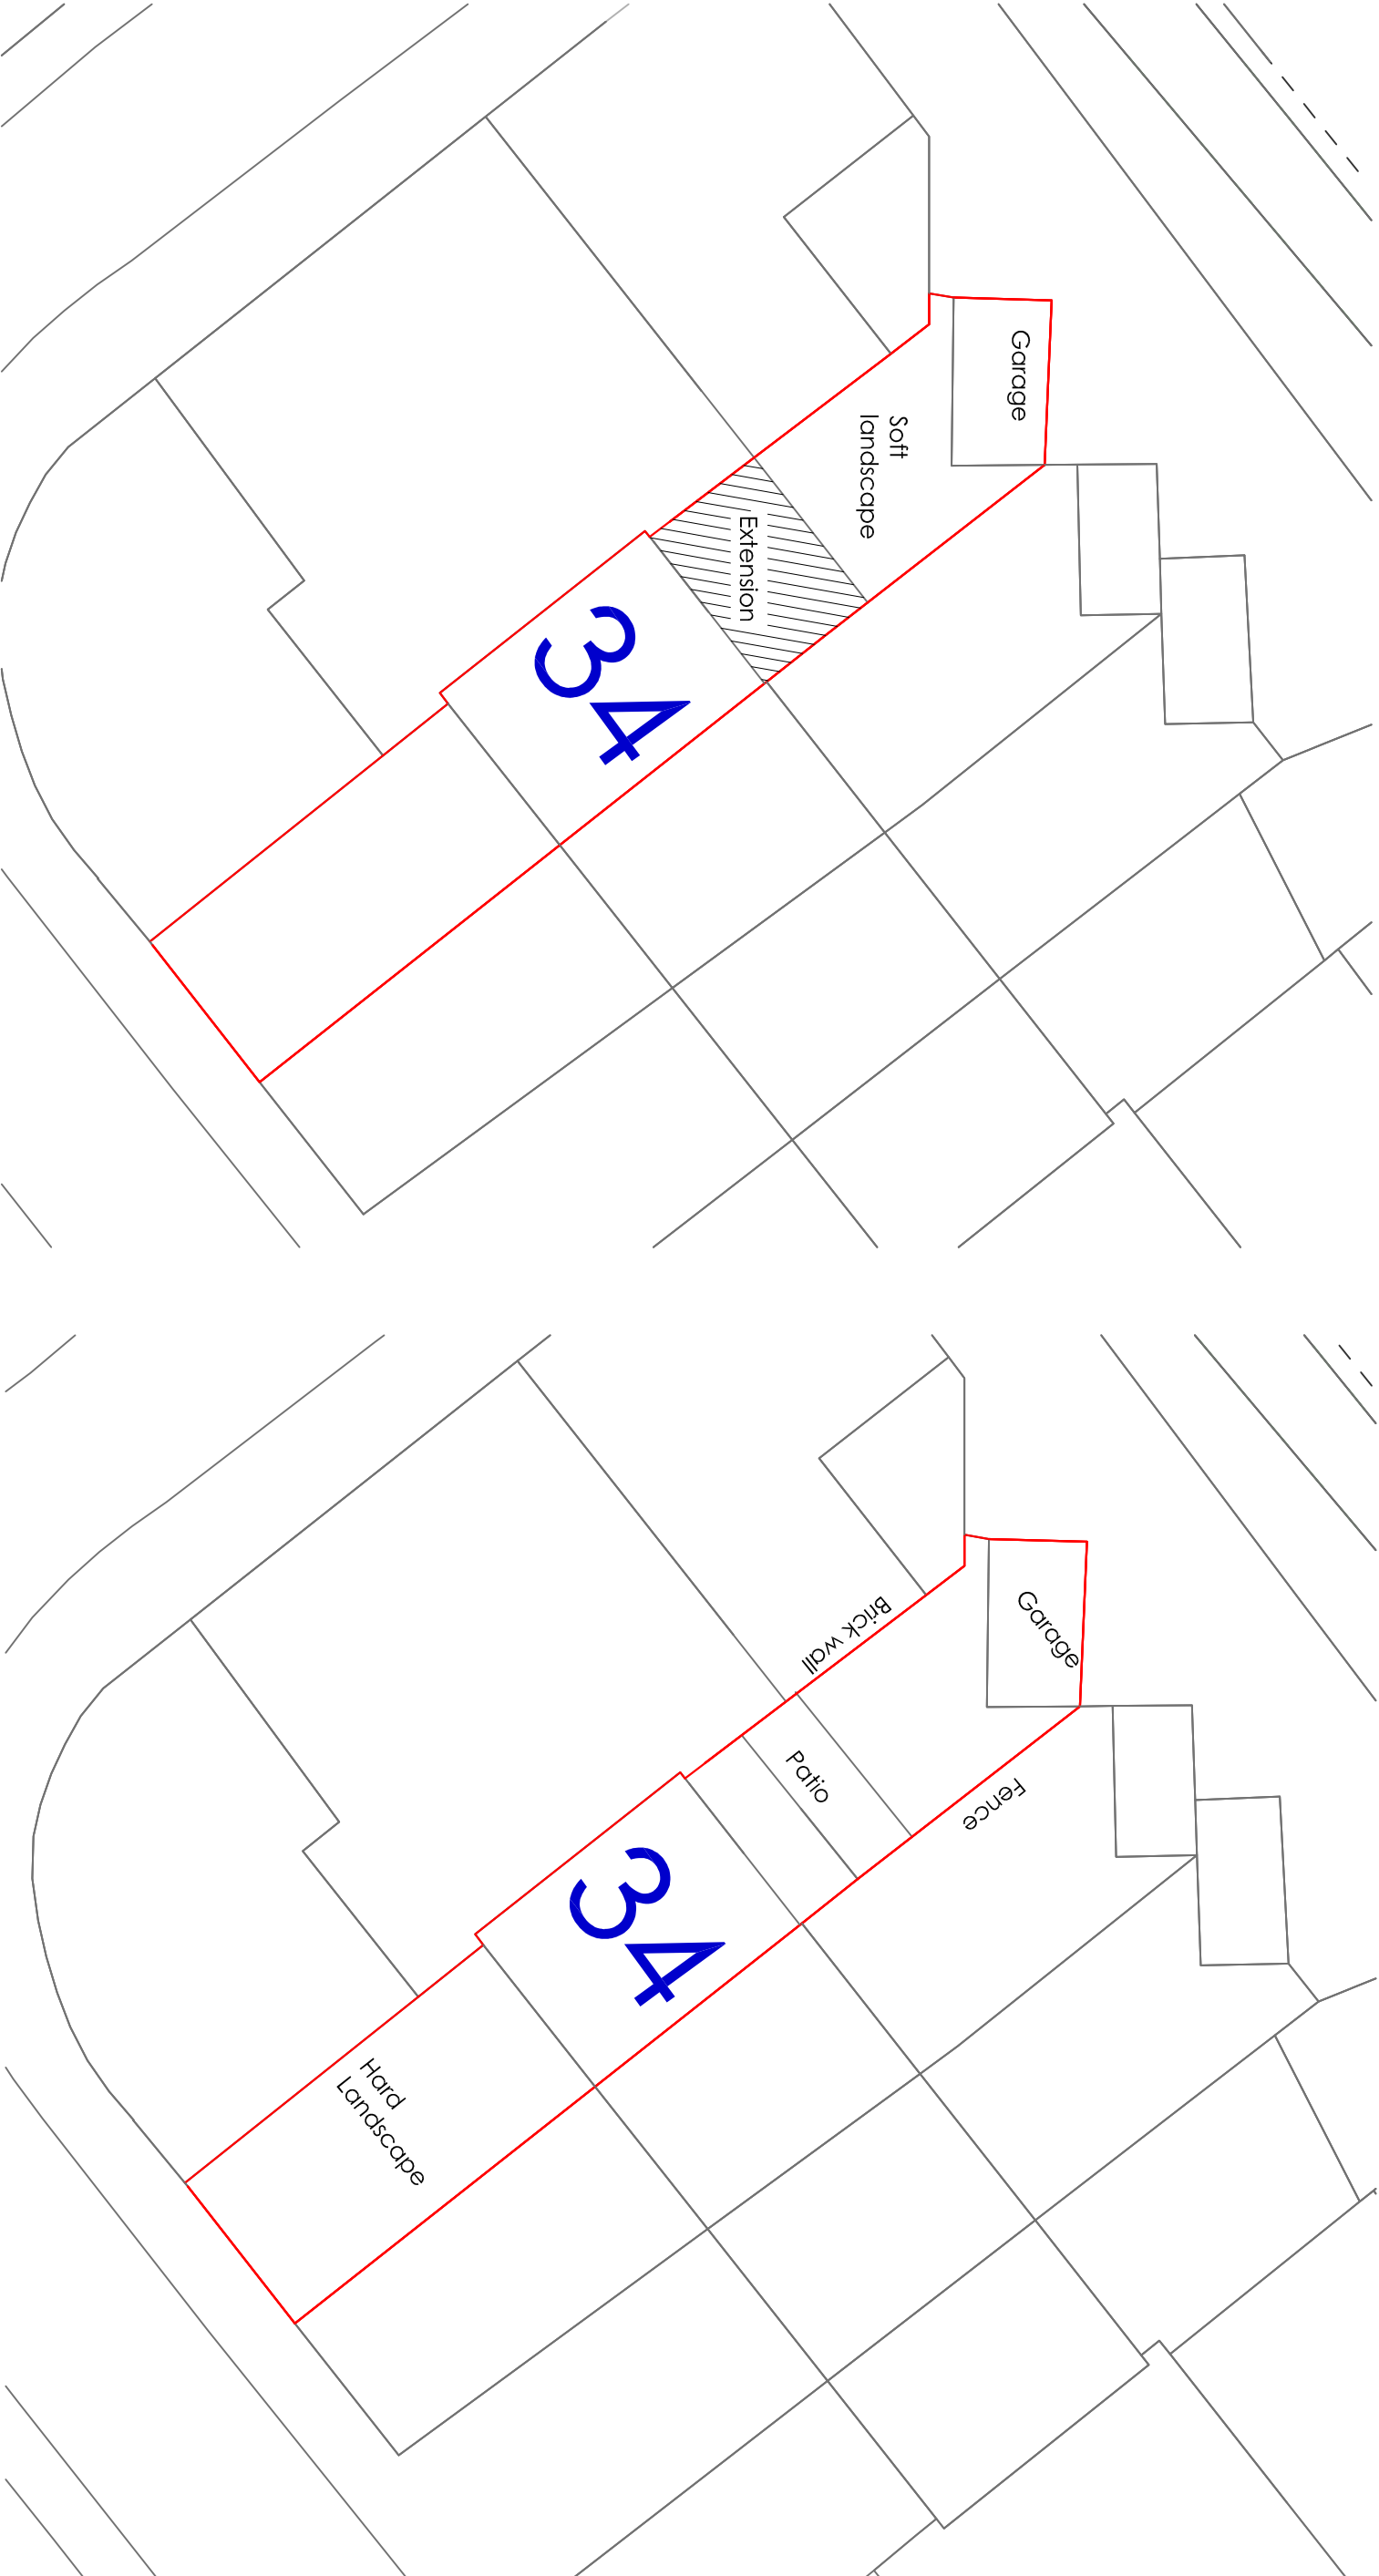


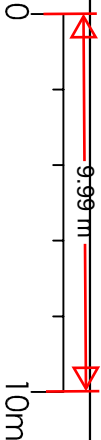

Proposed Block Plan

Existing Block Plan

Project 34 Beaumont Drive Northfleet Kent Erection of single storey rear extension Drawing Title				H S Channa PICAROONS MAIDSTONE ROAD PLATT KENT TN15 8LB Tel / Fax: 01732 605759 E-mail: hbchanna@tiscali.co.uk		
Existing and proposed Block Plans		Drawn	Date	Scale	Drawing No.	
		HC	May 26	1:200	34BD/A3/O3	