





Location Plan
Scale 1:1250

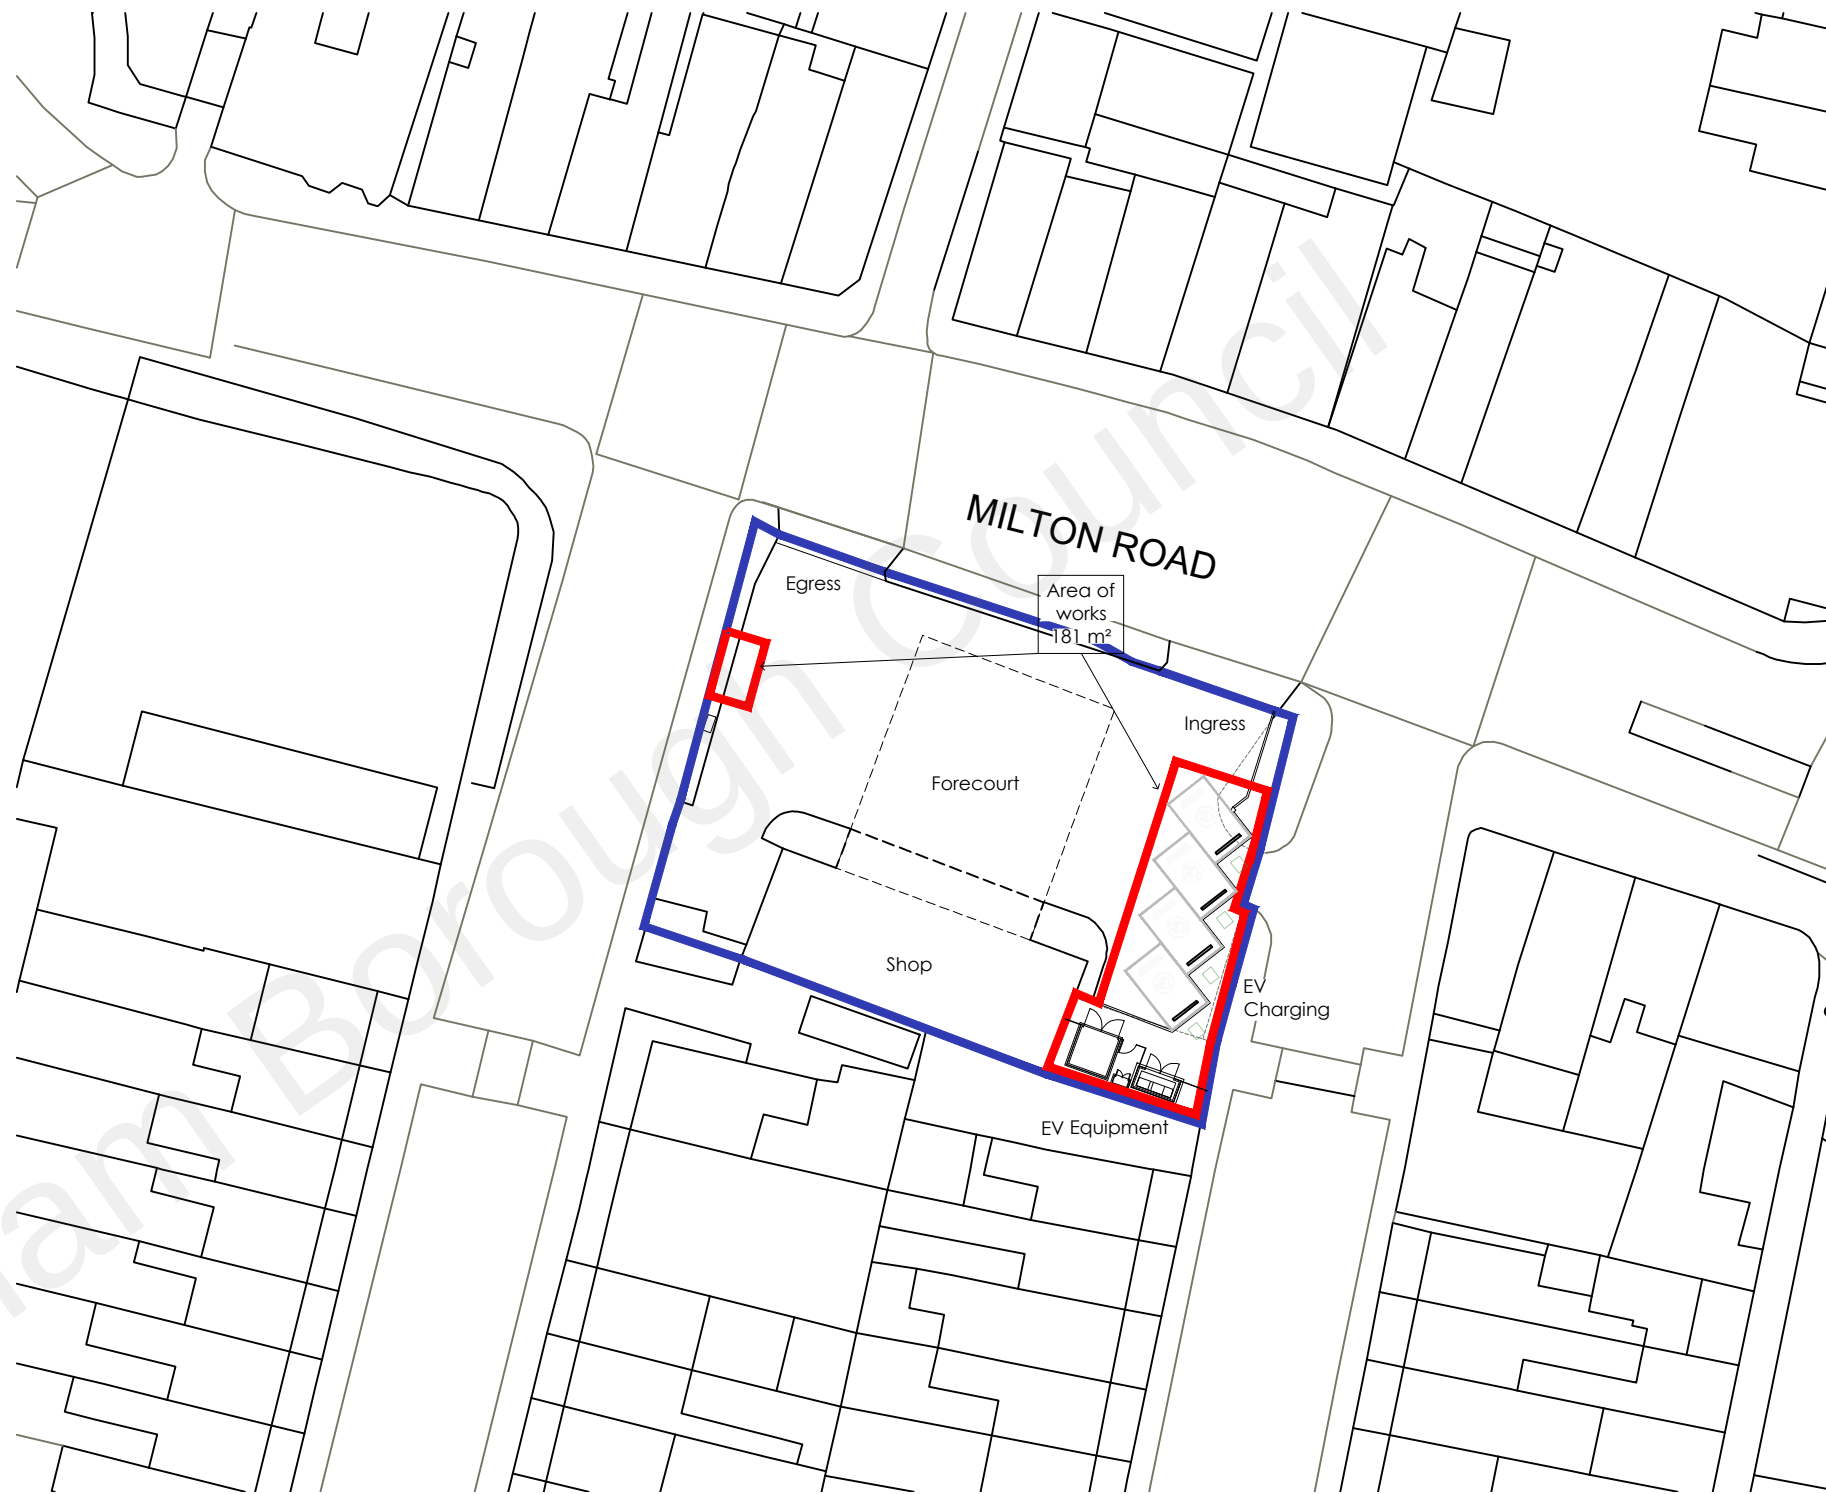

Block Plan
Scale 1:500

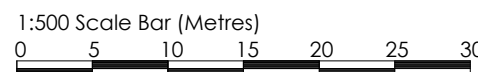

Crown copyright and database rights 2022 OS 100038864



Schedule of Areas (m²)	
Existing Site Area	1058
Area of Works	169

PLANNING

rev	date	by	description
03/01/22	AF		Drawing created
CLIENT			
mfg Gladstone Place 36-38 Upper Marlborough Road St Albans, AL1 3UU			
PROJECT LOCATION			
ClockTower 133-139 Milton Road Gravesend, Kent, DA12 2RQ			
DRAWING			
Site Location and Block Plan			
Wyeth Projects Services The Cart Shed, Amberley Court, Amberley Lane, Millford, Surrey, GU8 5EB, United Kingdom Tel: +44 (0)1483 424704 Email: enquires@wyethprojects.com © This drawing is the copyright of WYETH PROJECTS SERVICES LTD.			
Date: Jan 2023	Drawn By: AF	A3 original print size	
Scale: 1:1250 & 1:500	Dwg No: WPS-MFG-580-P-01	Rev: ~	