

NOTE:  
Representative drawing -  
exact construction may have  
site specific variations.




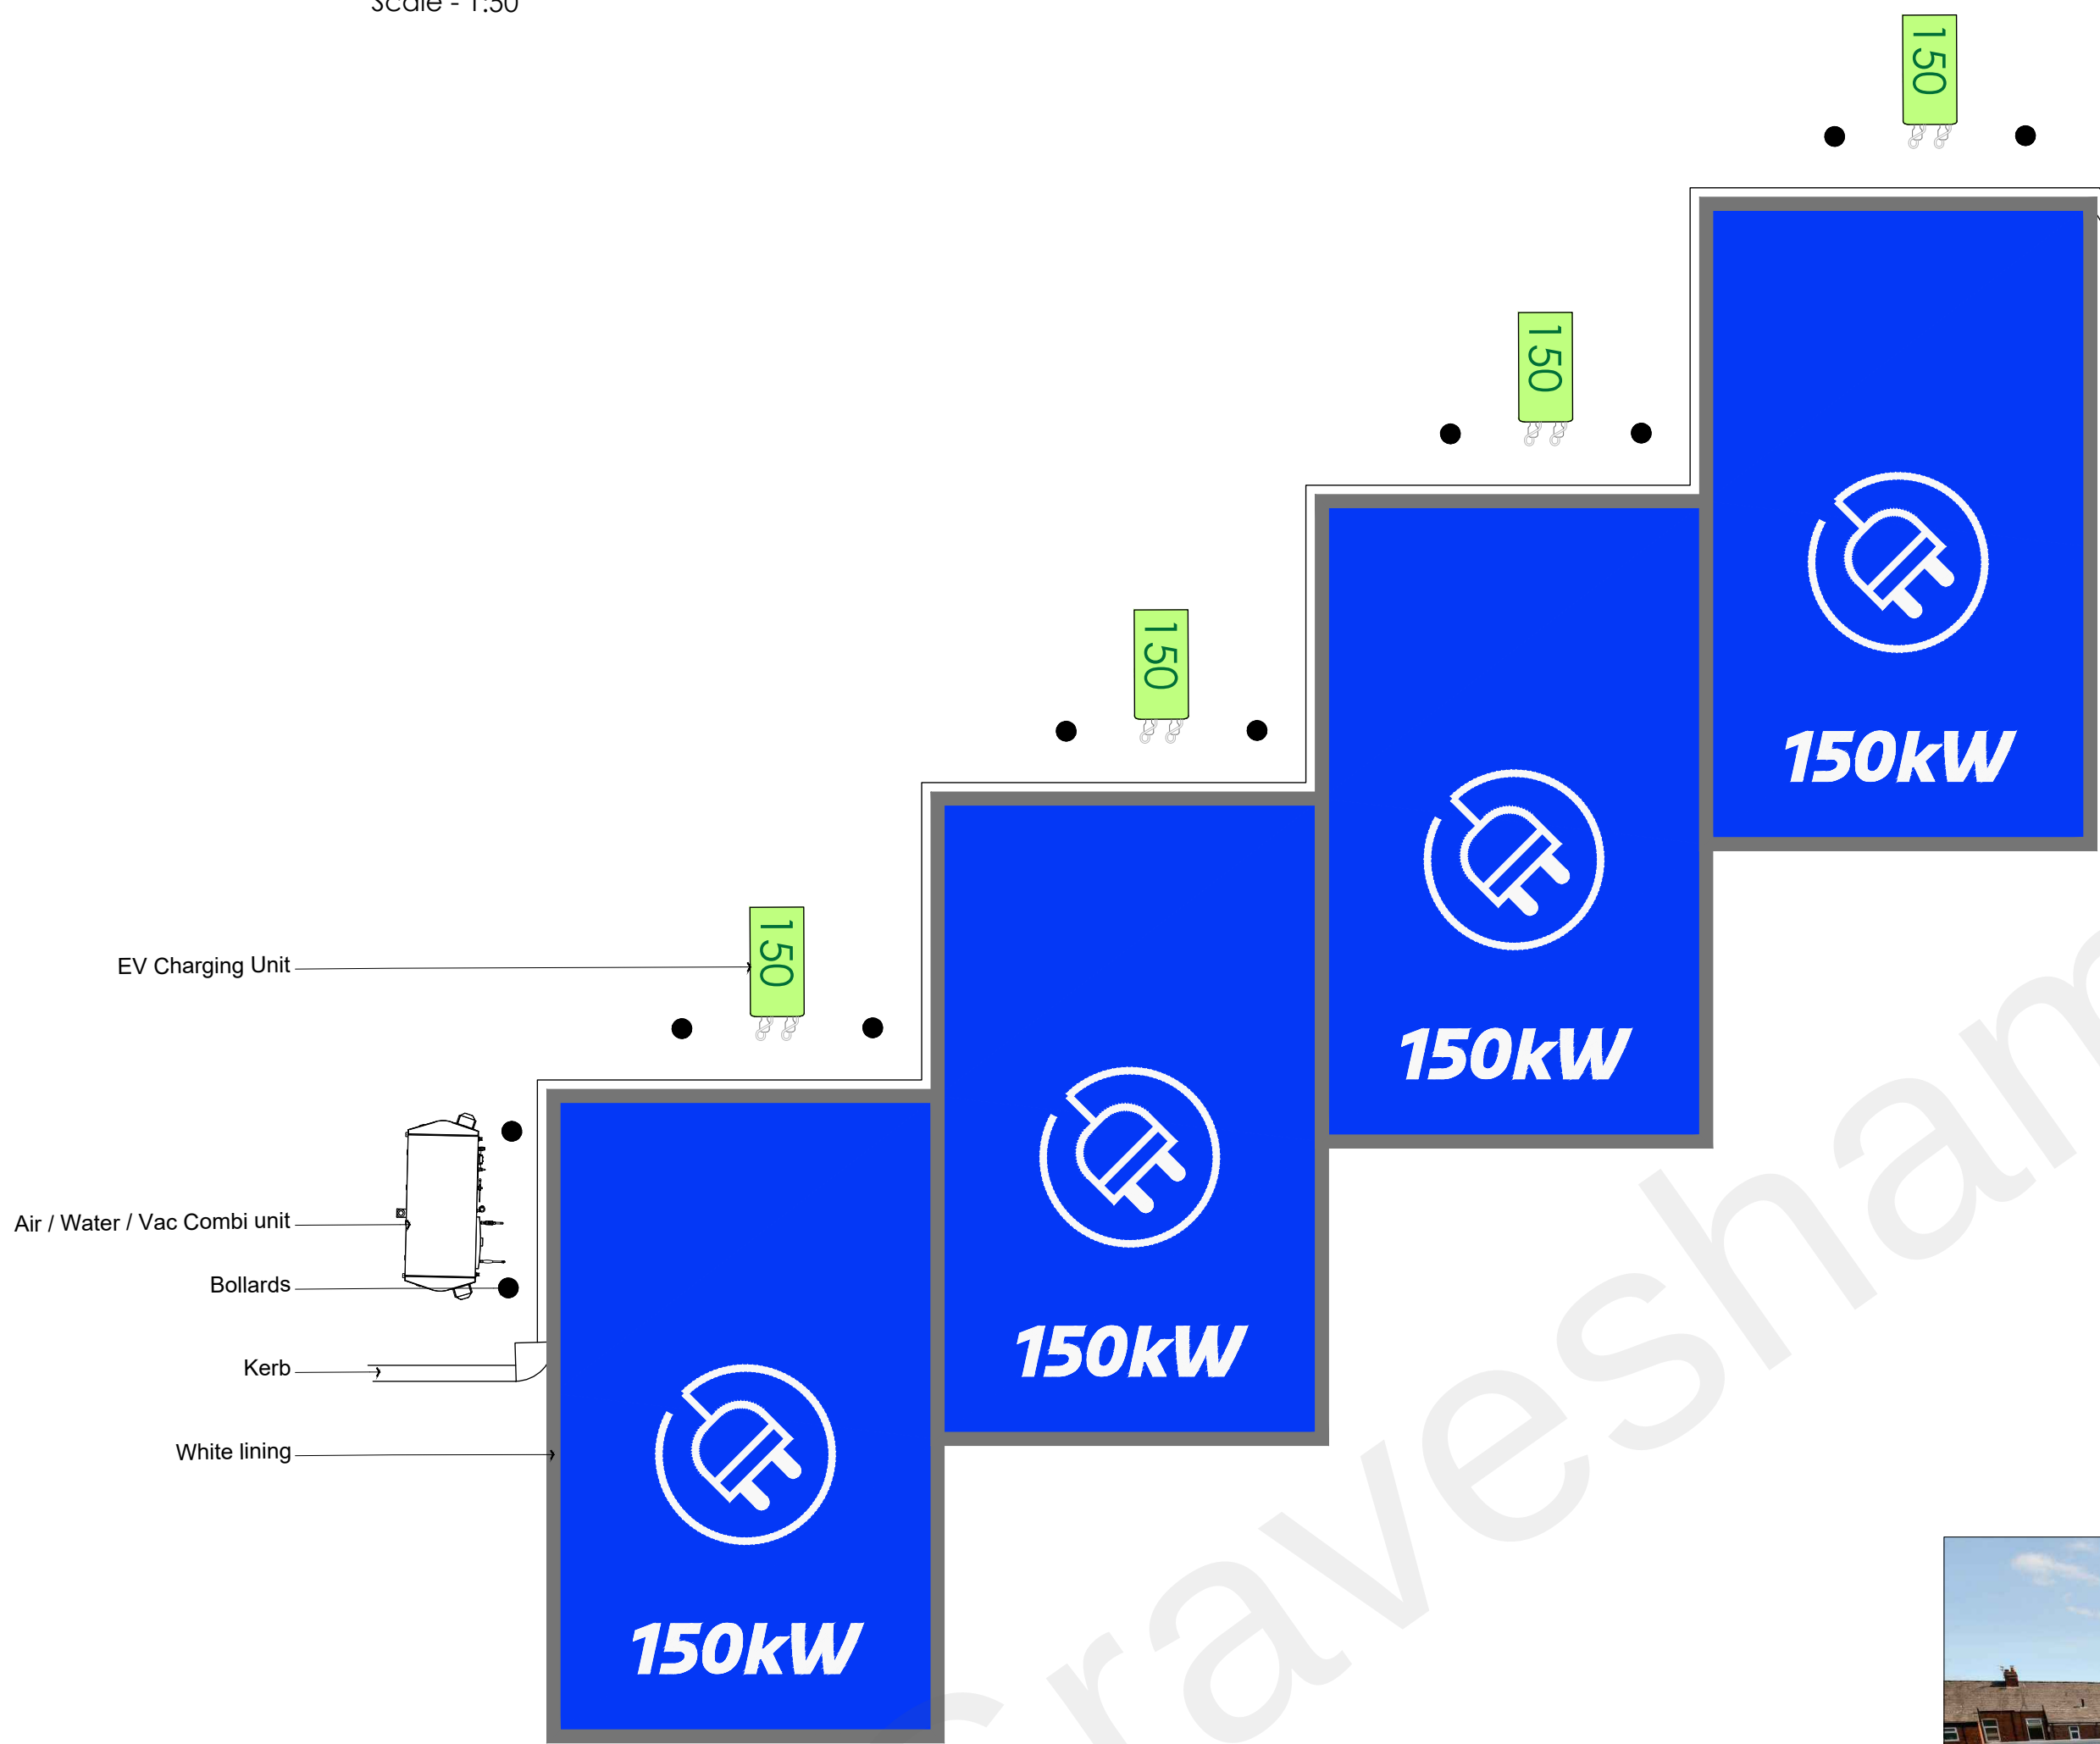


Photo  
Representative Example - refer to drawing for accurate interpretation

Examples of a similar installation

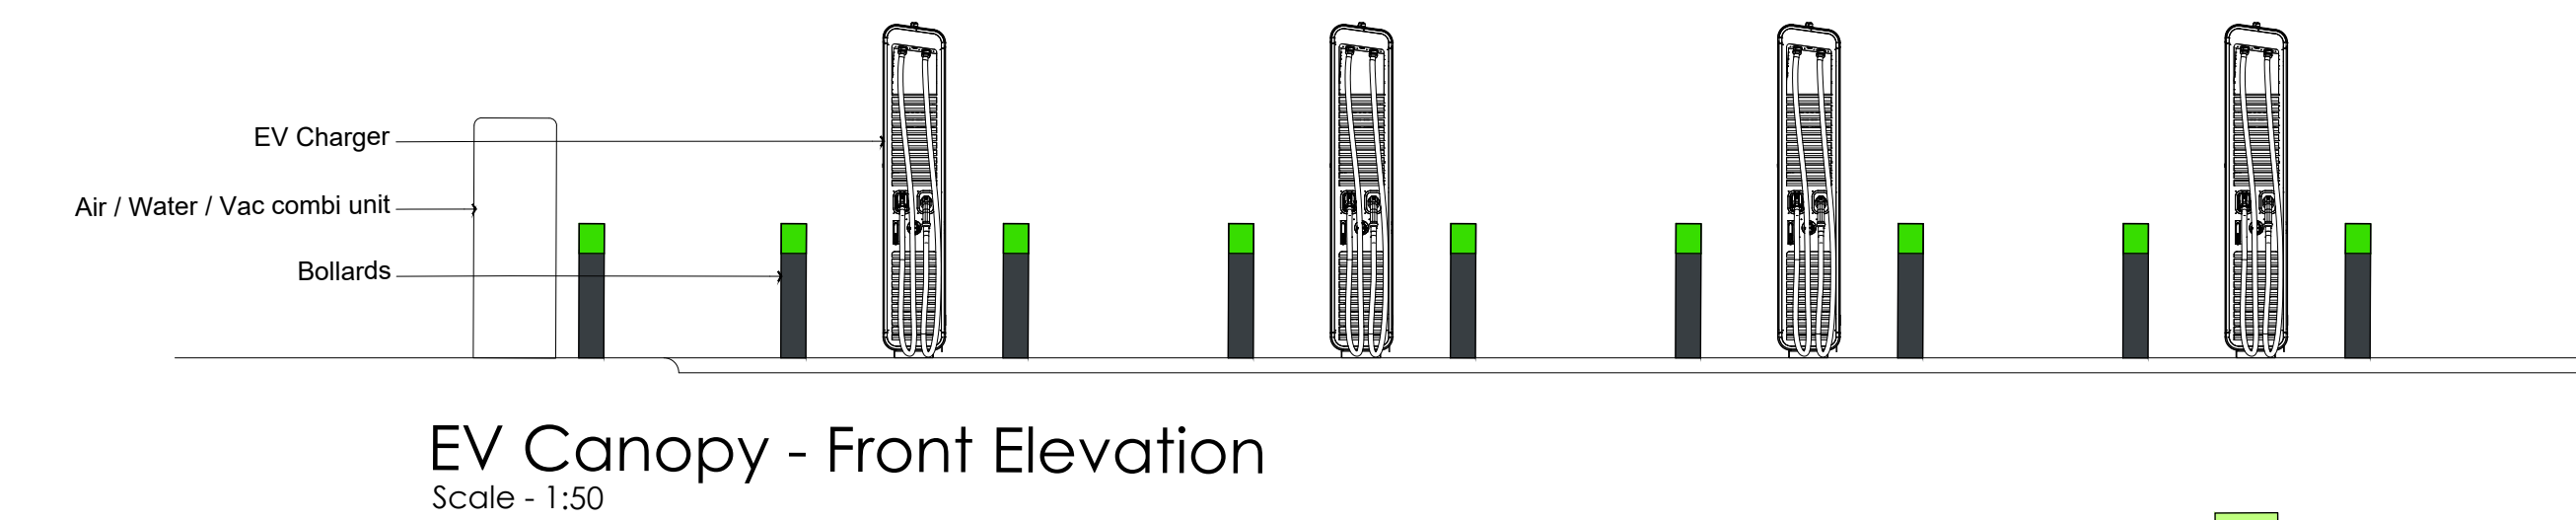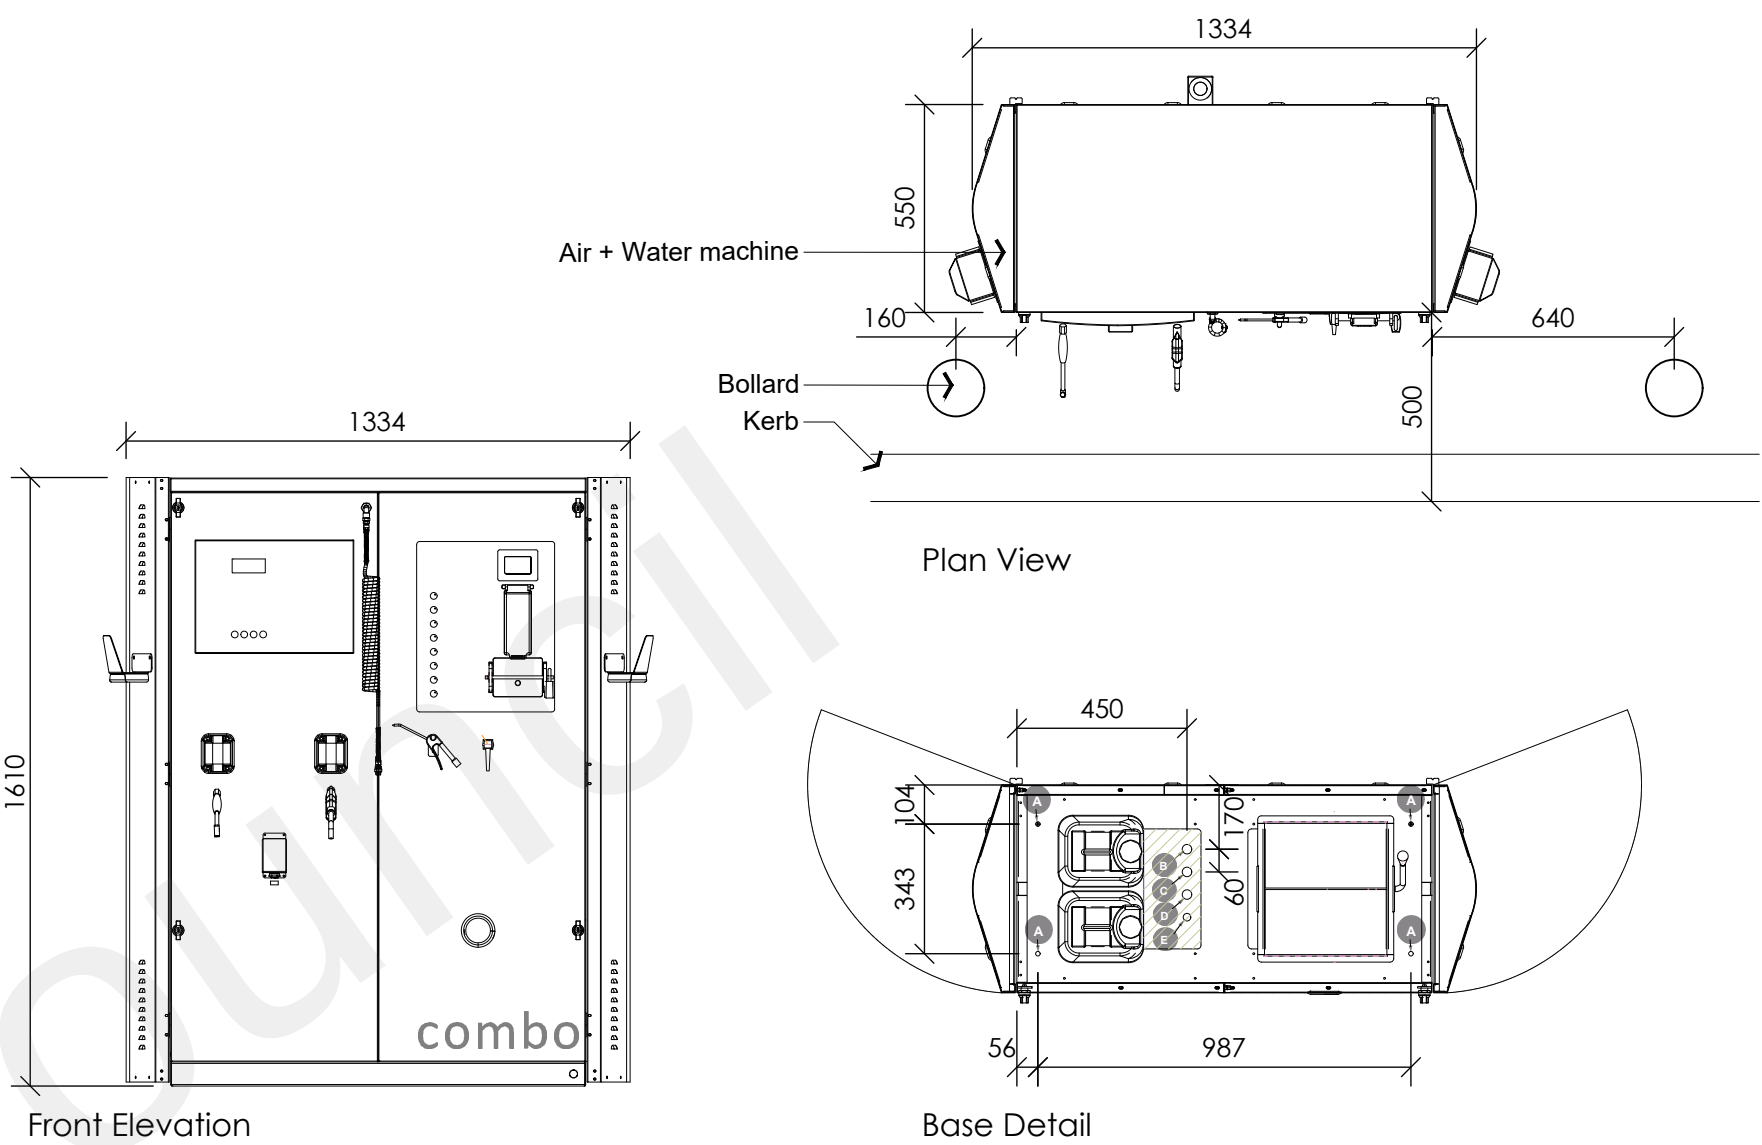

Air + Water machine  
Scale - 1:20

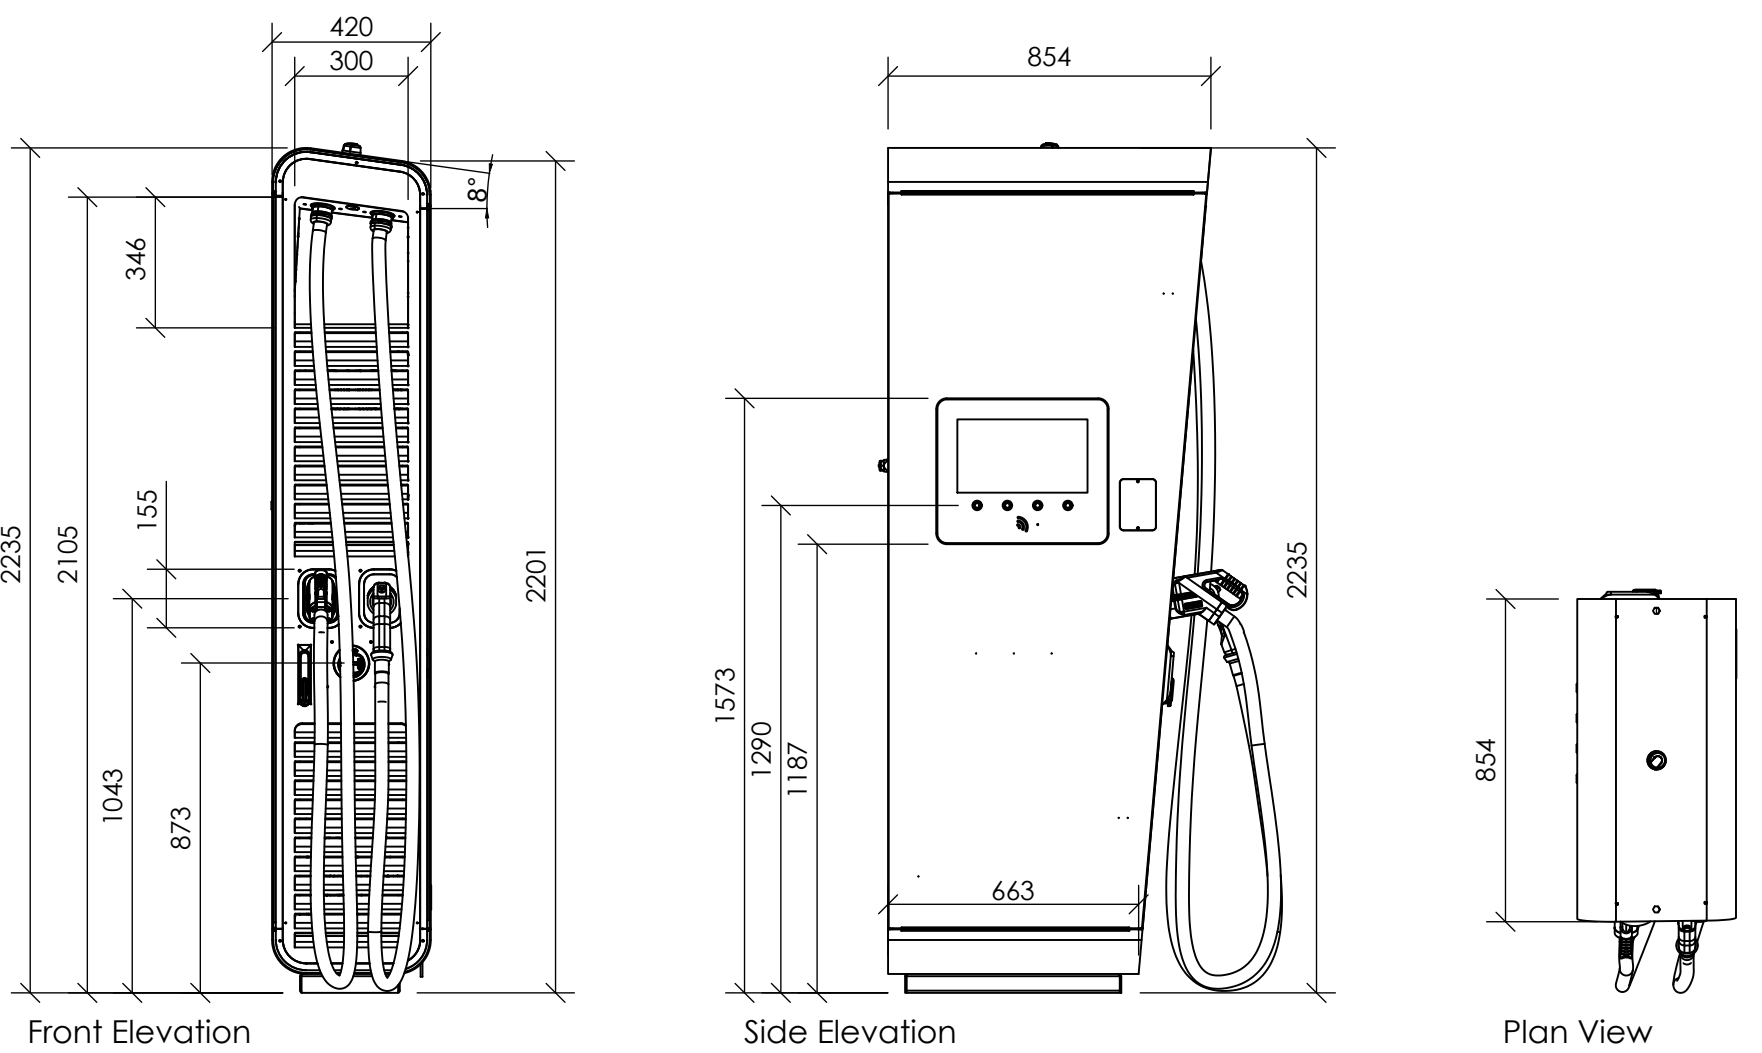

Alpitronic Chargers  
Scale - 1:20



Photo  
Representative Example - refer to drawing for accurate interpretation



|   |              |          |                       |
|---|--------------|----------|-----------------------|
| rev   | 11/01/23     | SPS      | Drawing created       |
| date   |              | by       | description           |
| CLIENT   |              |          |                       |
| <b>mfg</b> Gladstone Road<br>36-38 Upper Marlborough Road<br>St Albans, AL1 3UU   |              |          |                       |
| PROJECT LOCATION   |              |          |                       |
| Standard Drawings   |              |          |                       |
| DRAWING   |              |          |                       |
| Proposed Electric Vehicle Charging Bays<br>4 Bay Layout<br>Chamfered   |              |          |                       |
| Wyeth Projects Services<br>The Cart Shed, Amberley Court,<br>Amberley Lane, Millford, Surrey,<br>GU8 5EB, United Kingdom<br>Tel: +44 (0)1483 424704<br>Email: enquires@wyethprojects.com<br>© This drawing is the copyright of WYETH PROJECTS SERVICES LTD. |              |          |                       |
| Date:   | January 2023 | Draw By: | SPS                   |
| Scale:   | 1:50 / 1:20  | Dwg No:  | WPS-MFG-STD-EV-01-4-1 |
|   |              |          | Rev:                  |
|   |              |          | A1                    |

PLANNING