

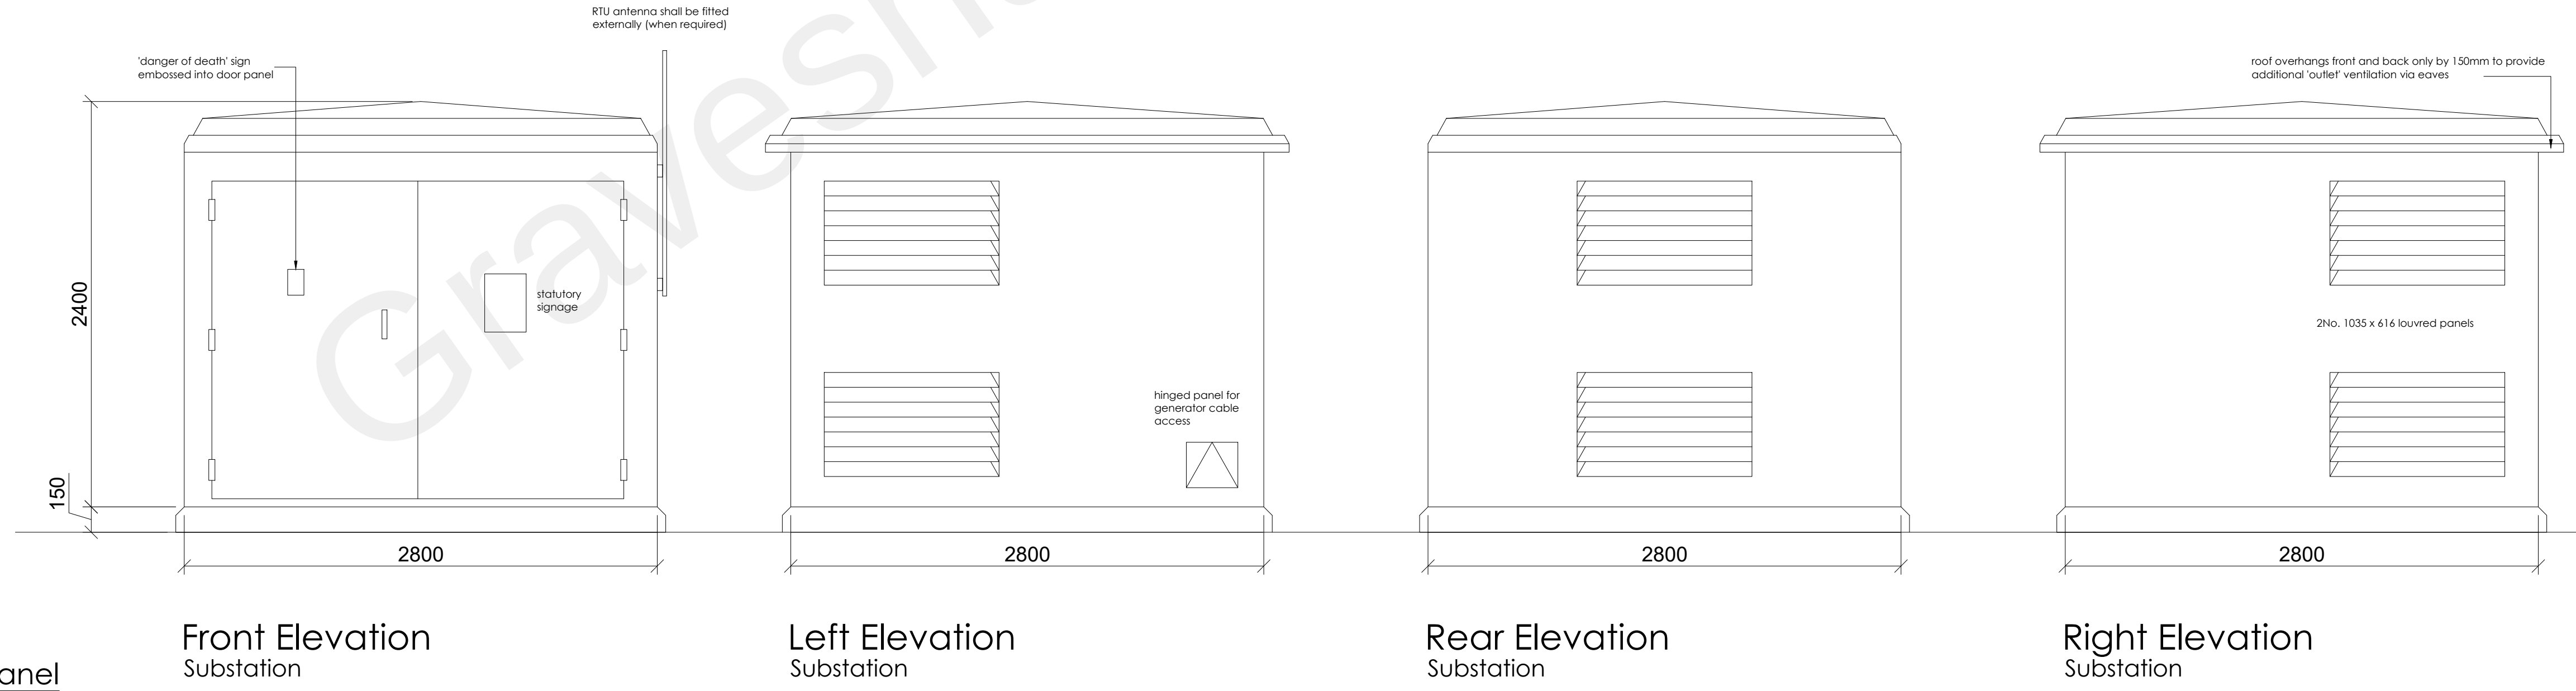
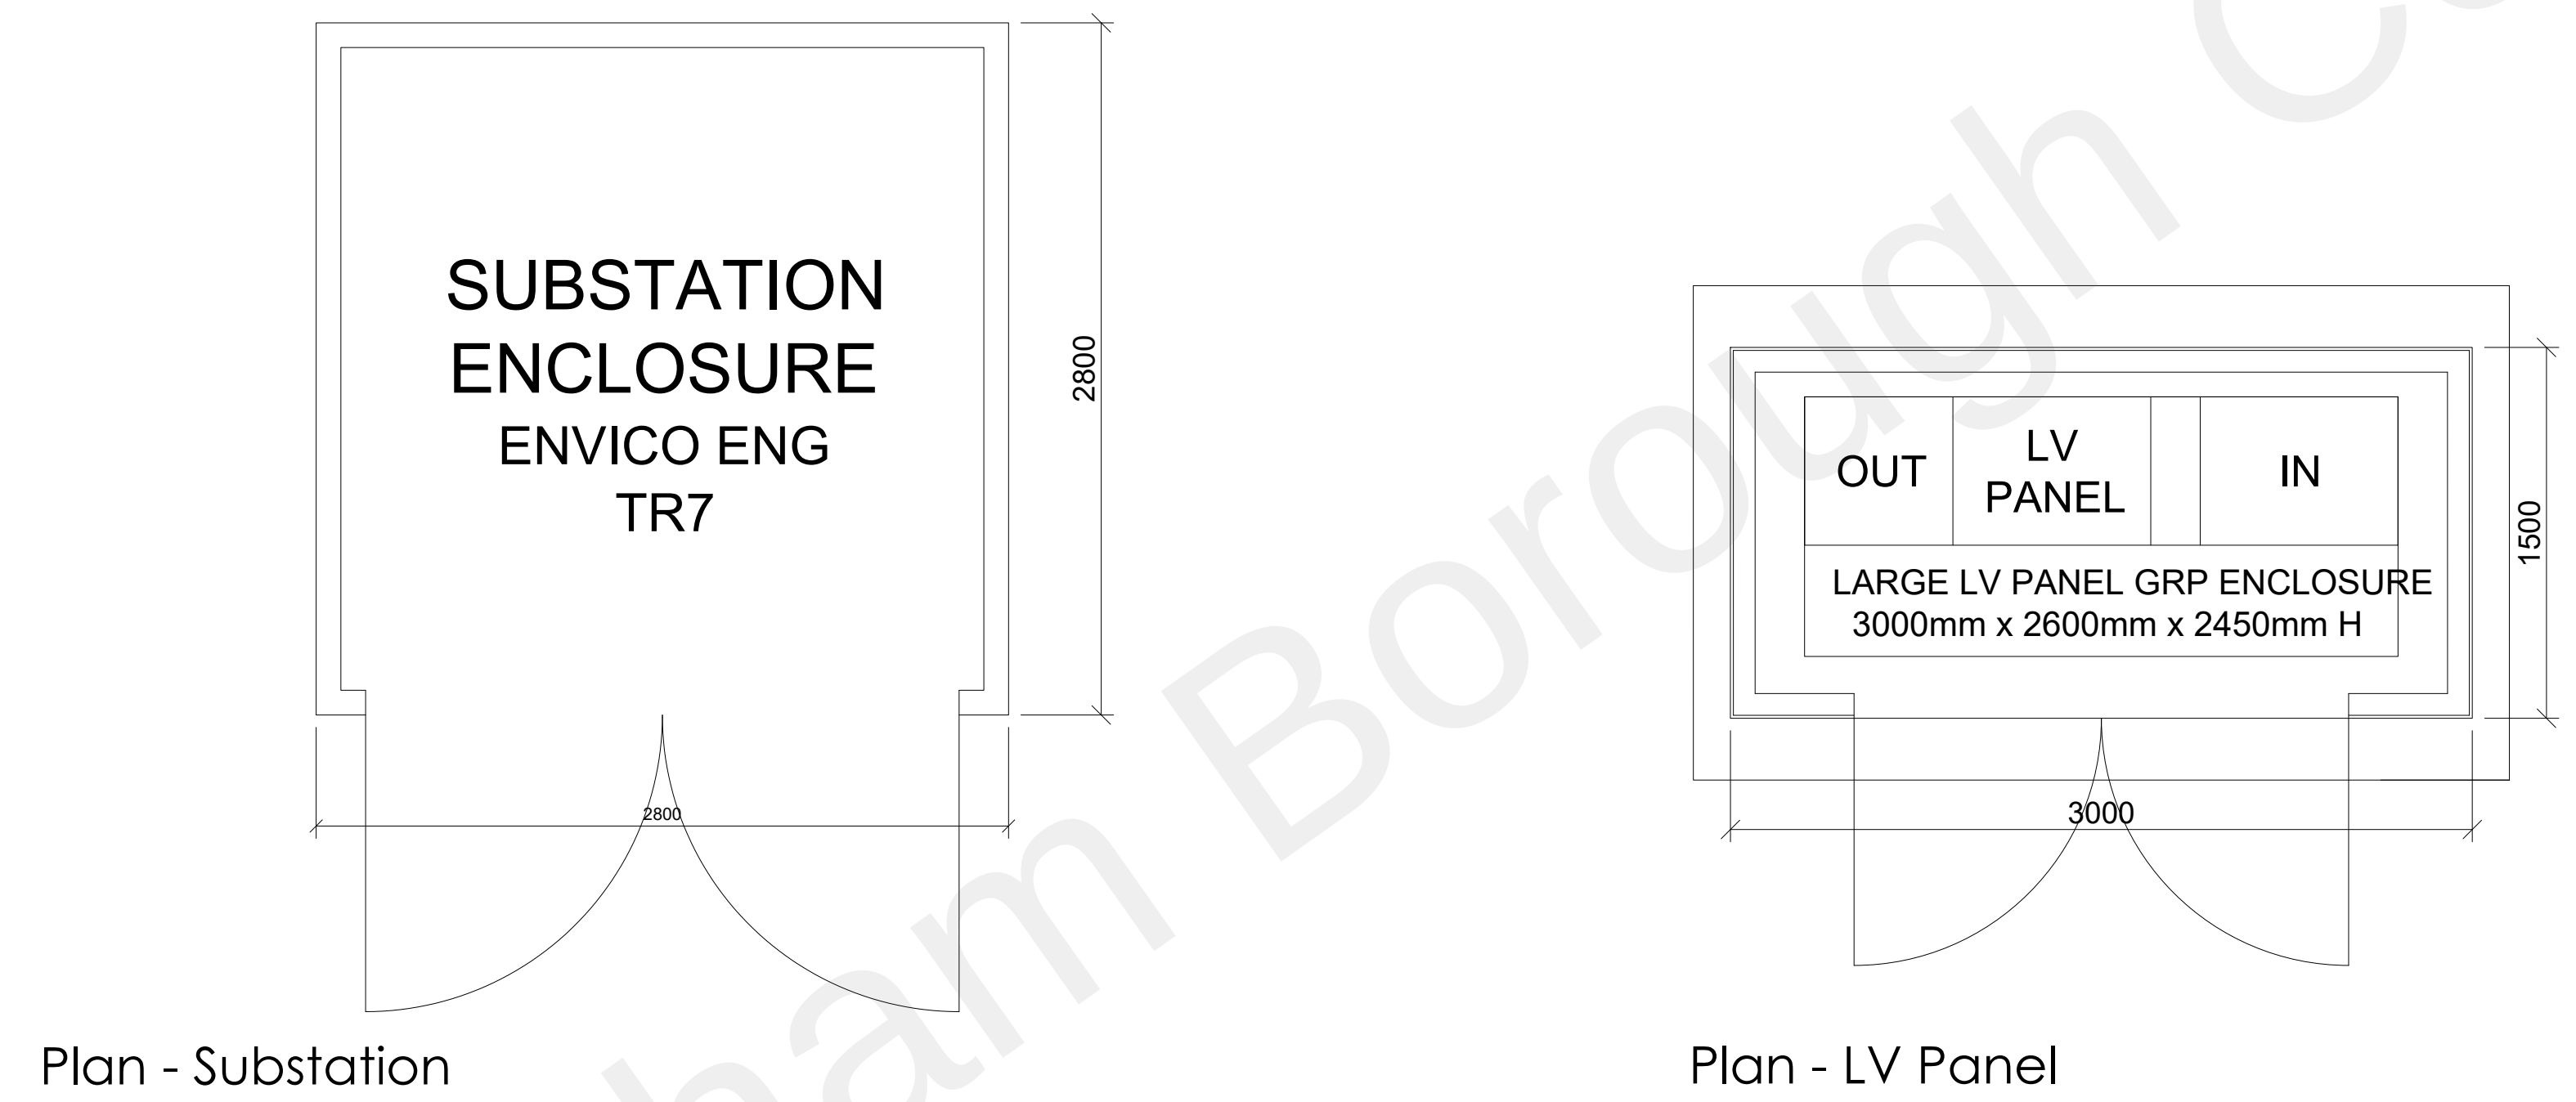


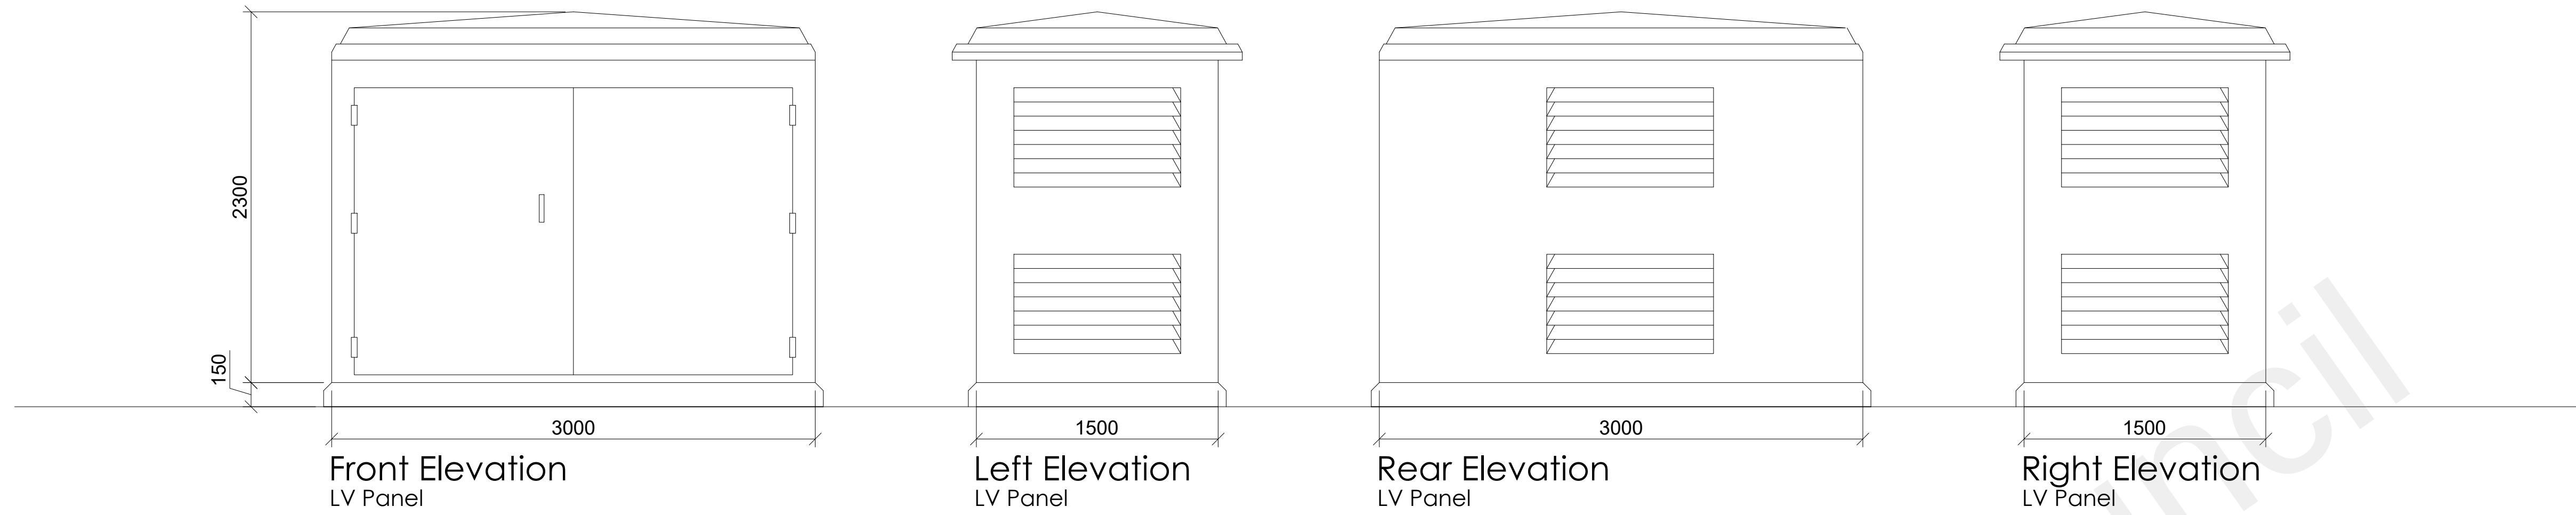

Substation & LV panel
Scale 1:25

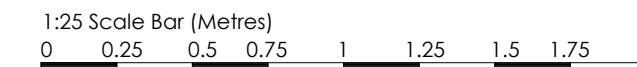

rev	03/01/22	AF	Drawing created
date		by	description

CLIENT

Gladstone Place
36-38 Upper Marlborough Road
St Albans, AL1 3UU

PROJECT LOCATION

Clock Tower
133-139 Milton Road
Gravesend, Kent, DA12 2RQ

DRAWING

Sub station & LV Panel plan & elevations

The Cart Shed, Amberley Court,
Amberley Lane, Millford, Surrey,
GU8 5EB, United Kingdom

Tel: +44 (0)1483 424704
Email: enquires@wyethprojects.com

© This drawing is the copyright of WYETH PROJECTS SERVICES Ltd.

Date: Jan 2023	Draw By: AF	A1 original plot size
Scale: 1:25	Dwg No: WPS-MFG-580-P-06	Rev: ~