



EXISTING BLOCK PLAN 14 MARINA DRIVE, NORTH FLEET

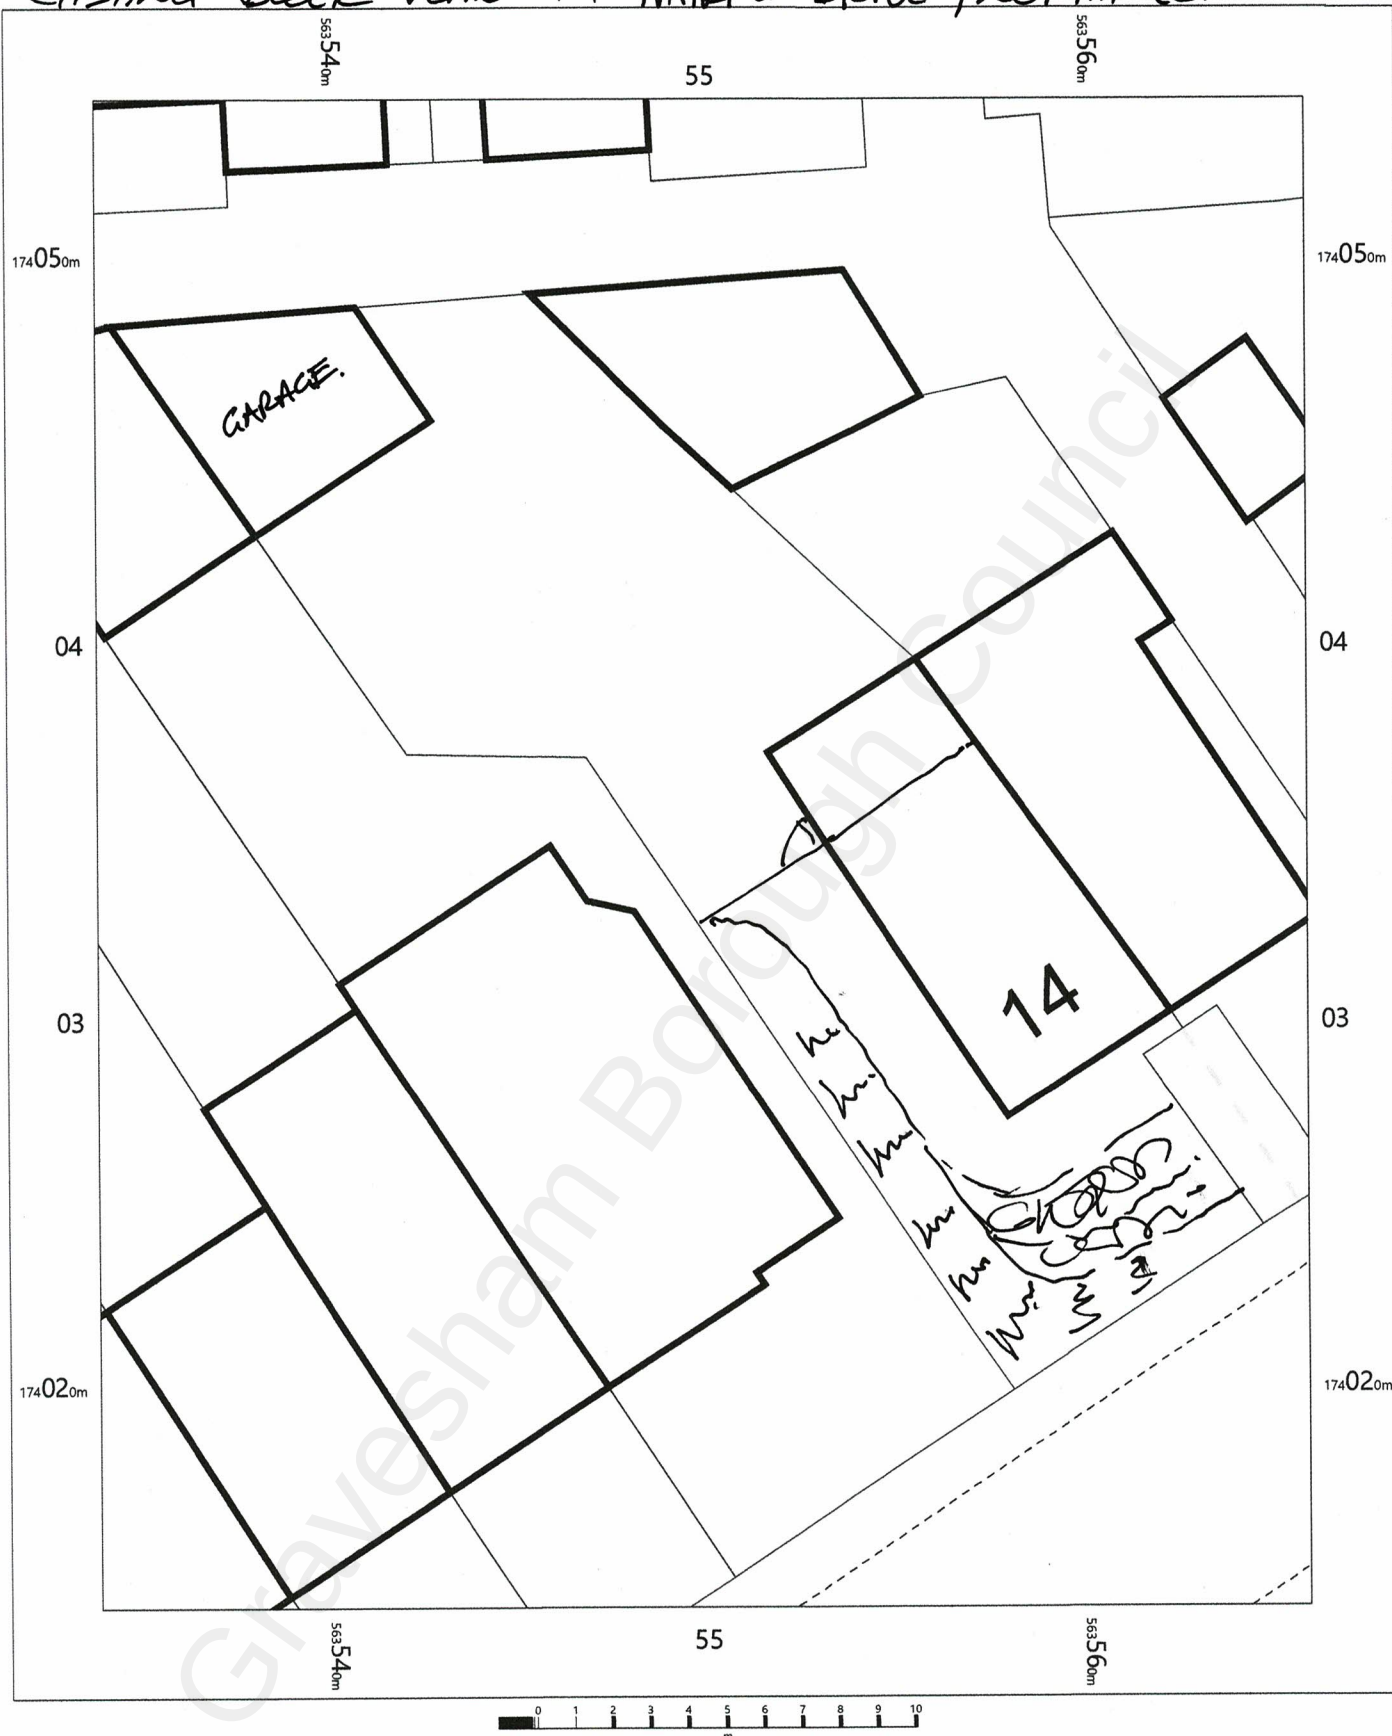

OS MasterMap 1250/2500/10000 scale  
Thursday, September 2, 2021, ID: CM-00987936  
[www.centremapslive.co.uk](http://www.centremapslive.co.uk)

1:200 scale print at A4, Centre: 563550 E, 174034 N

©Crown Copyright Ordnance Survey. Licence no. 100019980

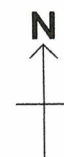

**CENTRE  
MAPS  
LIVE.**

FOR A BETTER POINT OF VIEW