

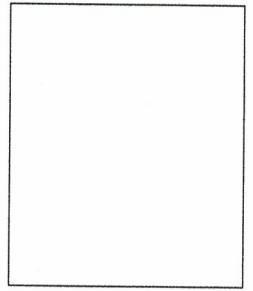
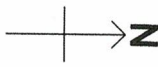
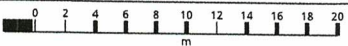


EXISTING Block PLAN 3 GOLF LINKS AVE, GRAVESEND.

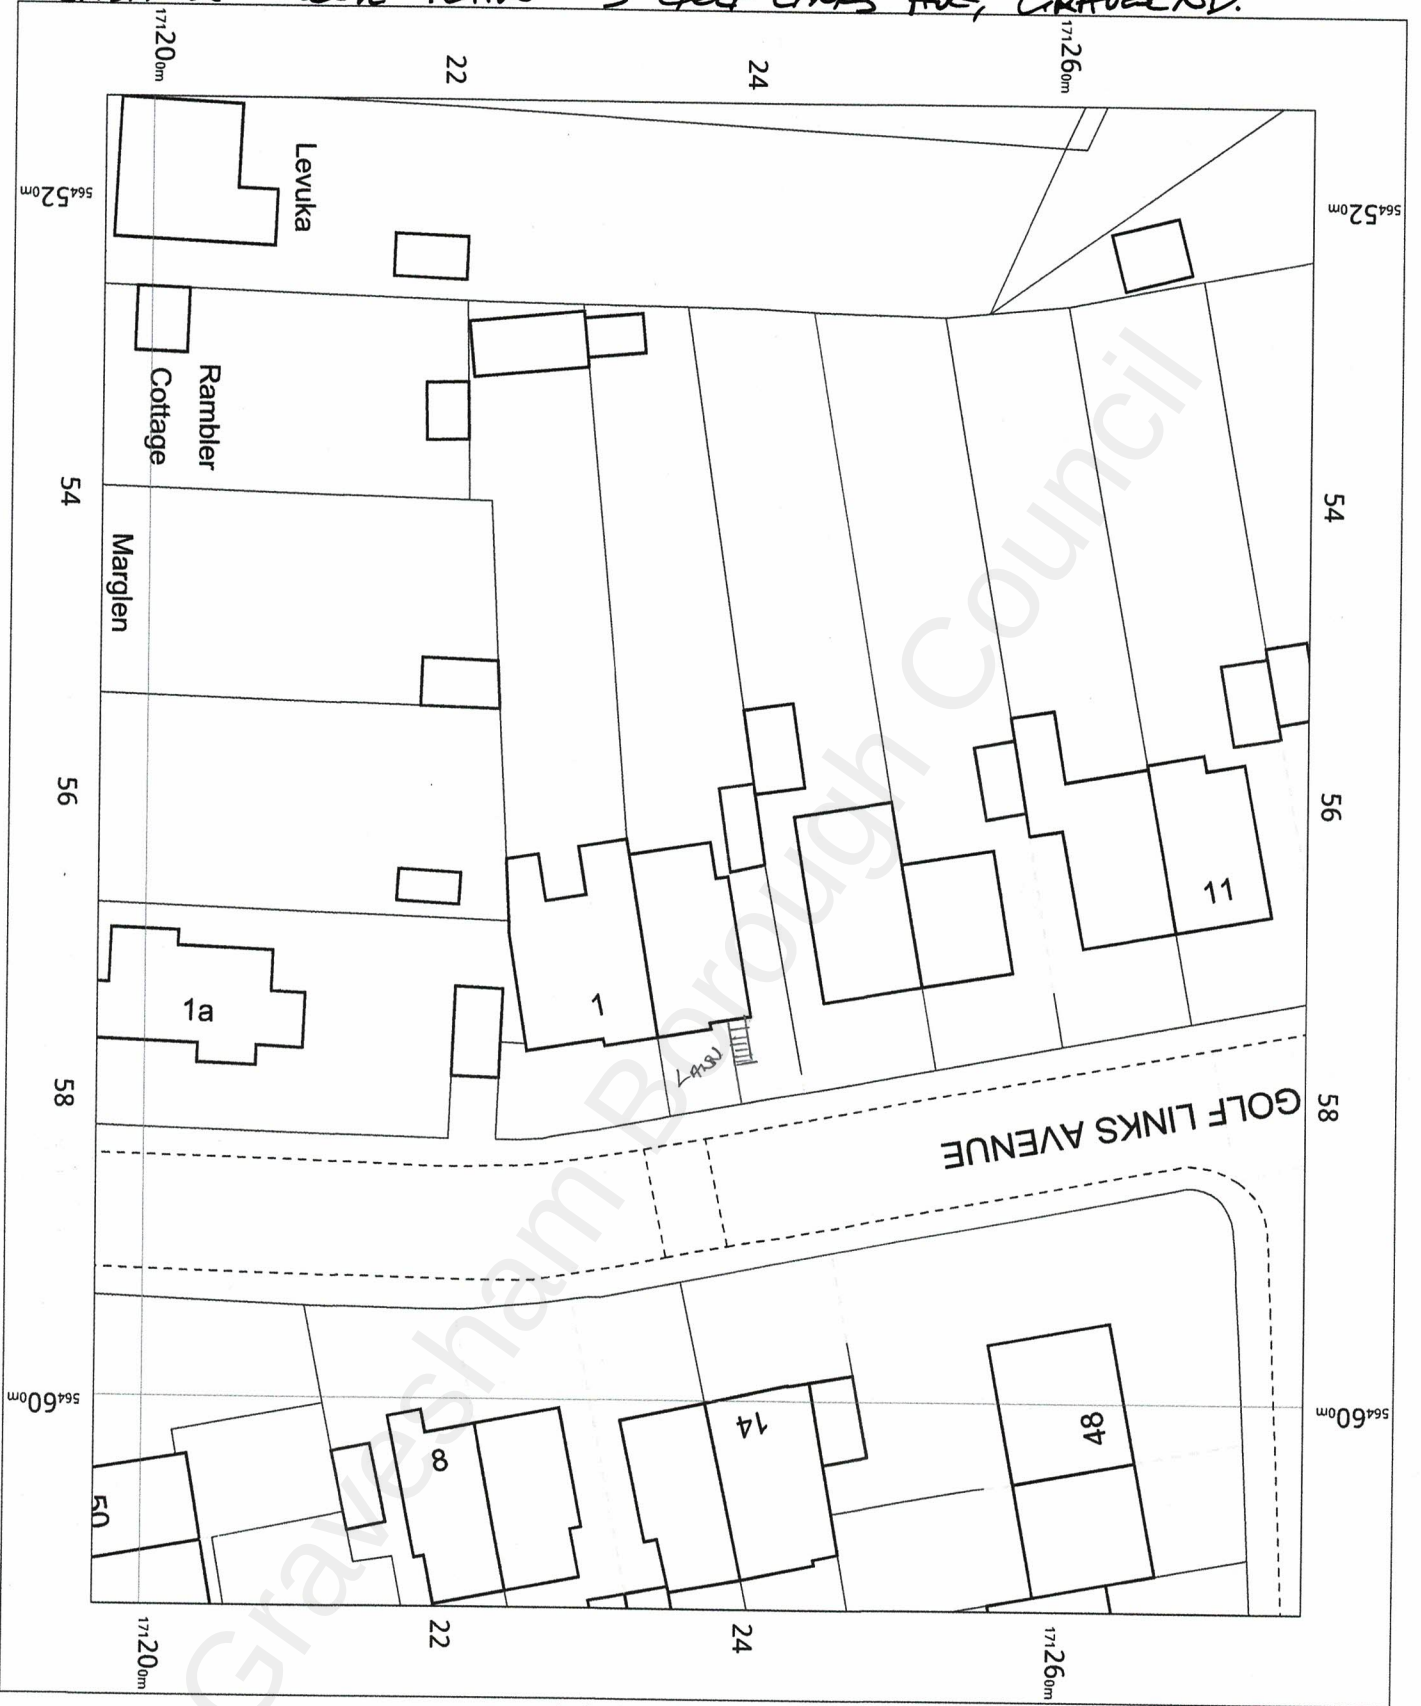

OS MasterMap 1250/2500/10000
 Scale
 Sunday, January 15, 2023, ID:
 CM-01080818
 www.centremapslive.co.uk
 1:500 scale print at A4, Centre:
 564564 E, 171237 N
 ©Crown Copyright Ordnance
 Survey. Licence no. AC0000849896

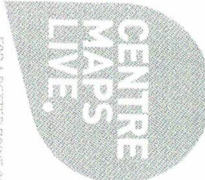

FOR A BETTER POINT OF VIEW