




BLOCK PLAN

Scale 1:200

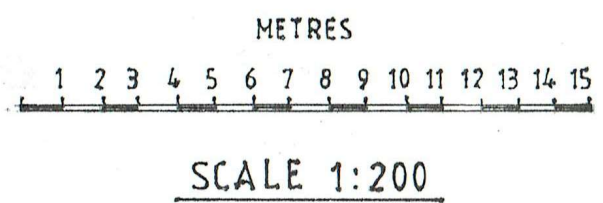

DESIGN PLANS 6 BAYVIEW ROAD WHITSTABLE KENT CT5 4NP TEL: 01227264904 EMAIL: designplans@btinternet.com	
PROJECT PROPOSED DOUBLE GARAGE	
AT 148 OLD ROAD EAST GRAVESEND KENT DA12 1PF	
DRG TITLE PROPOSED BLOCK PLAN	
SCALE 1:200	DRG No NC/23/02
DATE SEPT 2023	