



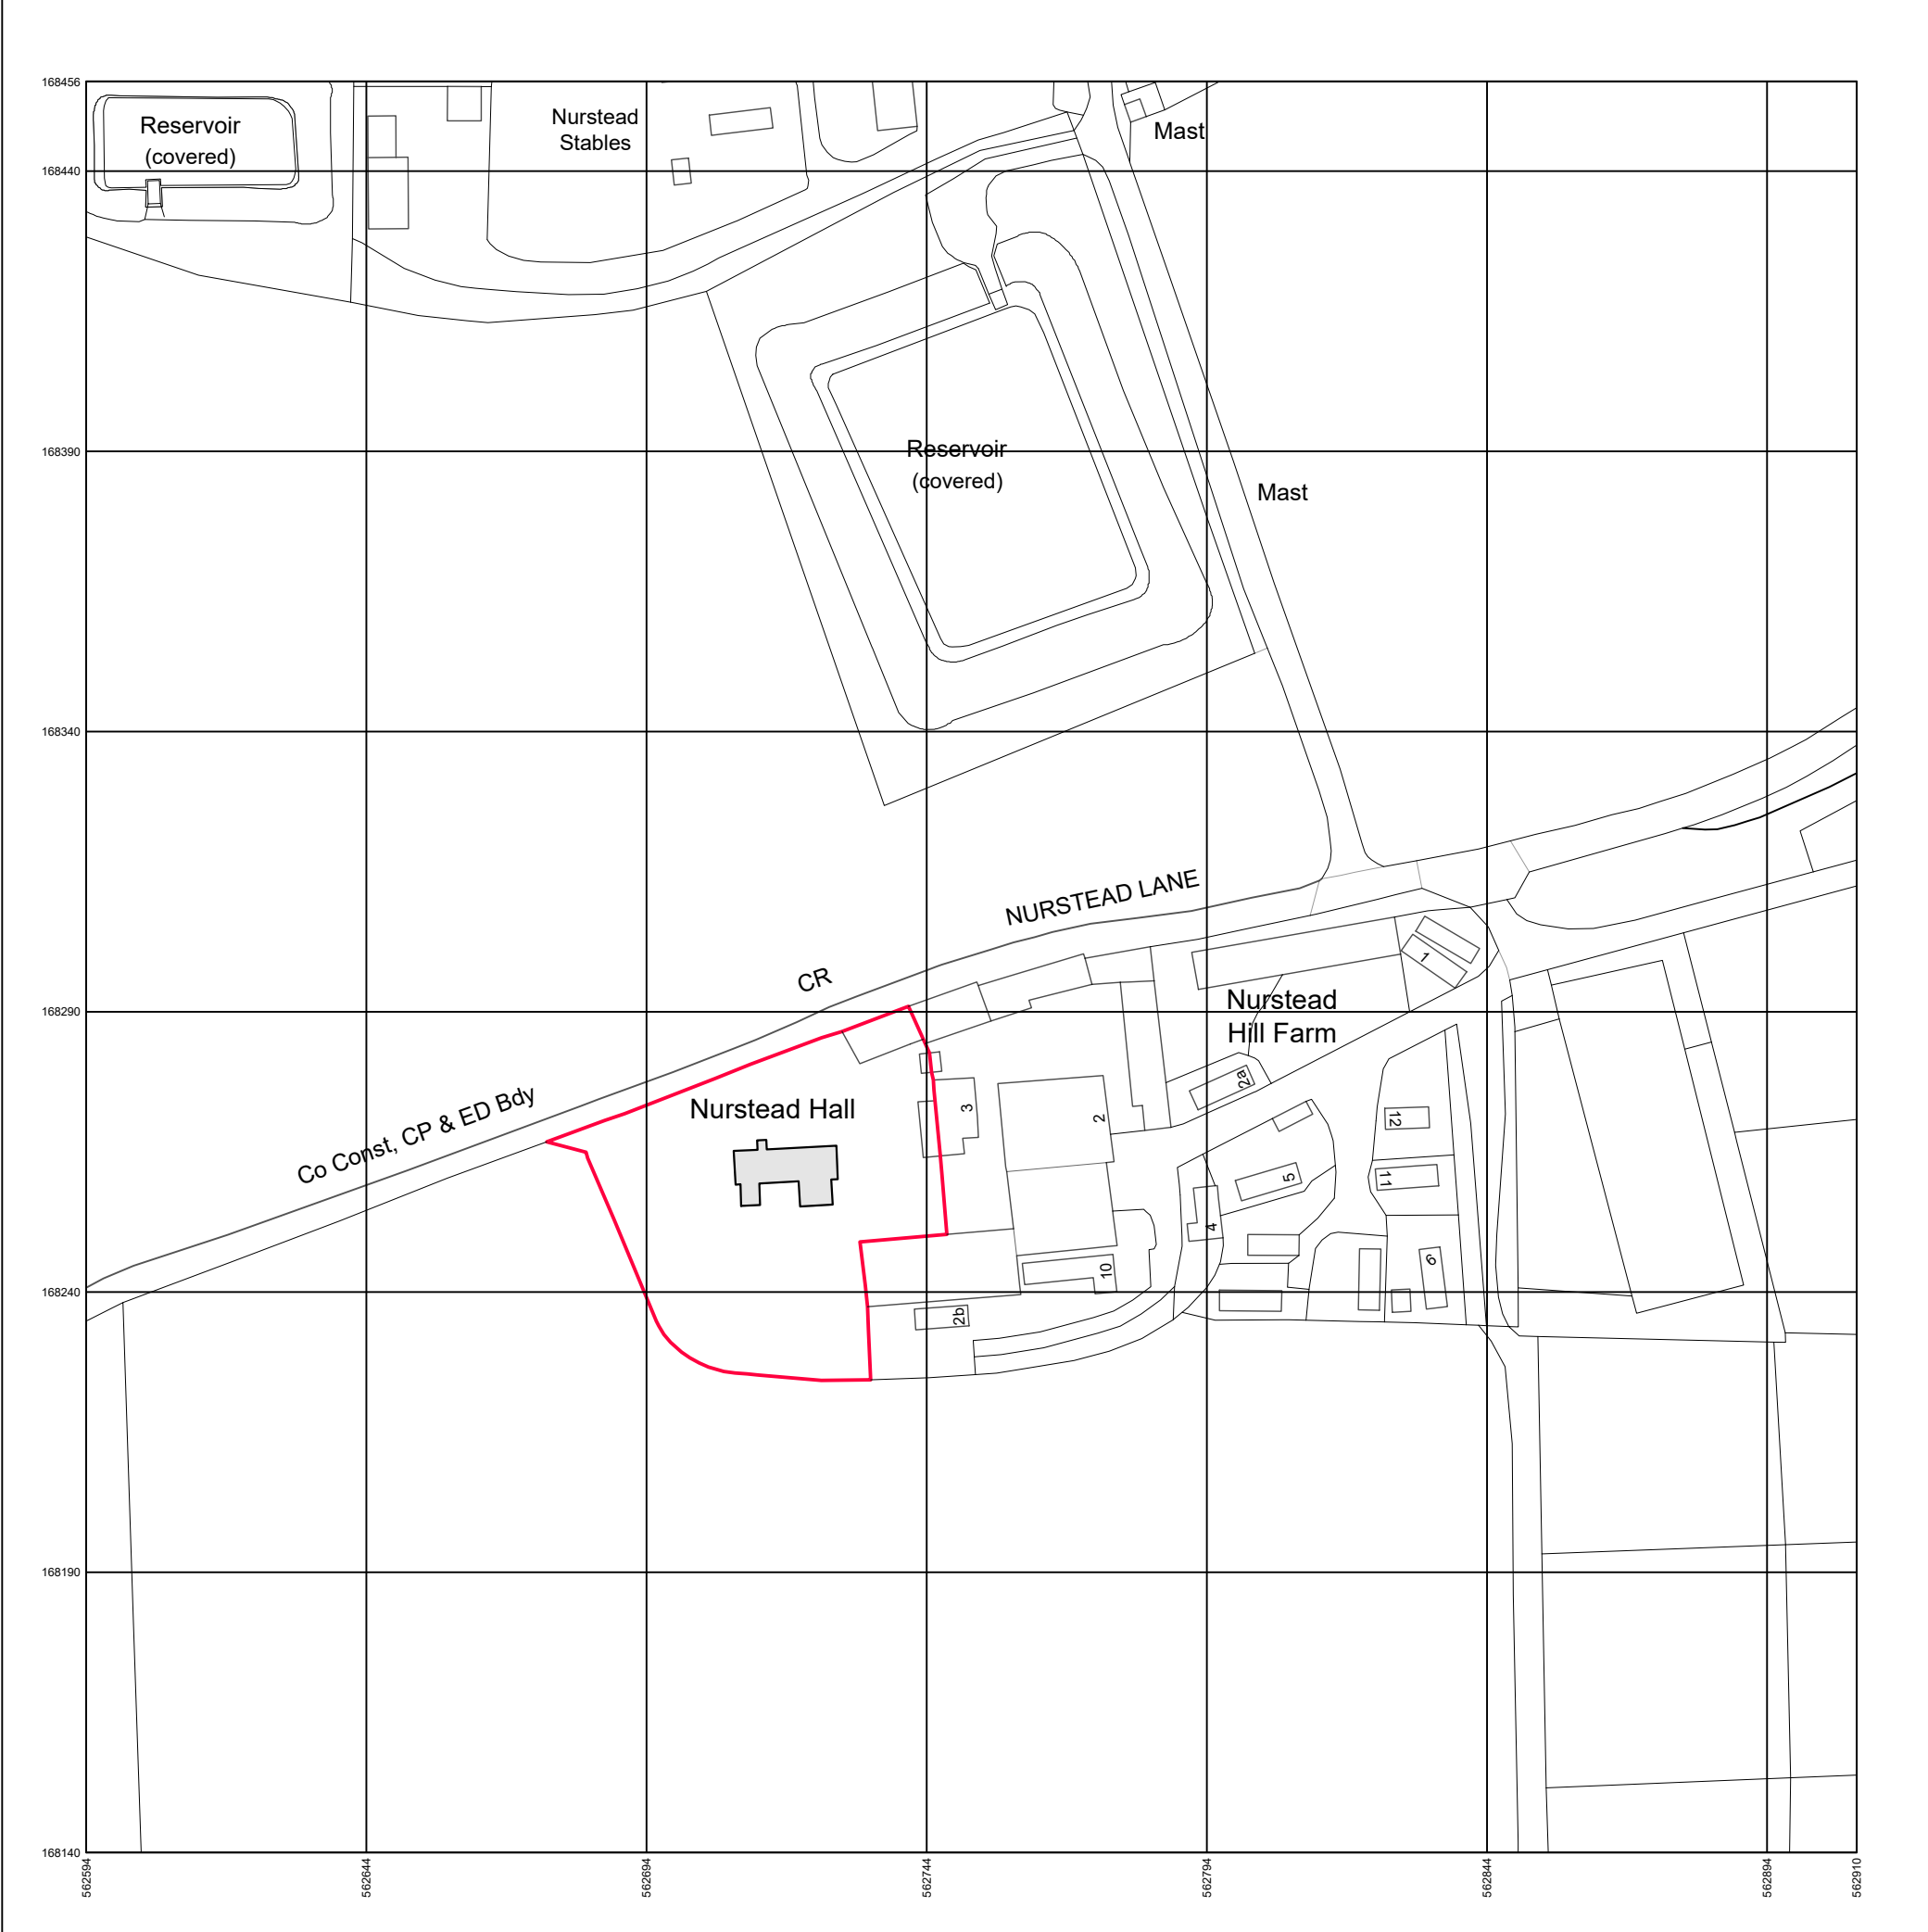

Produced on 31 May 2023 from the Ordnance Survey National Geographic Database and incorporating surveyed revision available at this date.
This map shows the area bounded by 562594 168140, 562910 168140, 562910 168456, 562594 168456, 562594 168140.
Crown copyright and database rights 2023 OS 100054135. Supplied by copla ltd trading as UKPlanningMaps.com a licensed Ordnance Survey partner (OS 100054135).
Data licence expires 31 May 2024. Unique plan reference: v10d955558129050

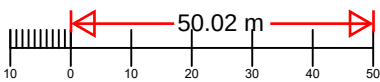

SITE LOCATION PLAN
Scale: 1:1250 @A2



BLOCK PLAN
Scale: 1:500 @A2

NOTES: *PLANNING DRAWINGS*

SCALE FOR
PLANNING
PURPOSES ONLY.
ALL DIMENSIONS
AND LEVELS SHOWN
ARE TO BE
CHECKED ON SITE
PRIOR TO
COMMENCEMENT
OF WORK.
THIS DRAWING
SHOULD NOT BE
USED OTHER THAN
FOR ITS INTENDED
PURPOSE.

DESCRIPTION

SITE LOCATION PLAN AND BLOCK PLAN

LOCATION NURSTEAD HALL	DRG No. PP-18Q-09
NURSTEAD LANE	REV
LONGFIELD HILL	SCALE 1:1250 & 1:500 @ A2
KENT, DA3 7AN	DATE JUNE 2023
CLIENT MR & MRS HOLM	SIG RP

COPYRIGHT
This drawing has been compiled by and is the sole property of Anthony
Hicks Ltd and as such cannot be copied, duplicated, reproduced or its
contents used in any way, without prior written authority

ANTHONY HICKS
TRADITIONAL OAK BUILDINGS

JESSAMINE FARM, OLD ROMNEY, KENT TN29 9SG
Tel: 01797 366895 Fax: 01797 361895
www.anthony-hicks.com