
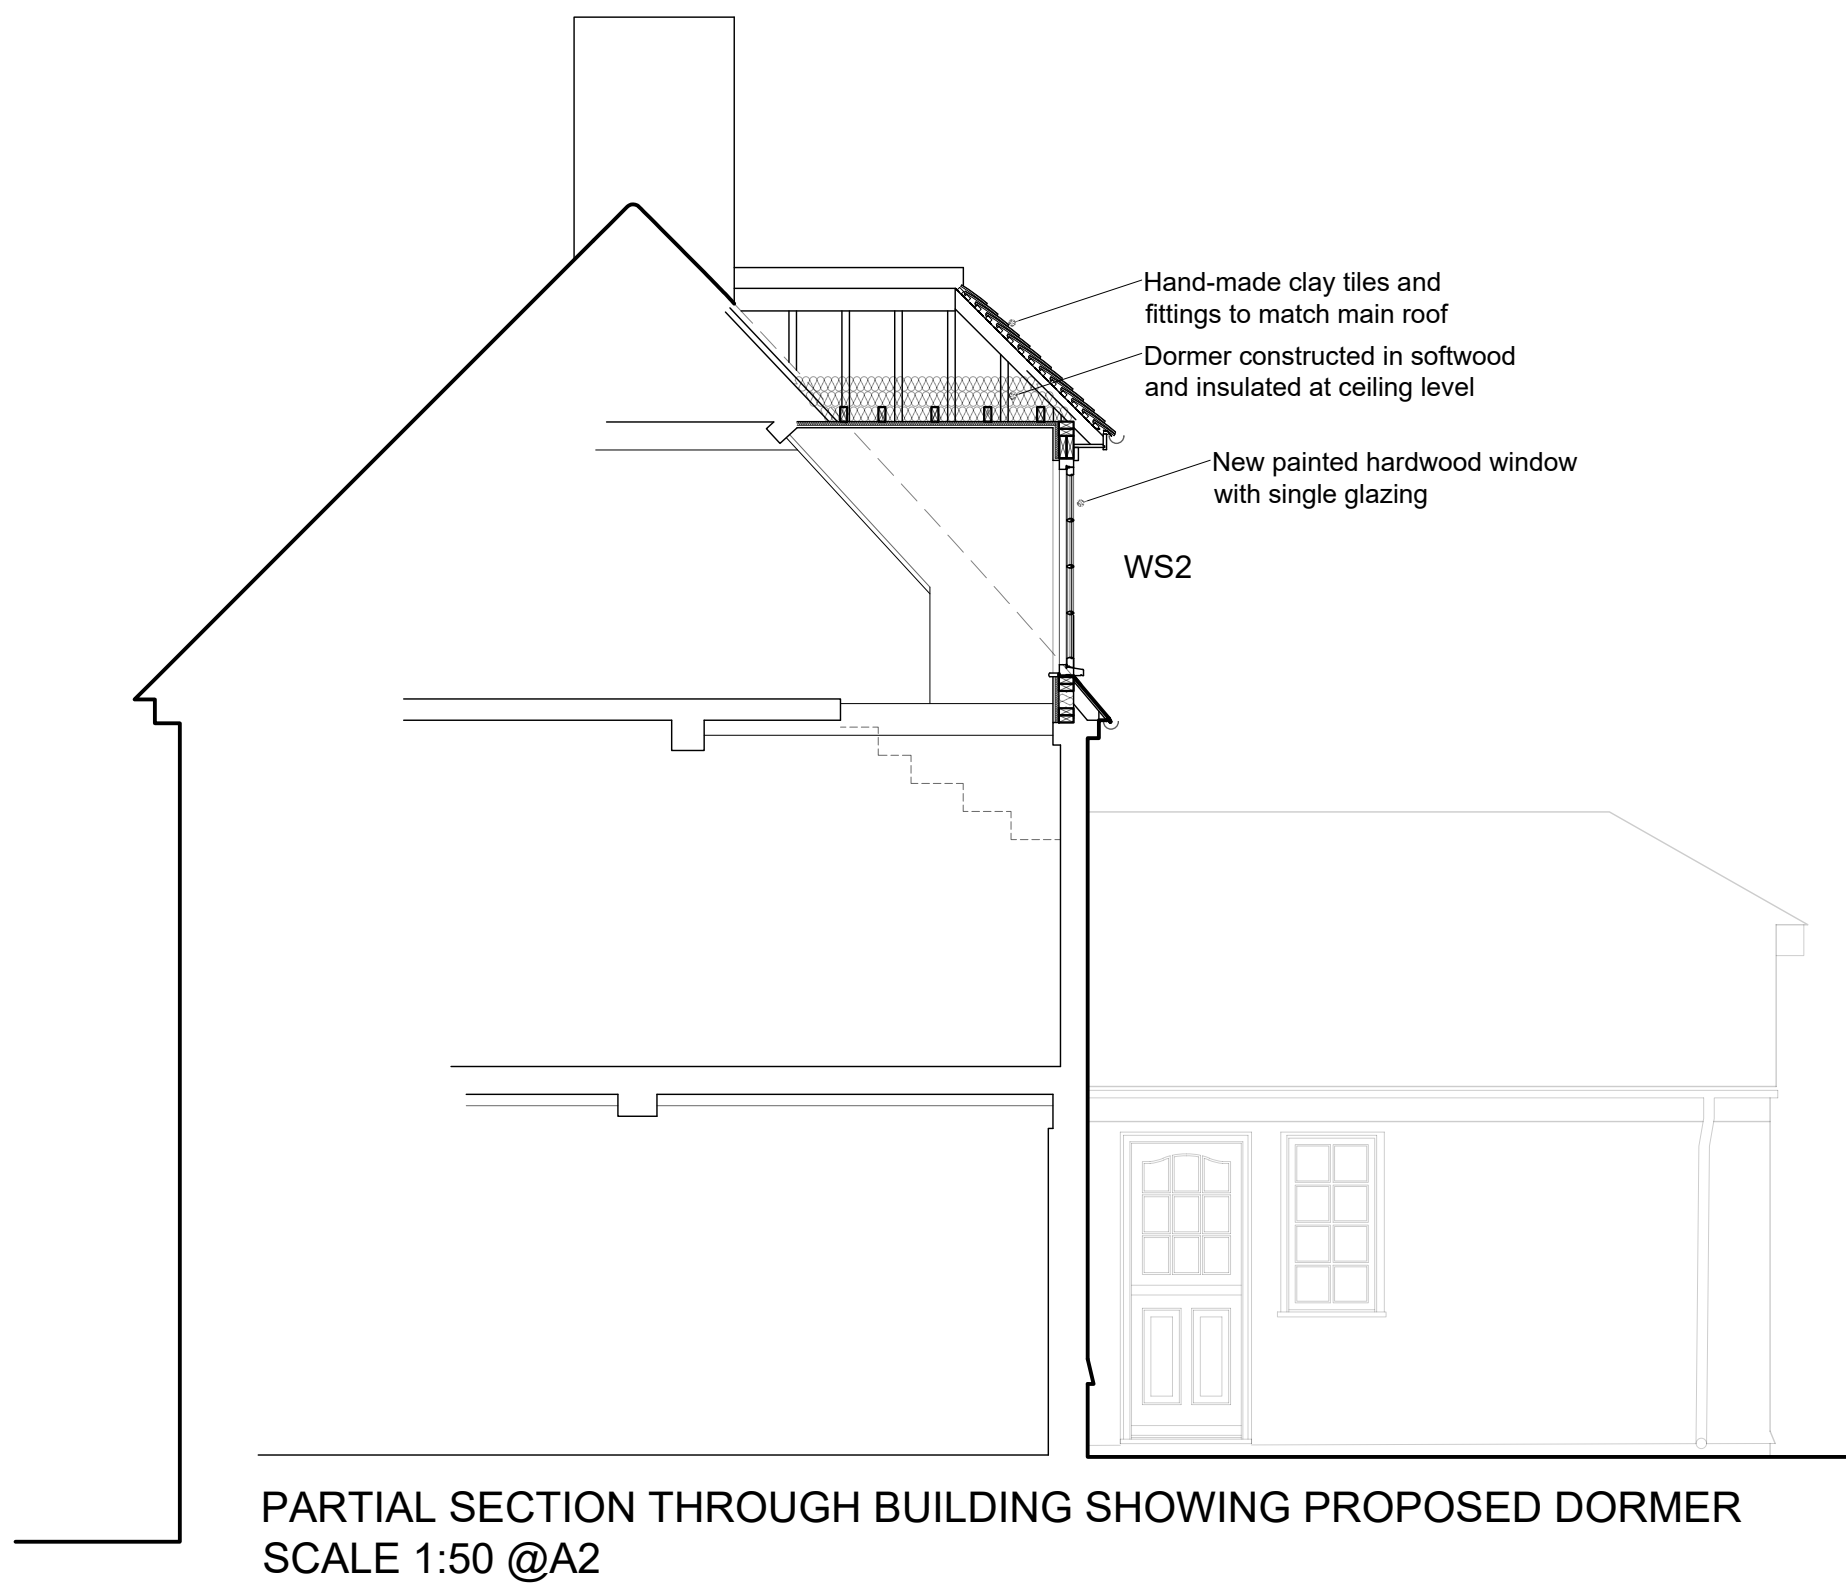


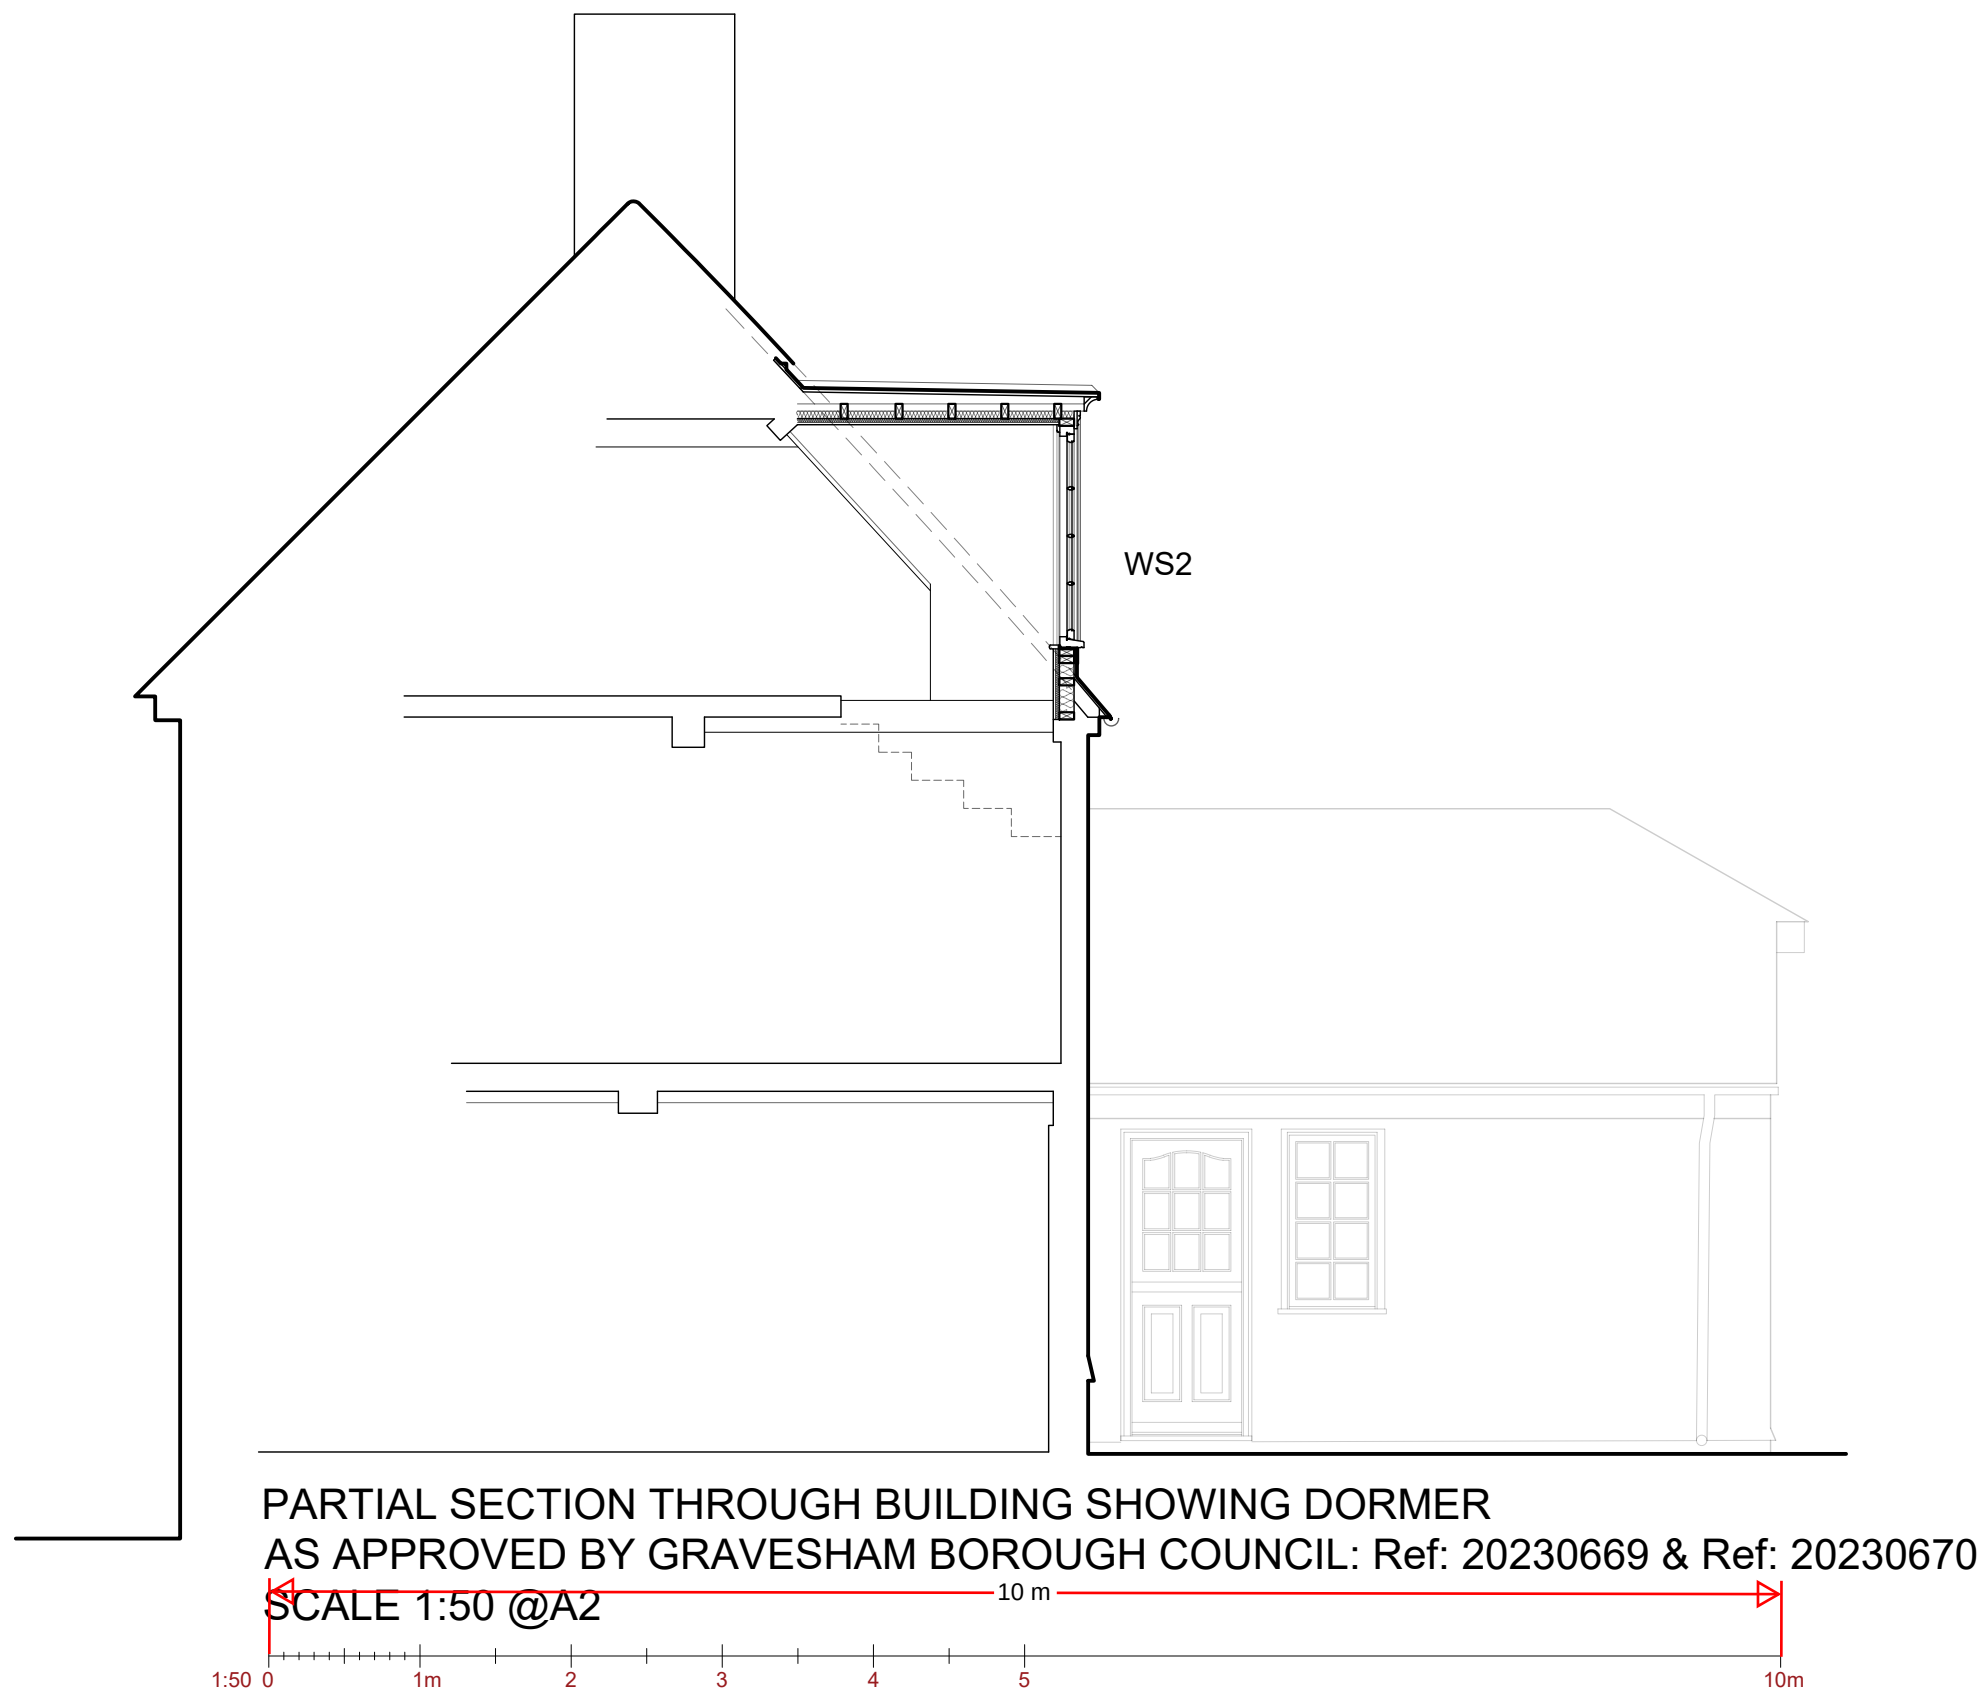

NOTES:

PLANNING DRAWINGS

SCALE FOR PLANNING PURPOSES ONLY. ALL DIMENSIONS AND LEVELS SHOWN ARE TO BE CHECKED ON SITE PRIOR TO COMMENCEMENT OF WORK. THIS DRAWING SHOULD NOT BE USED OTHER THAN FOR ITS INTENDED PURPOSE.

DESCRIPTION	
SECTION THROUGH PROPOSED DORMER REPLACEMENT AND EXISTING DORMER REPLACEMENT (shown as altered under approval by Gravesham Borough Council Ref: 20230669 & Ref: 20230670)	
LOCATION	DRG No.
NURSTEAD HALL	PP-18Q-21
REV	
NURSTEAD LANE	
SCALE	
1:50 @ A2	
LONGFIELD HILL	
DATE	
DEC 2023	
KENT, DA3 7AN	
SIG	
RP	
CLIENT	
MR & MRS HOLM	

COPYRIGHT

This drawing has been compiled by and is the sole property of Anthony Hicks Ltd and as such cannot be copied, duplicated, reproduced or its contents used in any way, without prior written authority

ANTHONY HICKS

TRADITIONAL OAK BUILDINGS



JESSAMINE FARM, OLD ROMNEY, KENT TN29 9SG

Tel: 01797 366895 Fax: 01797 361895

www.anthony-hicks.com