


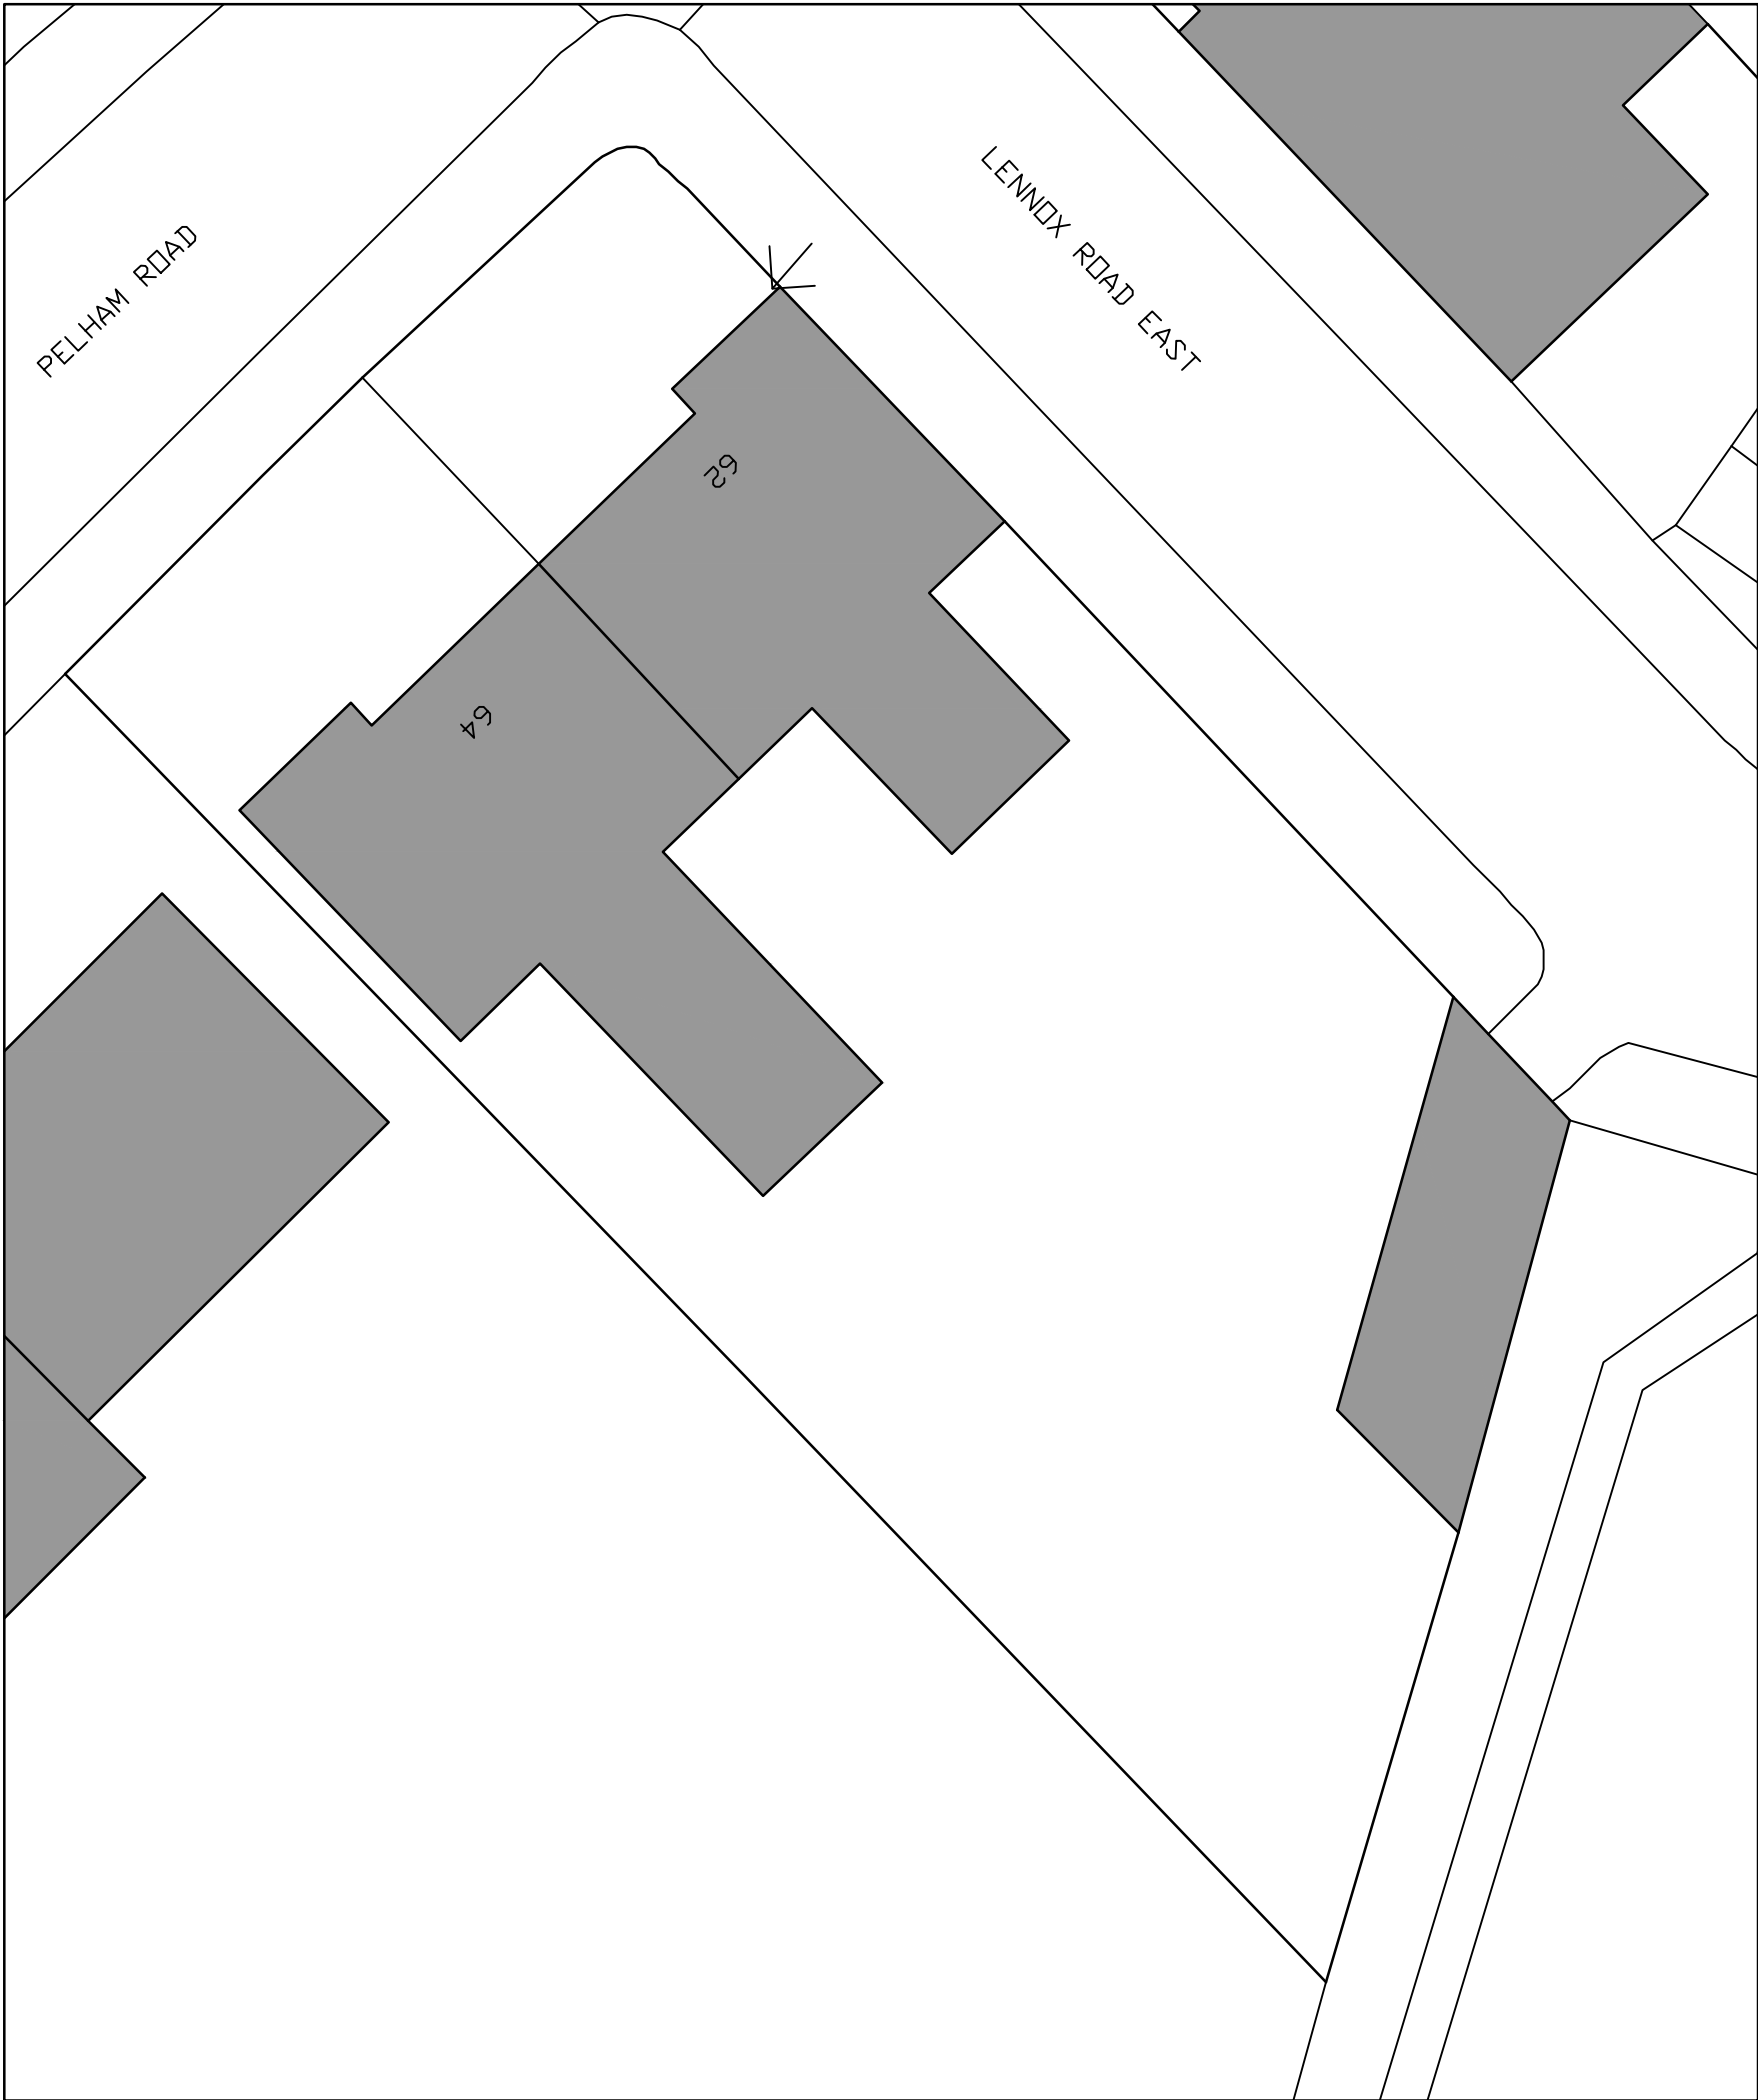


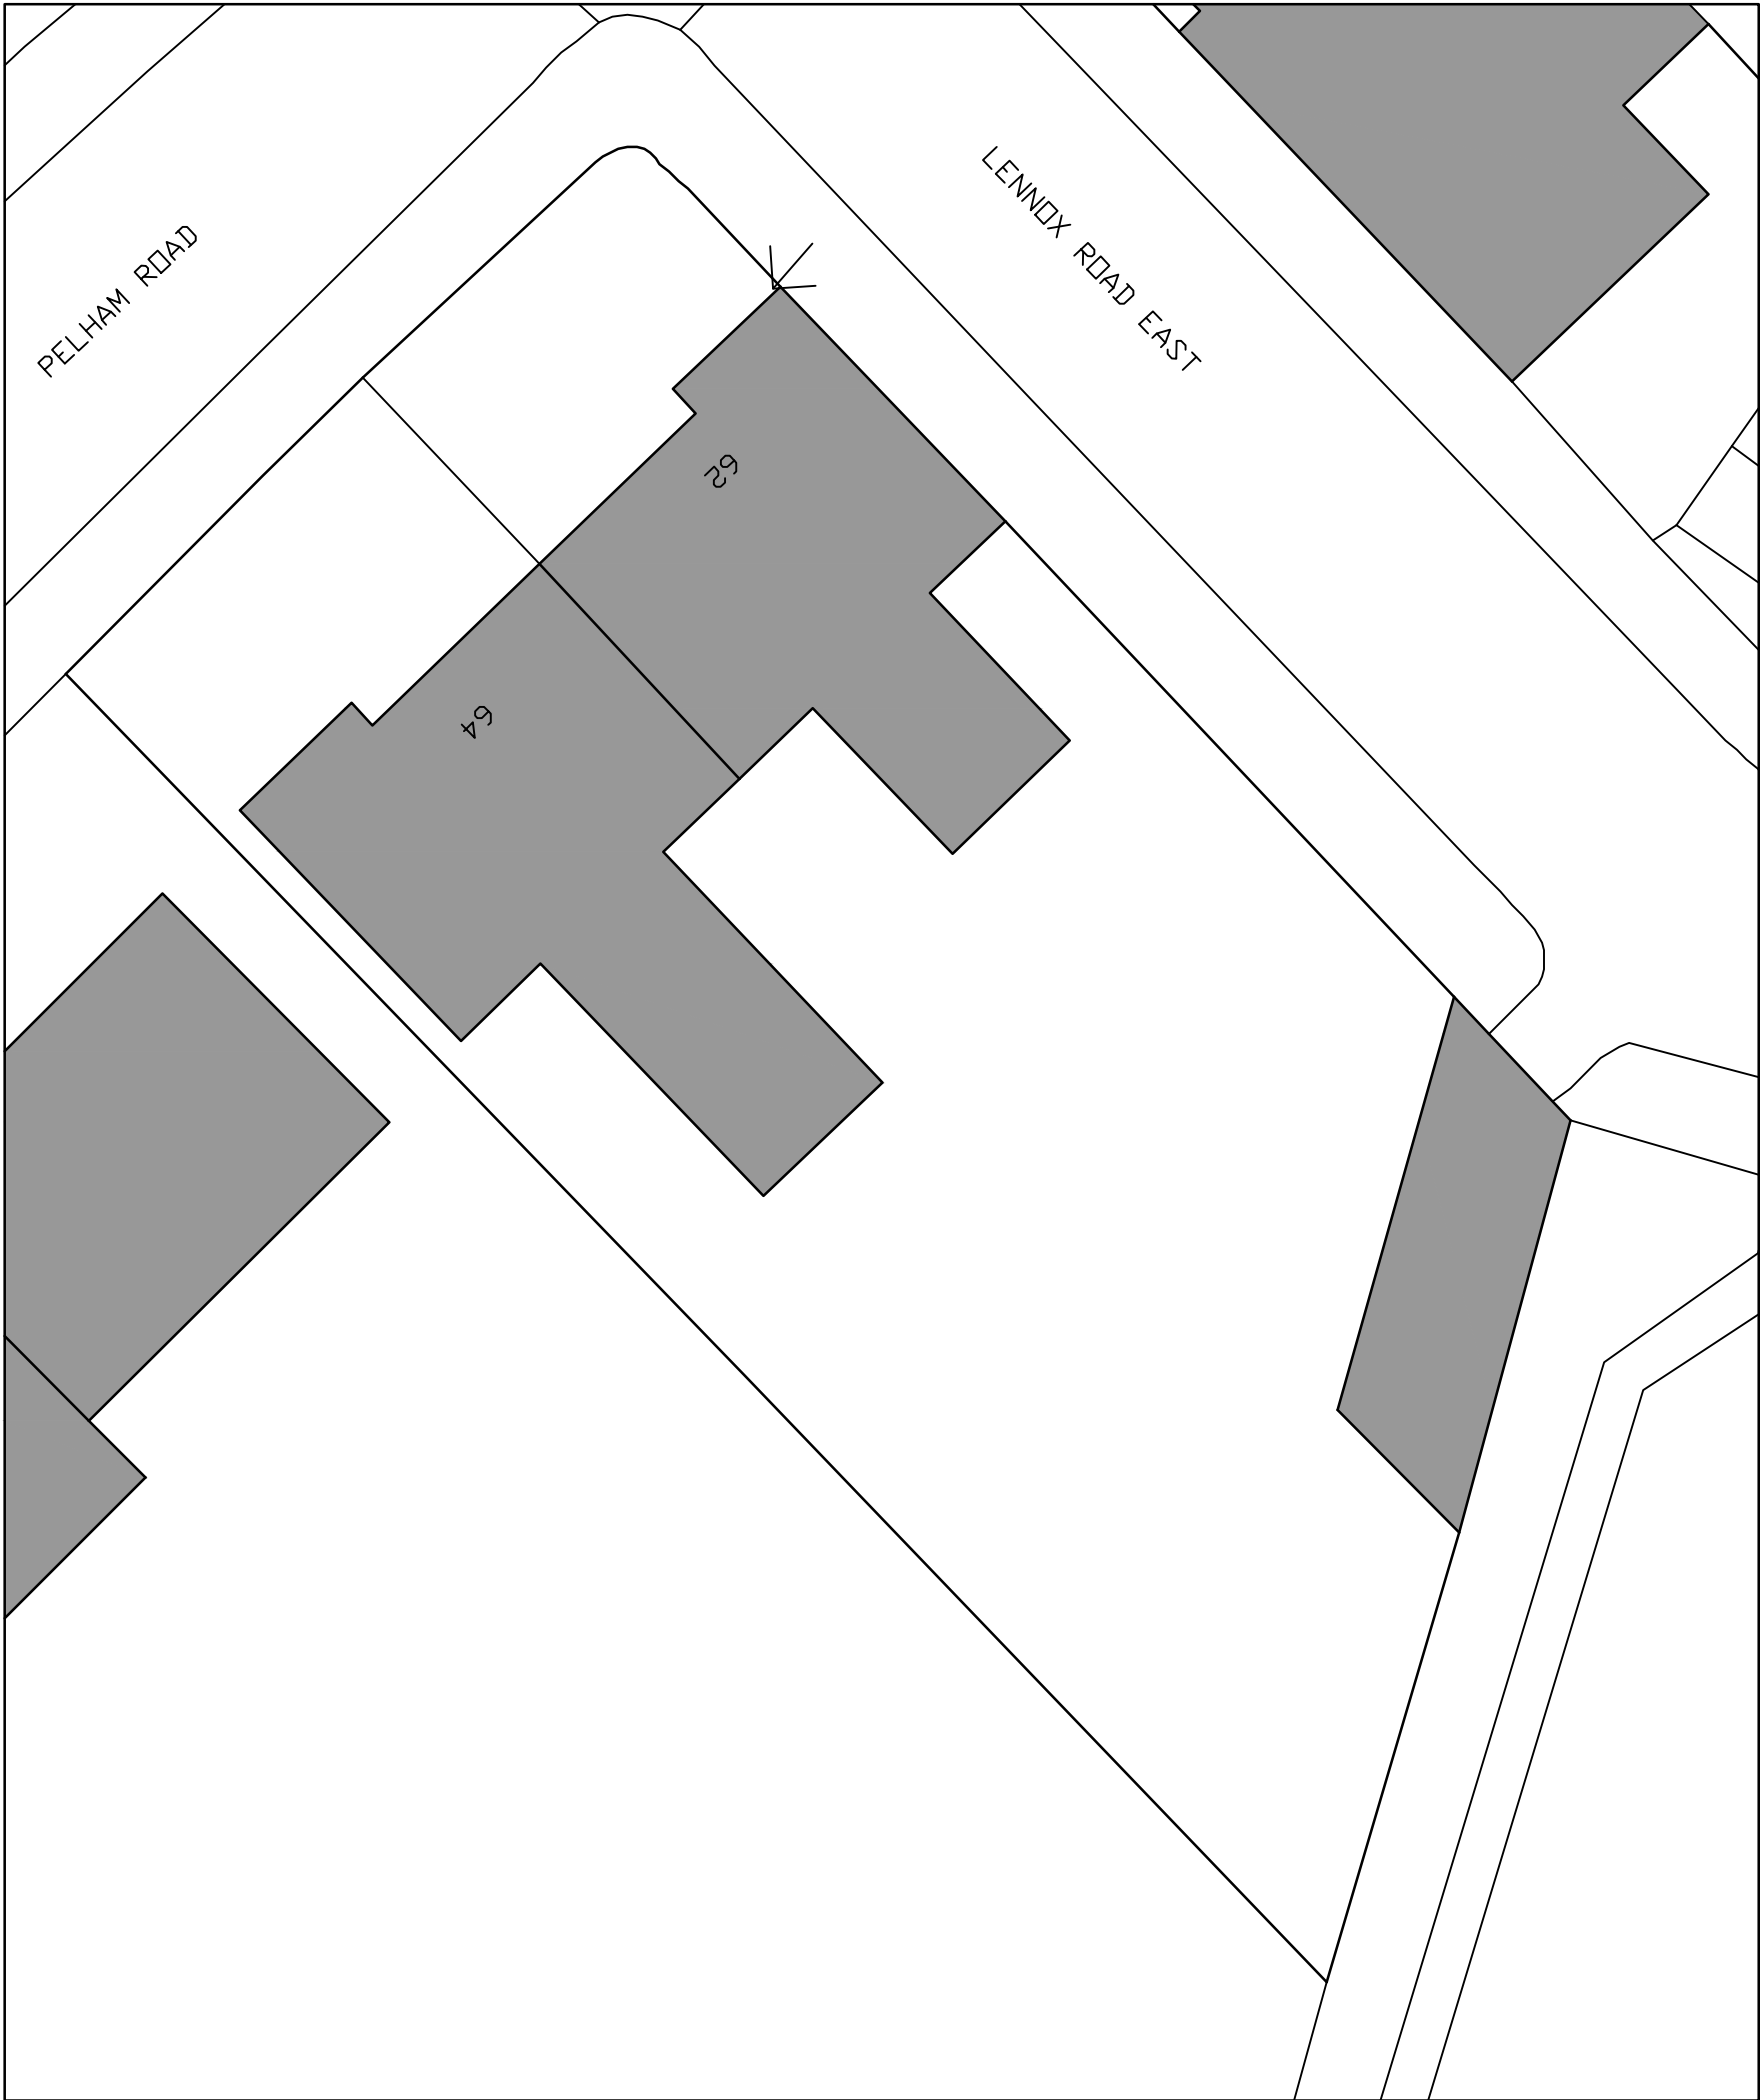

**BLOCK PLAN
AS EXISTING
(1:200)**

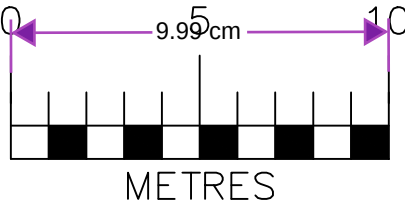

**BLOCK PLAN
AS PROPOSED (NO CHANGE)
(1:200)**

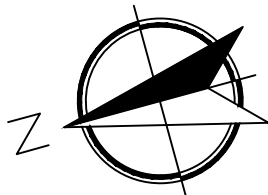

Date	No	Revision
Penfold Project Services		
Epmarket, Wrotham Road, Mowbray, Kent, DA13 0JH Telephone: 01474 816690 e-mail: openfold448@btinternet.com		
Job Title:	62 & 64 PELHAM ROAD GRAVESEND KENT DA11 0JB	
Dwg Title:	REPLACEMENT WINDOW DETAILS BLOCK PLANS AS EXISTING & AS PROPOSED	
Scale:	1:200 @ A2	
Dwg No.:	102	
Date:	December 2024	